


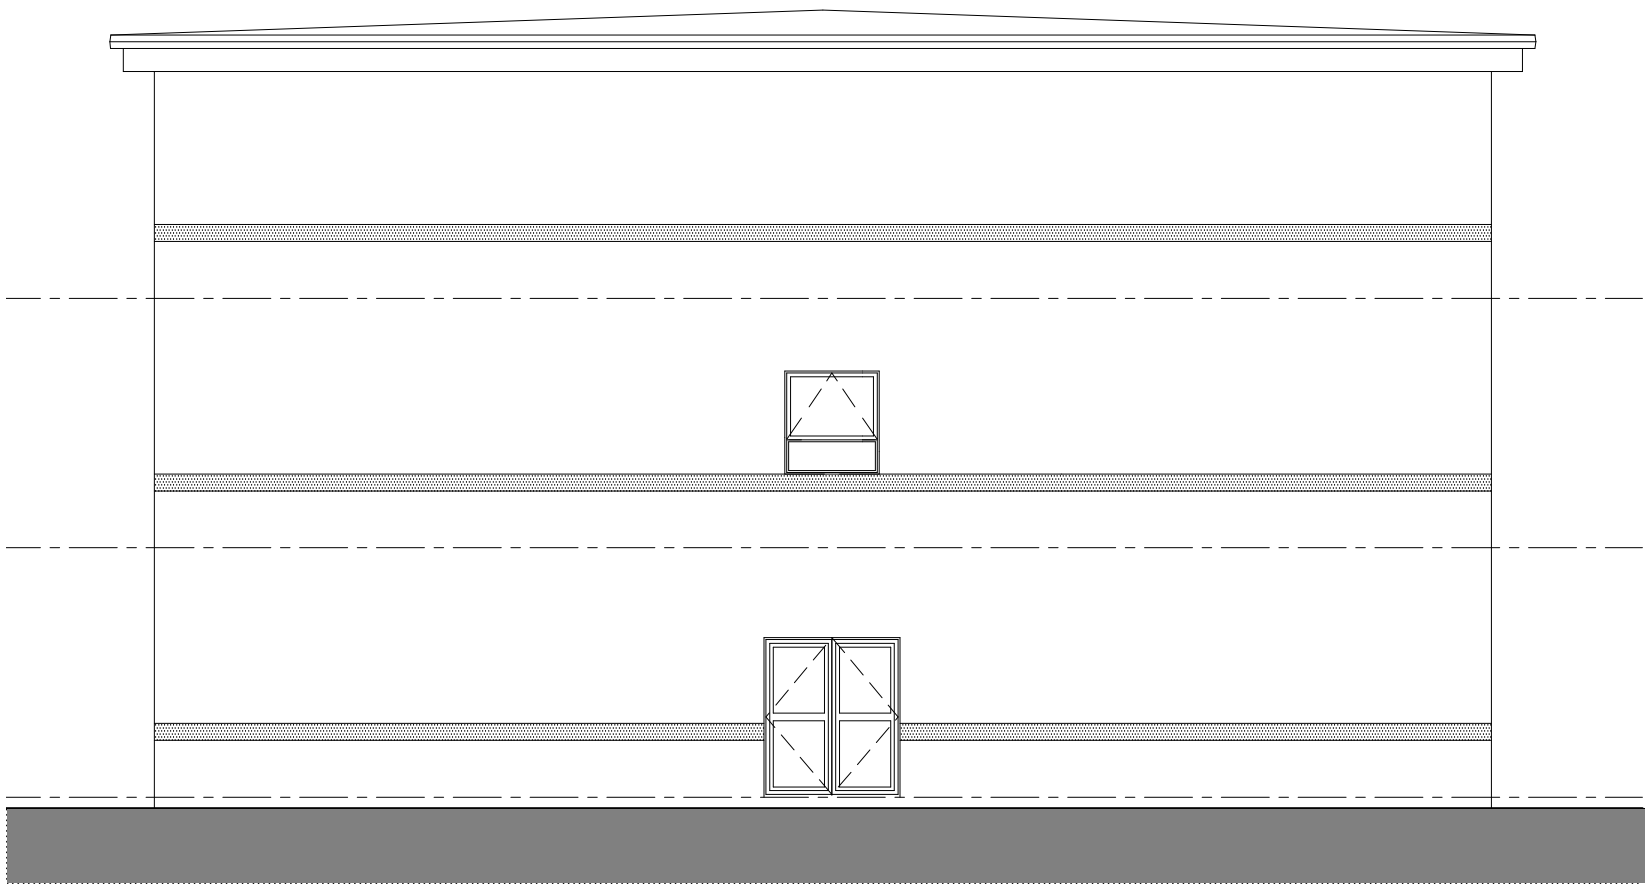

EX- West
1 : 100



EX- North
1 : 100



EX- South
1 : 100

- General Notes
- 1. Contractor to verify all dimensions and check level datums on site
 - 2. All of the designs are the sole property of TACP Architects Ltd and may not be used without their written agreement
 - 3. All prints, specifications and their copyright are the property of TACP Architects Ltd
 - 4. Do not scale off drawings
 - 5. All dimensions shall be checked on site before commencement of shop drawings, manufacture and all discrepancies must be reported to TACP Architects Ltd

Revisions				
Rev	Date	Description	By	Check
A	08/01/19	Issue for Planning	KL	MG



Client
Wrexham CB Council (Read Construction)

Project Title
Ysgol Clywedog

Drawing Title
Existing Elevations

Scale	Date	Drawn By	Checked By	Office
1 : 100@A2	08/01/19	KL	MG	Wrexham
Job Number		Drawing Number		Revision
17072		EX-02		A

TACP Architects Ltd
Pembroke House
Ellice Way, Wrexham Technology Park,
Wrexham, LL13 7YT
01978 291161

admin@tacparchitects.co.uk
www.tacparchitects.co.uk

Architecture • Interior Design • Healthcare Planning • Conservation • Masterplanning • Sustainable Design