


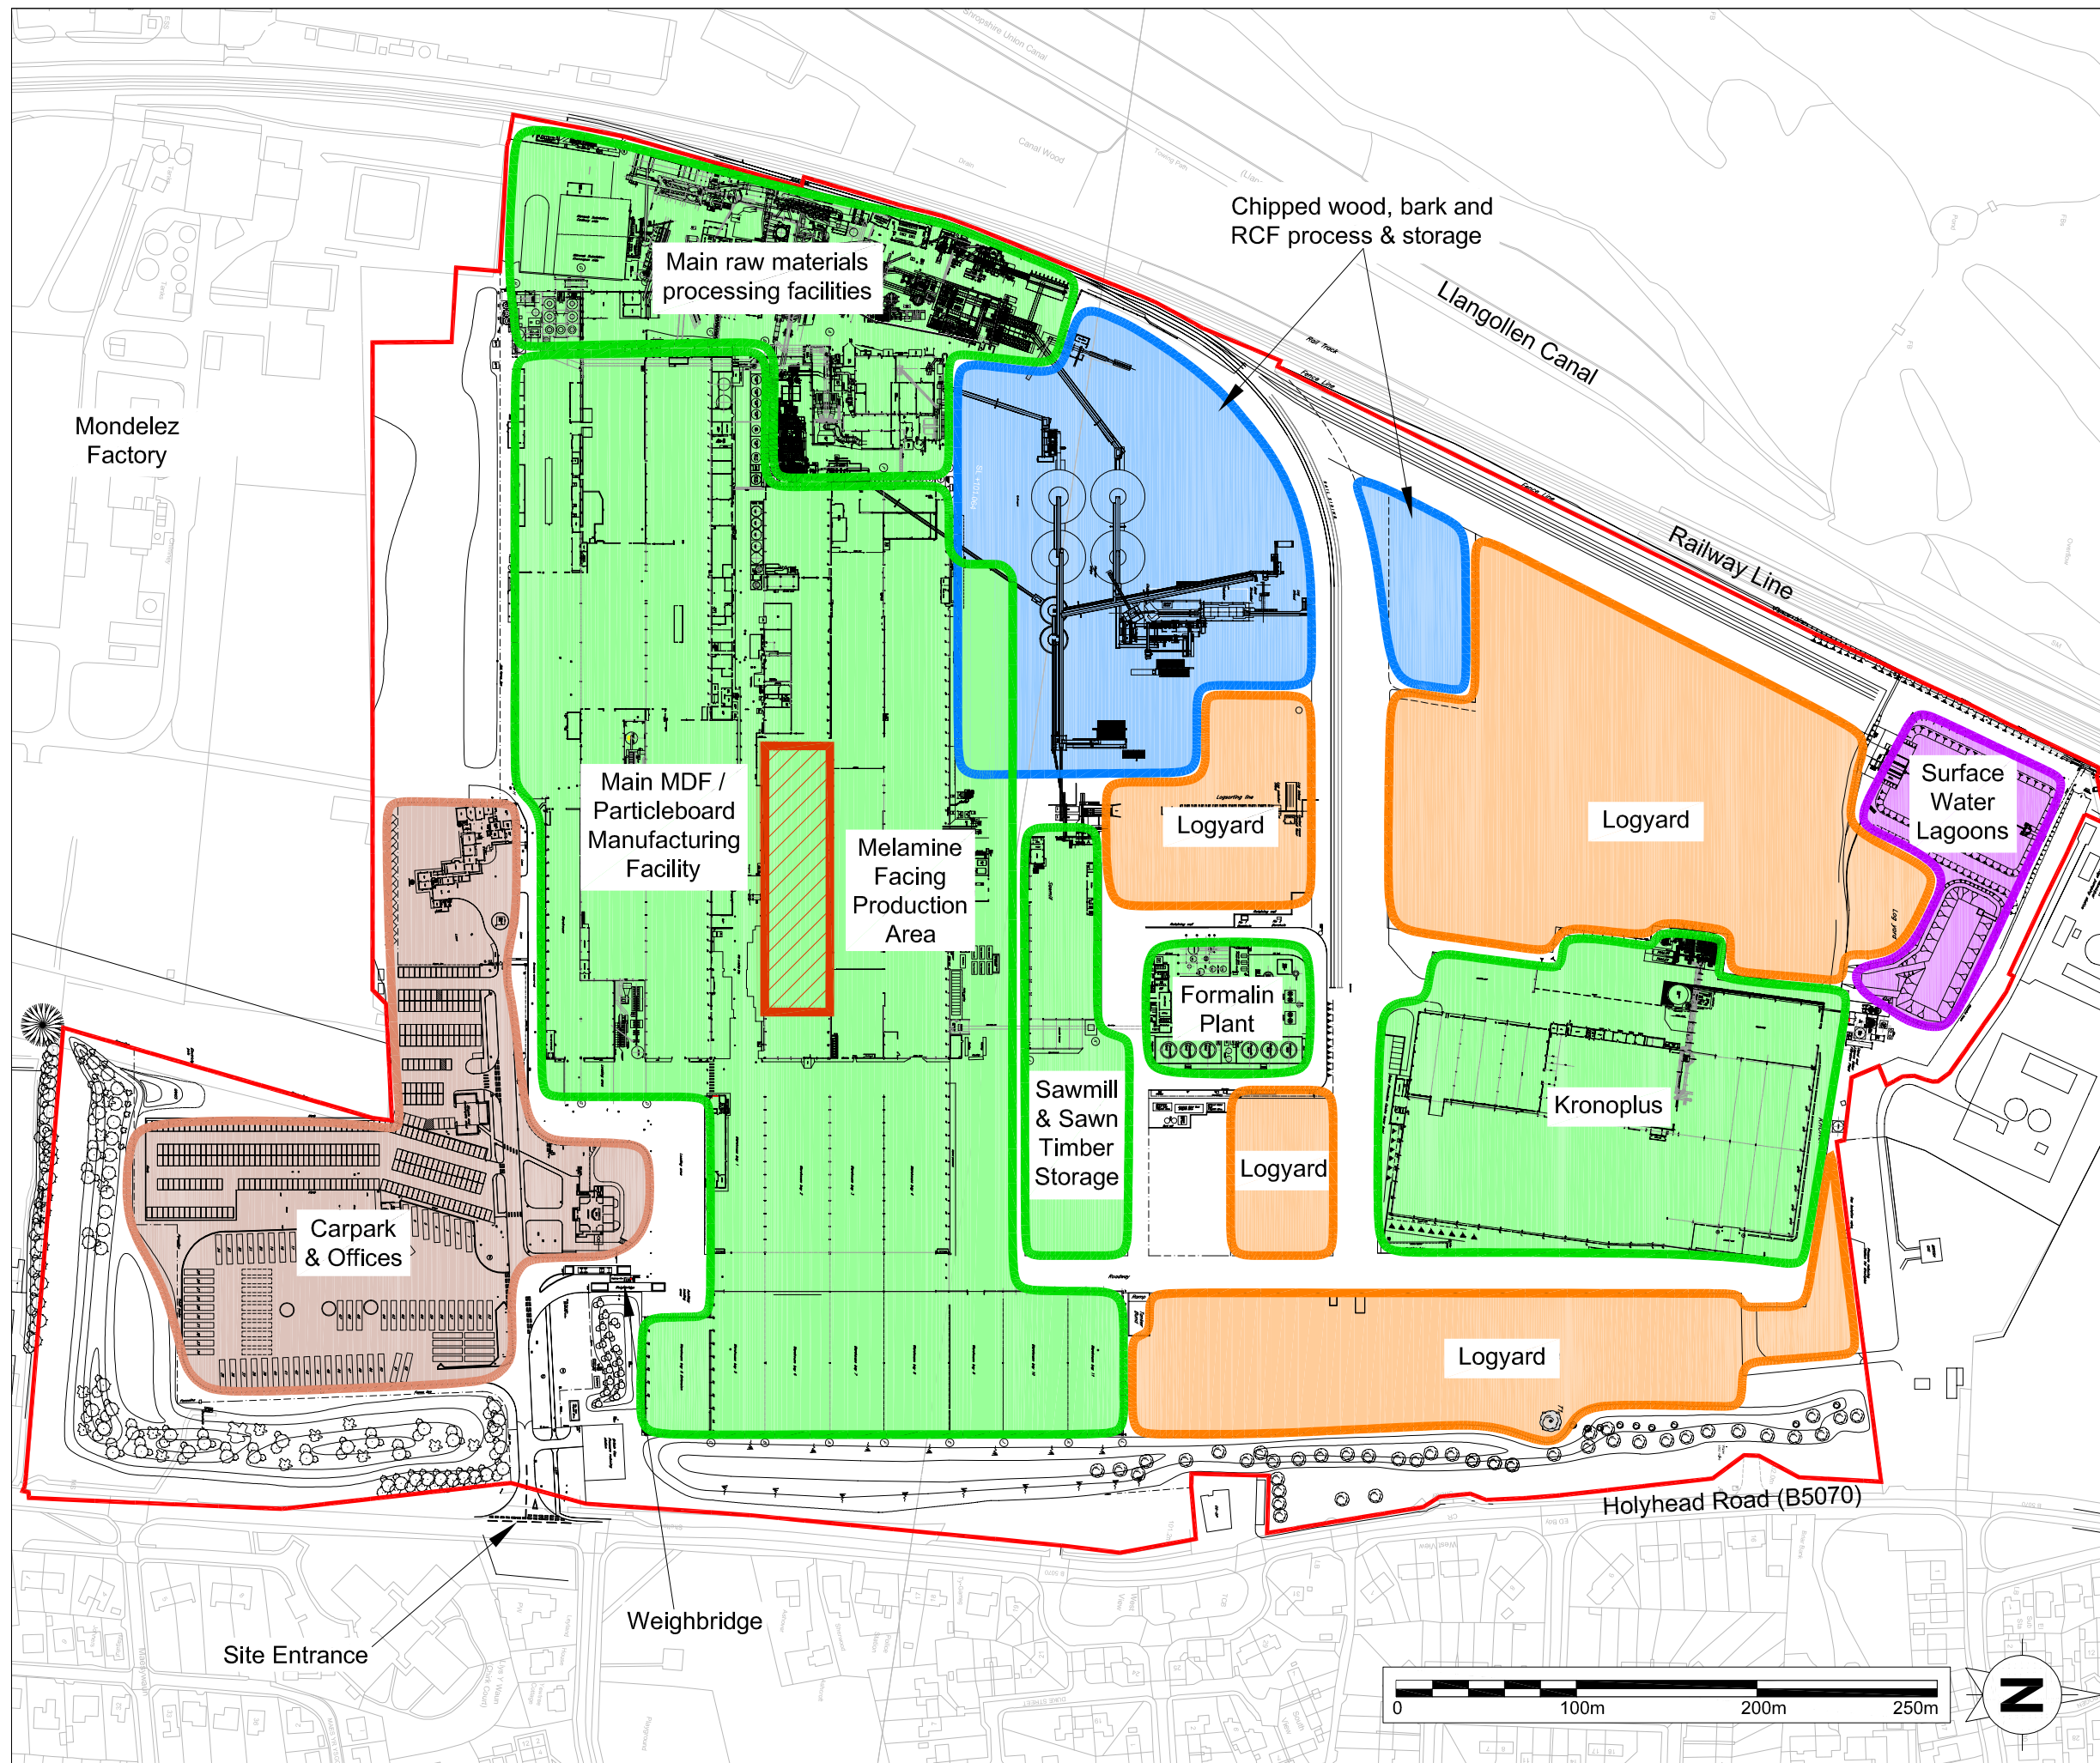

Key:

Kronospan Site Boundary

Appeal Proposal (LPA ref P/2017/0700)

Kronospan Raw Board Store Planning Appeal

Figure 1

Existing Site Layout

Scale
Not to Scale

Date
January 2018