


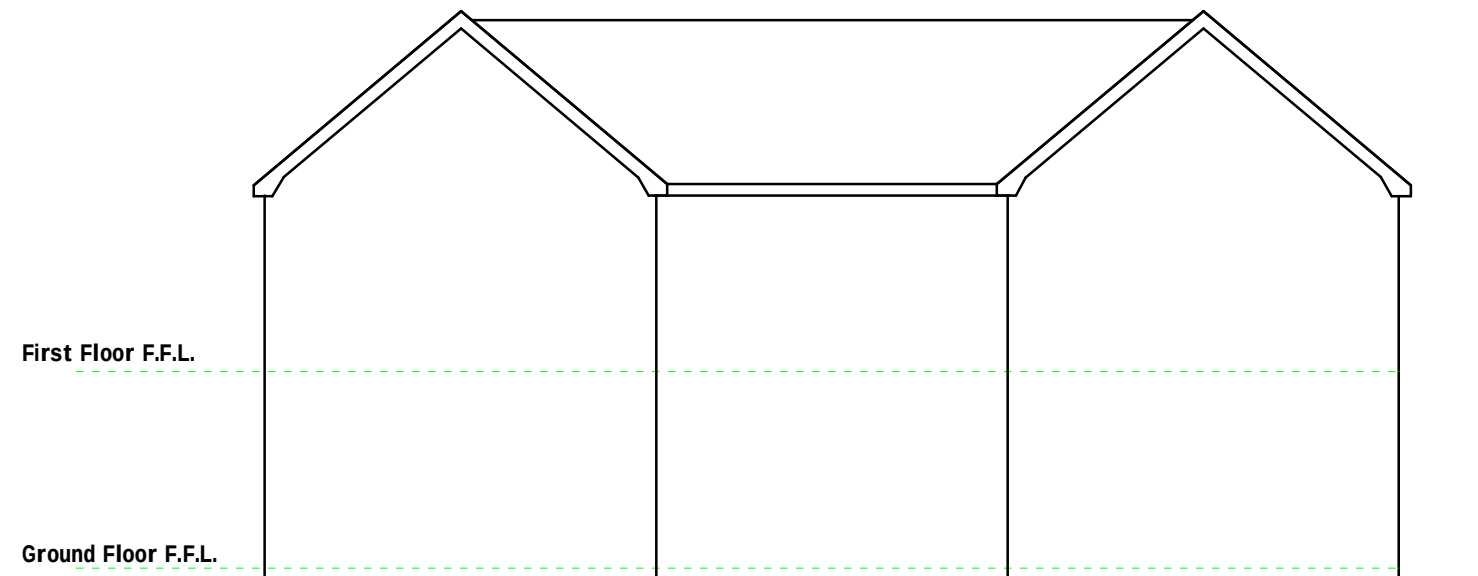

Typical Elevation 1:100

B	01/19	Deisgn Amends	D.J.F.
A	01/19	Deisgn Amends	D.J.E.
Rev	Date	Detail	Initial

Project: Proposed Alterations at,
Sallywags Day Nursery,
Pentre Maelor,
Wrexham
LL13 9FZ

Title:
Planning: Typical
Elevations

Scale: (A3)
1:100

Drawn By:
D.J.Edwards

Date:
Aug 2018

Drawing No:
W142/004

Sheet:
1 of 1

blueprint
architectural services



Office 3K4,
Redwither Business Tower,
Wrexham. LL13 9XT
Tel: 01978 356500
www.blueprintarchitectural.com

© copyright all rights reserved