




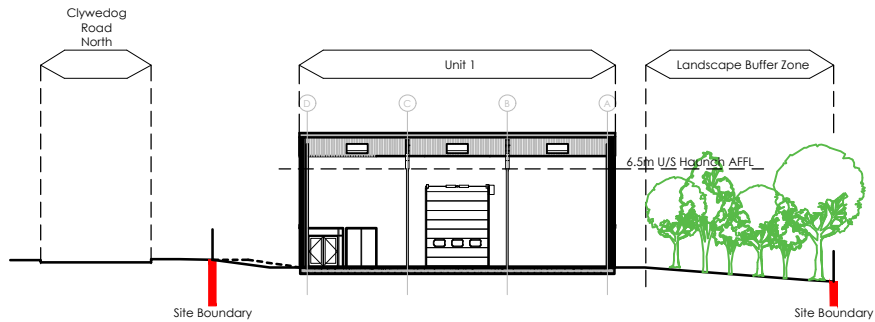


Proposed Section B - 1:500

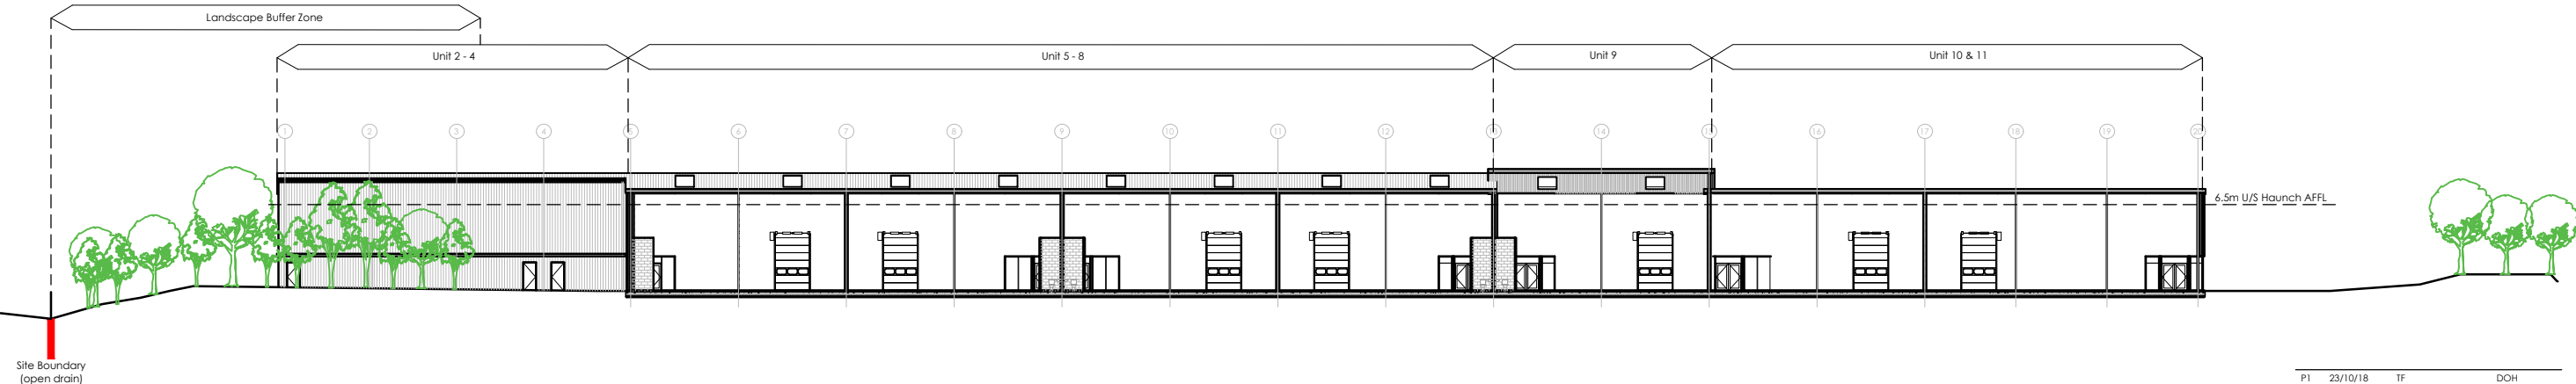

Proposed Section A - 1:500

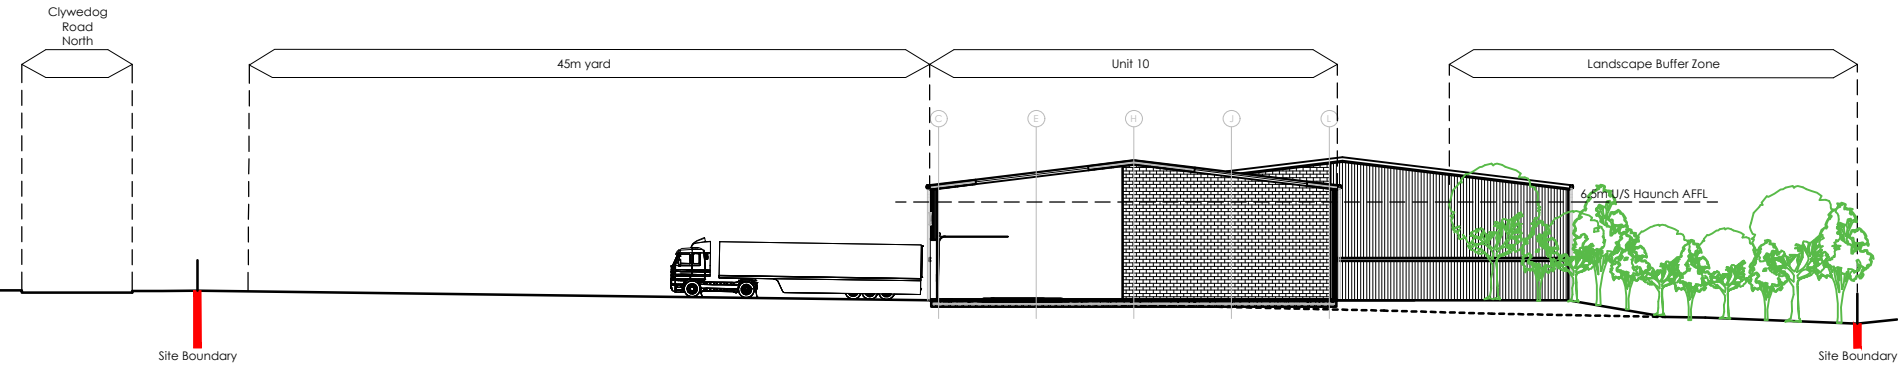

Proposed Section C - 1:500

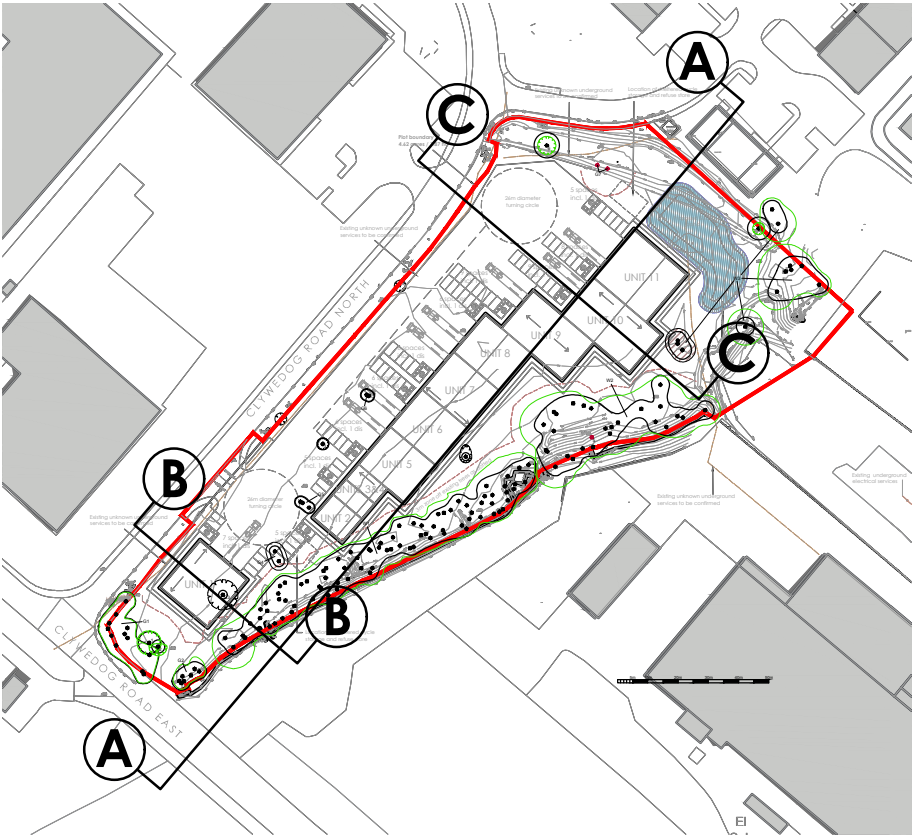

Section Key - 1:2500



- NOTES
- All dimensions and levels are to be checked on site.
 - Any discrepancies are to be reported to the architect before any work commences.
 - This drawing shall not be scaled to ascertain any dimensions. Work to figured dims only.
 - This drawing shall not be reproduced without express written permission from AEW.
 - Title overlay drawings and ownership boundaries are produced using all reasonable endeavors. AEW cannot be responsible for the accuracy or scale discrepancy of base plans supplied to them.

DESIGN HAZARD IDENTIFICATION

- No significant Hazards have been identified in this drawing

General Notes

- Existing tree heights shown indicatively

P1	23/10/18	TF	DOH
Initial issue			
REV	Date	Drawn by: -	Checked by: -
Status	Purpose of Issue		
S2	For Approval		
drawing stage Planning			
client FI Real Estate Management Ltd			
project Proposed Deelopment Clywedog Road (Site 4) Wrexham			
drawing title Proposed Site Sections			
date	23/10/18	drawn	TF
scale@A3	1:500	checked	DOH