


For trees to be removed see drawing 13.5436/8.
Care should be taken when planting within Root Protection Areas by adhering to British Standards guidance BS 5837:2005 and hand dig only in those areas.

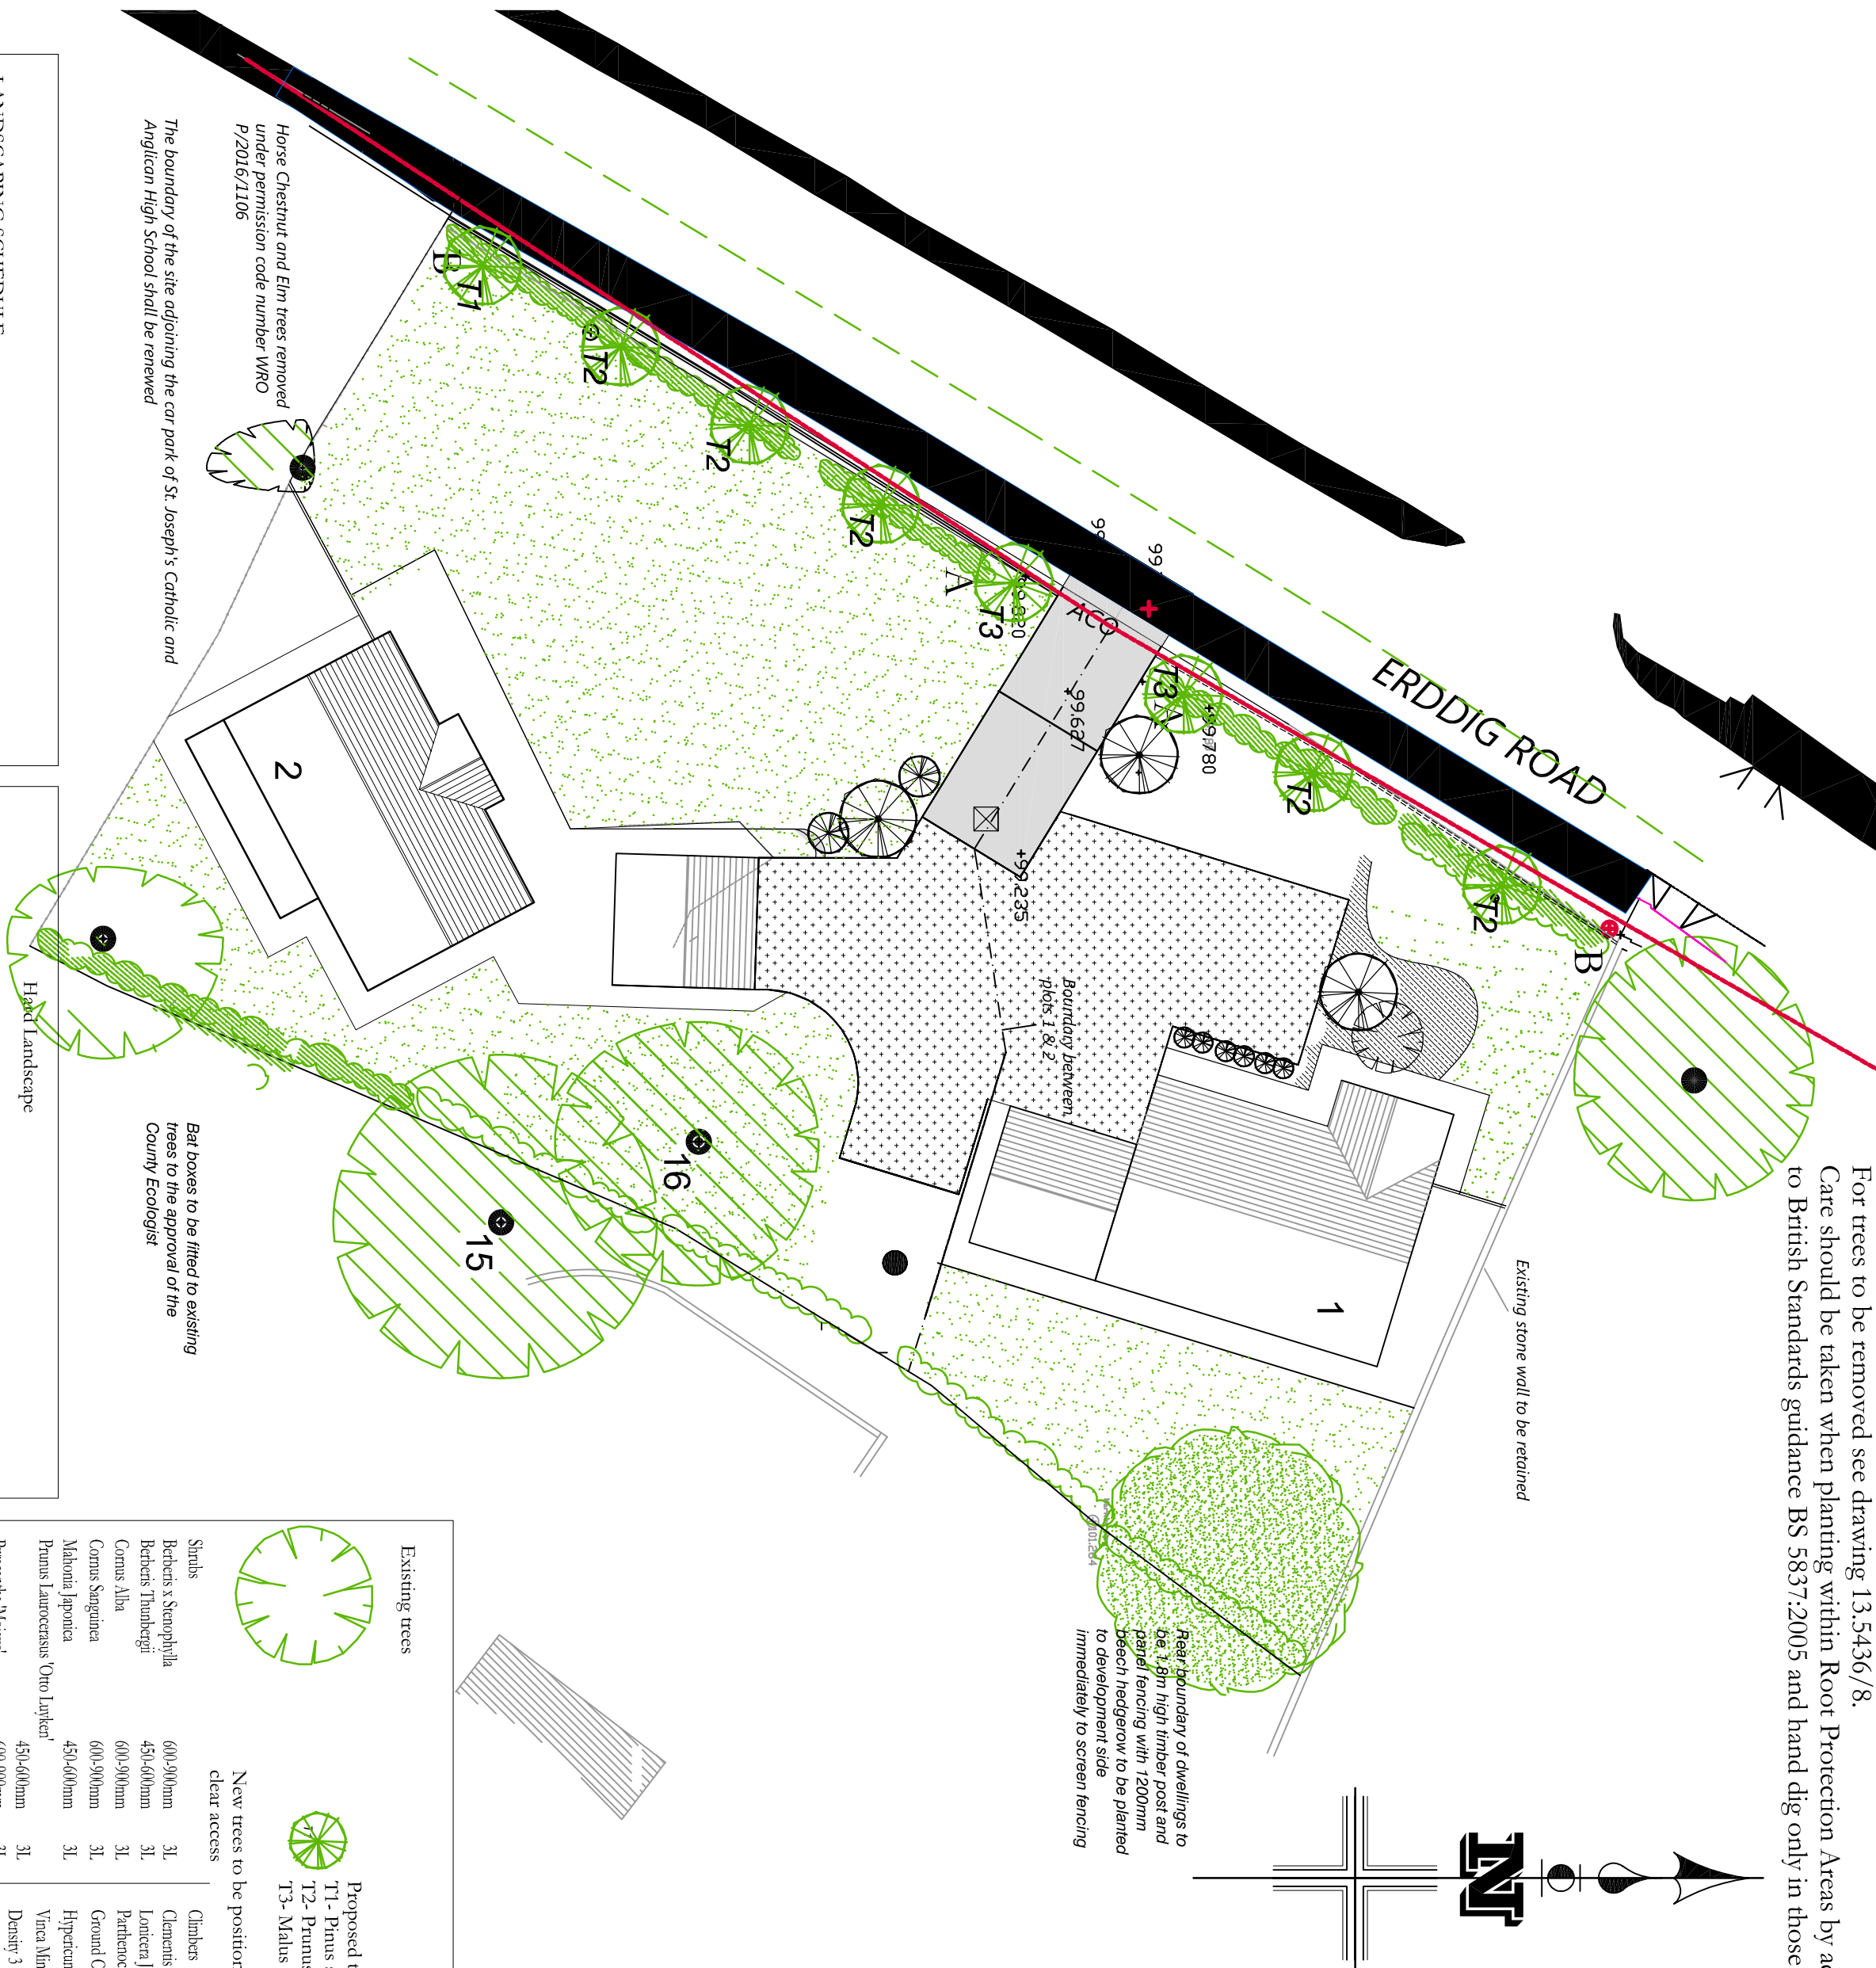


To areas shown on plan, the first few metres of the access shall be of a bound material such as tarmac or pavious to ensure no drag of gravel is brought on to Eardig Road

100-150mm of a certified MOT type crushed limestone or equivalent material to be compacted using the right weight of compactor, 50mm binder course with 25mm surface course tarmacadam footpath



Gravel

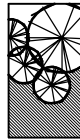

Shrubs- mix to be as specified below


LANDSCAPING SCHEDULE

Soft Landscapae


All plant stock to be to BS3936 1965 Part 1
All landscape work to comply with BS4428 1989



Proposed Hornbeam hedgerow comprising 10 points A-B, 6 plants per metre, alternate planting in 2 rows- staggered at 450mm centres against timber picket fence at back of new footpath. Provide spiral rabbit guard protection to feathered whips.

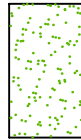

Grassed area

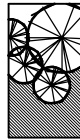

Shrubs- mix to be as specified below

GENERAL.

THESE NOTES APPLY TO ALL PLANTING SHOWN ON THIS DRAWING.

PLANT MATERIAL.

All Plants shall conform to relevant British Standards: BS 3936 and 5326.
All plants shall be true to form, type & size. They shall be healthy, vigorous, pest and disease free.
Substitutes in size or species shall be made without the written consent of the landscape architect.

When the soil is not representative analysis of a representative sample of topsoil is to be made and the results made available prior to its use on site.

Laying general areas

Grass areas - 150mm depth top soil and 300mm ground broken further

Tree areas - 50mm mulch over 450mm depth top soil and 300mm ground broken further

Steep areas - 75mm mulch over 750mm depth top soil and 300mm ground broken further

Subsoil formation levels shall be achieved under the main concrete. The subsoil shall be ripped prior to spreading the subsoil layer.

Soiling Works – Soil and Topsoil spreading: After settlement, finished topsoil levels should be 80mm below top of kerb to accommodate bark mulch. Topsoil in grass areas should be spread so as to be 20mm below any adjacent paved areas or kerbs after settlement to allow for turf. Generally finished soil levels shall be graded out to smooth running levels on all edges and fixed points. Subsoil formation shall be free draining and free from standing water/ waterlogging, prior to spreading topsoil to stand depths. All debris shall be cleared prior to spreading soils. Spreading to be carried out in suitable weather, i.e. not when the ground is waterlogged or frozen or during heavy rain. Machines with a ground pressure of 120kg/cm shall not be used and any ground consolidated by machine tracks shall be rolled over to relieve compaction.

TREE PLANTING. Trees shall be planted into prepared pits located as shown on the drawing - 900 x 900 x 750mm deep or larger to accommodate roots as required.

Break up base to a further depth of 150mm and ensure sides are not glazed. Backfill with a mix of 70 % topsoil and 30% compost. (eg a Tee & Strub Planting product, well rotted farm yard manure or other composted green waste).

Sealing: Ties to be double staked with 2nr 1cm long stakes, treated and driven into the ground to leave 600mm above G.L. Ties with 2 nr rubber ties and spacers at 600mm above G.L. Ties 12-14cm girth or below to be fixed as above but with 1nr stake.

Ensure trees are placed at their original ground level and water thoroughly to ground capacity after planting. All tree planting to be kept weed free during the maintenance and defects liability period.

SHRUB & HERBACEOUS PLANTING
Shrubs to be planted into prepared pits depth of 450mm located as shown on the drawing and to be backfilled with topsoil mixed with an approved slow release fertiliser such as Esmag, general purpose to the manufacturers recommended rates. Break up base to a further depth of 150mm to aid drainage.
Pits to be 75mm wider than the root spread and backfill gently, firming in around the roots.
Ensure shrubs are planted at their original ground level and water thoroughly to ground capacity after planting. All shrub pits to be covered with a minimum 50mm well composted bark mulch and to be kept weed free during the maintenance and defects liability period.

Grass: Acreas
Ground Preparation Subgrade crossrippd min.300mm deep at 300mm/cs. Remove stones and debris exceeding 50mm diameter.Cultivate existing topsoil. Additional top soil to be supplied and spread to make up level and to create even falls. Top soil to be cultivated to form a fine tith prior to the laying of turf.

Turf
Recommendations for Turf for General Purpose/Supply and lay Rolvam Medallion turf or similar approved. Turf should be laid in autumn or early winter when the weather is open, Turf should not be laid in very hot, waterlogged, frosty, cold or drying wind conditions. If summer turling has to take place, the turfs should be saturated on delivery and kept heavily watered during the day until temperatures fall. In the winter turf should be unrolled and laid out to prevent yellowing if it cannot be laid immediately. Turf to be supplied in rolls, not dried out or yellowed. Turf will be laid on the day of delivery. Turf rolls are to be unwrapped without holes or torn or ripped edges. Turf grown on any nylon matting will not be accepted. Turf will be used free and of a uniform size and thickness. Turfs must be laid from suitably sized running boards. Walking over or standing on the turfs will not be allowed until fully established.

Seed bed: Reduce to fine, firm tilth with good crumb structure. - Depth: 25 mm. Rake to a true, even surface, friable and lightly tirmed but not over compacted. Extend cultivation into any existing adjacent grassed areas sufficient to ensure full maturing in all levels.

MAINTENANCE
All planted areas shall be maintained in a clean and tidy condition with all litter and debris being removed at least once per month.

They shall also be maintained in a weed free state throughout the growing season by chemical or manual means. Maintenance items shall include: Weeding, pruning (as required), staking, firming in after frost/human damage/high winds etc. control of pests and diseases, adjusting/repairing tree ties as required and litter and debris removal.

TREE PLANTING MAINTENANCE

Annual maintenance to include 2n/r visits to check ties and stakes and adjust where required

The approved landscaping scheme shall be implemented within three months of the first use/occupation of the development with the exception of soft landscaping which shall be carried out in the first planting season (November to March) or seeding season (April to September) following the first use.

Remaining 50% of hedgerow to be made up of wild privet (*Ligustrum vulgare*), holly (*Ilex aquifolium*), field maple (*Acer campestre*) and hazel (*Corylus avellana*)

Include some native tree and shrub planting within the areas of planting proposed for the new properties. Species which are fairly small and less invasive can include silver birch *Betula pendula*, cherry *Prunus avium*, dogwood *Cornus* sp and whitebeam *Sorbus* sp. Other non native species but which are important for wildlife can also be included. Berry and flower producing shrubs such as Californian lilac *Ceanothus* sp, firethorn *Pyracantha* sp, Oregon grape *Maionia* sp, creeping cotoneaster *Cotoneaster* spp, percher's Berberis sp and bodnant viburnum *Viburnum bodnantense*.

Plant some discrete nectar producing areas/ hardy borders using native species such as common heather *Calluna vulgaris*, bell heather *Erica cinerea* and hillyberry *Vaccinium myrtillus*. These species would not be found in this area so some peat free ericaceous compost would be required to increase the soil acidity. These areas can be located in a sunny location within the front or rear garden.

Include some climbing plants such as honeysuckle or clematis (various varieties are available) within the garden planting.

