



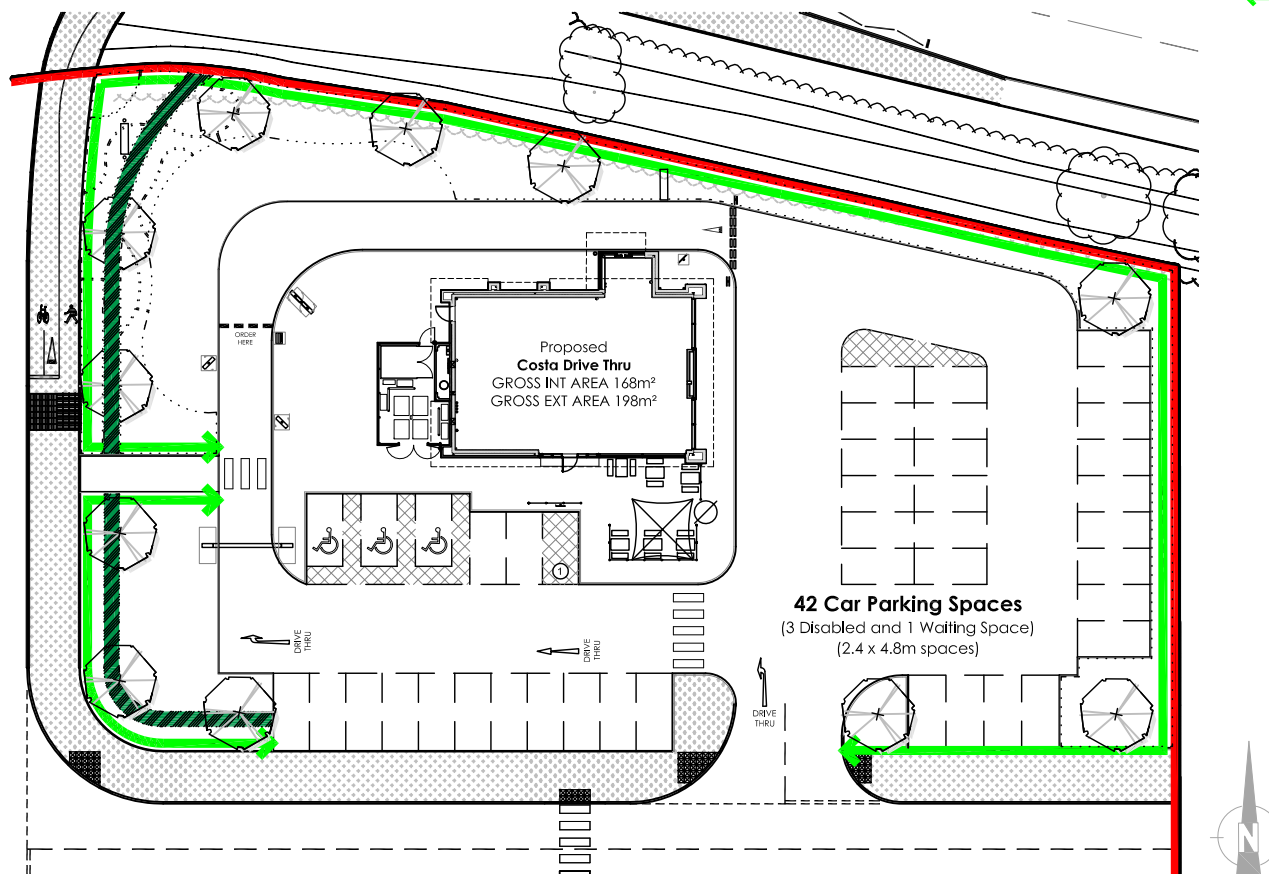


**Proposed Costa Boundary Treatment Plan - Scale 1:500**

## Proposed Costa Boundary Treatment - Various Scale

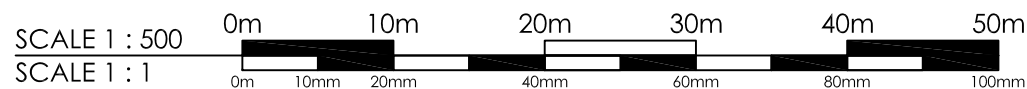

## 450mm High Timber Knee rail: Scale 1:20

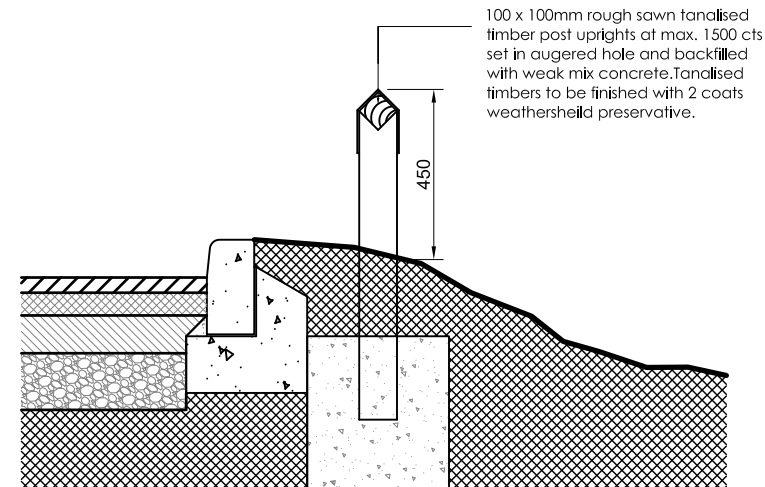

|     |          |                                         |        |         |
|-----|----------|-----------------------------------------|--------|---------|
| B   | 17/07/18 | ADDITIONAL DISABLED PARKING SPACE ADDED | SSR    | SSR     |
| A   | 09/05/18 | GENERAL UPDATE                          | MS     | MS      |
| Rev | Date     | Description                             | Rev By | Chkd By |

|               |                                             |              |    |             |
|---------------|---------------------------------------------|--------------|----|-------------|
| Project title | PROPOSED DEVELOPMENT                        |              |    |             |
|               | RUABON PARK<br>PARK ROAD<br>RUABON<br>WALES |              |    |             |
| Client        | ALDI STORES LTD.                            |              |    |             |
| Status        | PLANNING                                    |              |    |             |
| Scale         | VARIOUS                                     | Drawing Size | A4 |             |
| Date          | MARCH 2018                                  | Drawn By     | MM | Chkd by SSR |
| Drawing Title | PROPOSED COSTA BOUNDARY TREATMENT           |              |    |             |
| Job-Dwg No    | 1847NESW-115                                |              |    | Rev B       |

- 2 St. Johns North, Watfield, W13 3QA t. 01924 291800
- Carvers Warehouse, 77 Dale Street, Manchester, M1 2HG t. 0161 2388555
- The Old Rectory, 79 High Street, Newport Pagnell, MK16 8AB t. 01908 211577
- 101 London Road, Reading, RG1 3BY t. 0118 9507700
- 10 Gees Court, St Christophers Place, London, W1U 1JJ t. 0207 4091215



Application Site Area =  
**24,162 m<sup>2</sup> / 2.4162 Ha**