


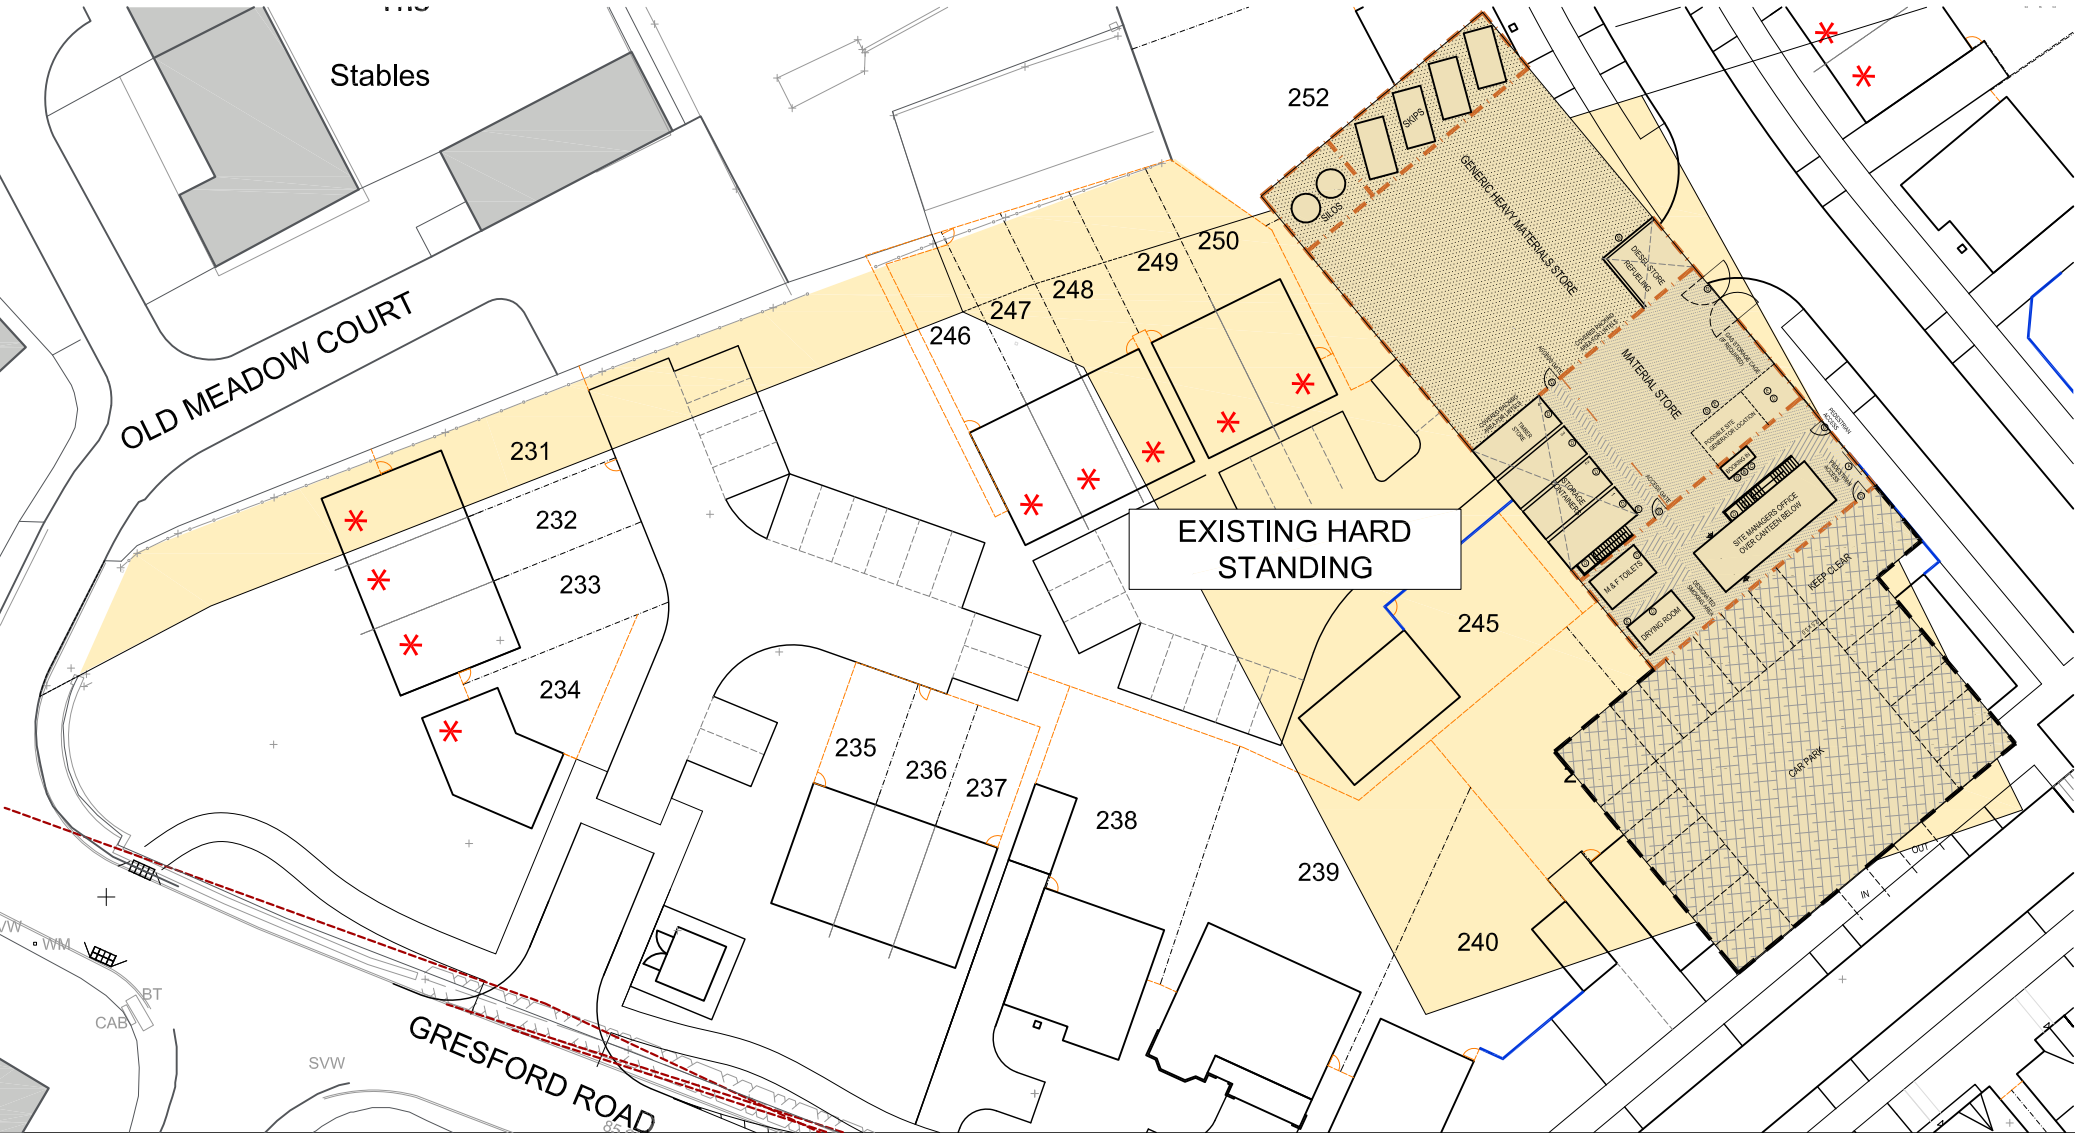

COMPOUND & PARKING
PLAN
1:200 @ A3

SITE COMPOUND KEY

- 2M HIGH STEEL HOARDING, SURROUNDING WELFARE AND MATERIAL STORE AREAS.
 - MIN 1.2M HIGH TIMBER POST AND RAIL FENCING, TO CAR PARK AND MATERIAL STORE AREA (AS SHOWN)
 - A SITE SAFETY MASTER BOARD
 - B OPERATIVE DAILY SIGNING IN STATION
 - C EXTERNAL SAFETY NOTICE BOARD AND DAILY HAZARD BOARD
 - D NO SMOKING SIGN (PLACED AT ENTRANCE POINTS)
 - E FIRE EQUIPMENT POINTS - (EACH POINT TO CONSIST OF TWO DIFFERENT TYPES OF EXTINGUISHERS, ALARM & SIGNAGE)
- NOTE -** ADDITIONAL SAFETY AND WARNING SIGNAGE MAY BE REQUIRED DEPENDANT OF LOCAL CONDITIONS.
- 40MM CLEAN STONE ON 100MM THICK HARDCORE ON TERRAM TO LARGE MATERIAL STORE, SILO AND SKIP AREAS.
 - WHITE LINES ON TERMAC TO WELFARE AND MATERIAL STORE AREAS.
 - 75MM TARMACADAM OR GRAVEL DEPENDING ON GROUND CONDITIONS ON 150MM THICK HARDCORE ON TERRAM TO CAR PARK AREA.
- SECURITY LIGHTING WITH PIR SENSORS MOUNTED BOTH SIDES OF THE OFFICE MODULE



DRAFT

No	Date	Initial	Description
Revisions			
This Drawing is subject to Copyright DO NOT SCALE OFF THIS DRAWING			
Drawing Title			
Maes Y Rhedyn, Llay - COMPOUND PLAN			
Scale	1:1000 @ A3	Drawn	AP
Date	01.10.18	Checked	-
Project No.	H1152	Drawing No.	COM_1
Revision			

