




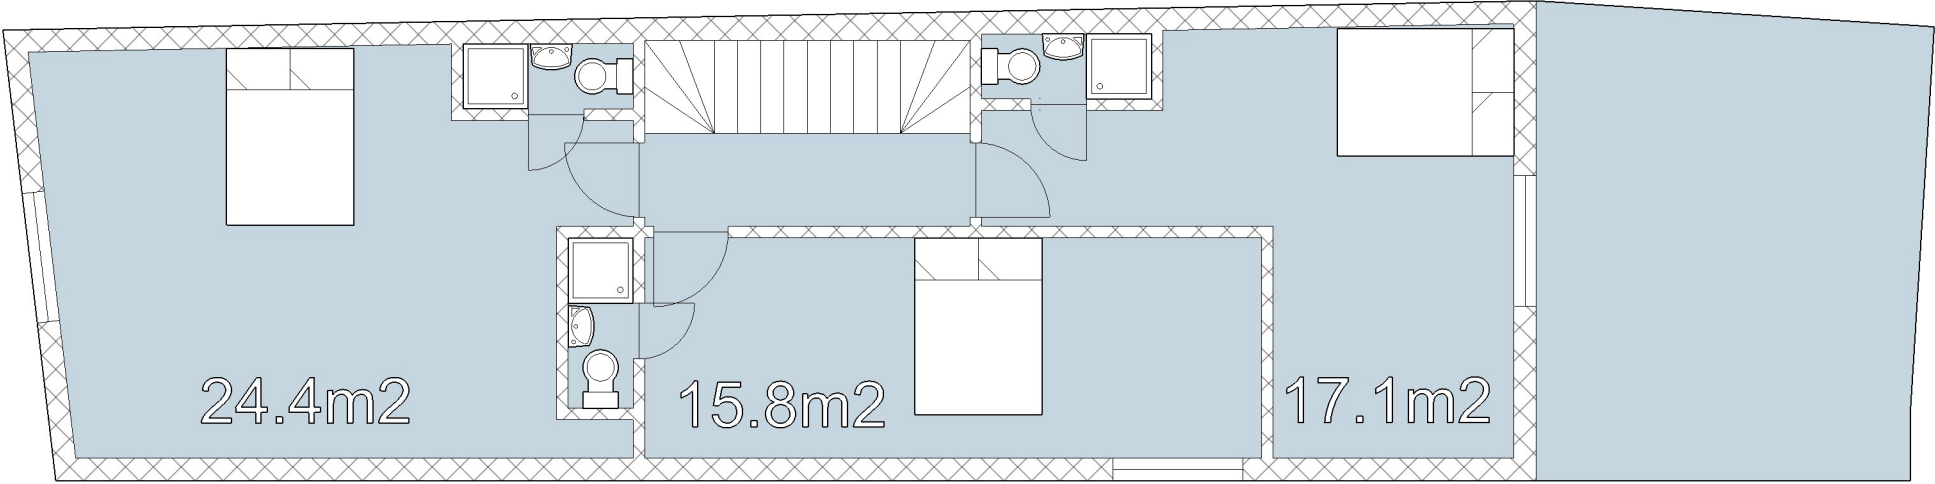


Proposed 2nd Floor

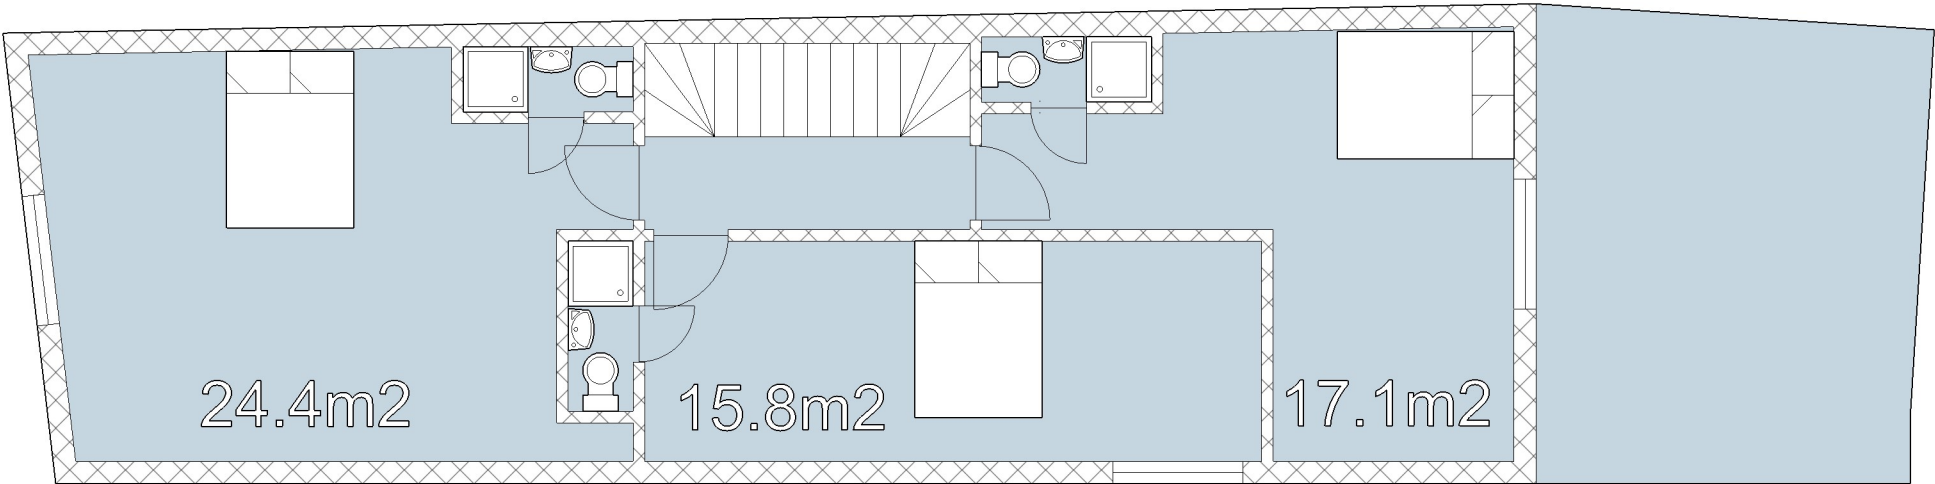

Proposed 1st Floor

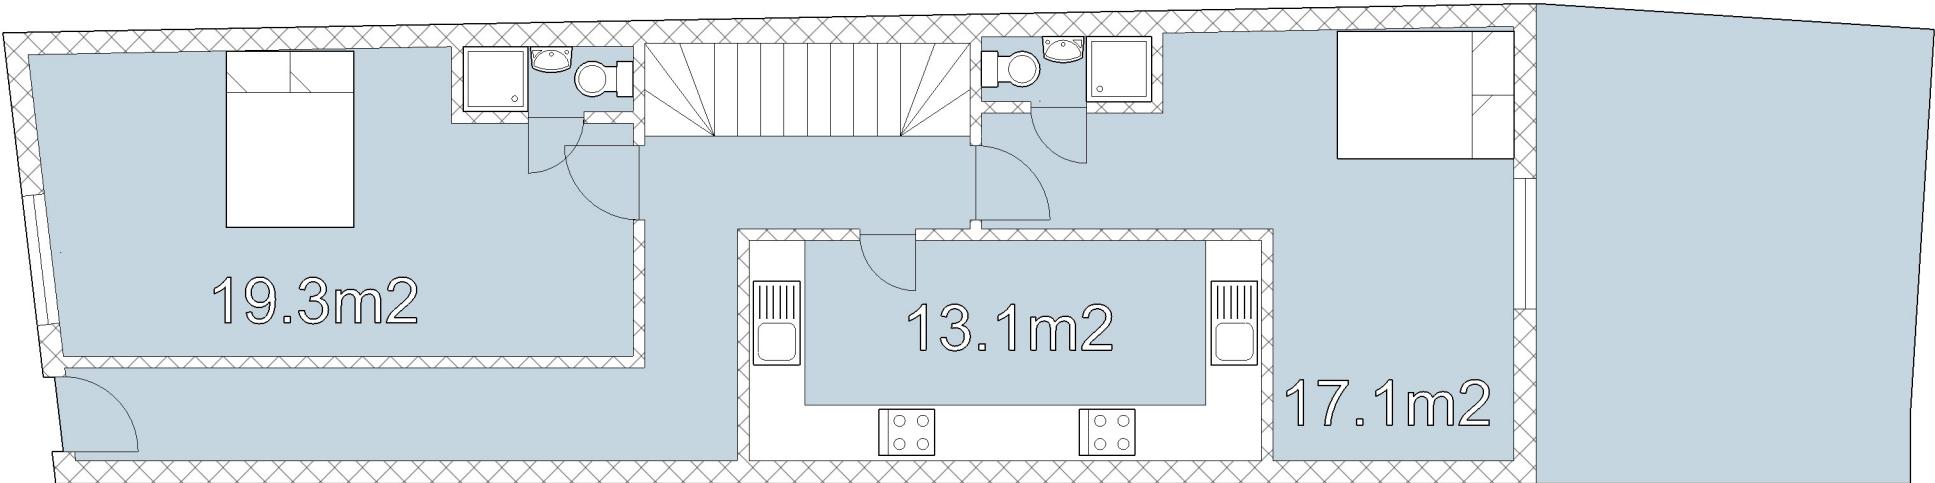

Proposed Ground Floor

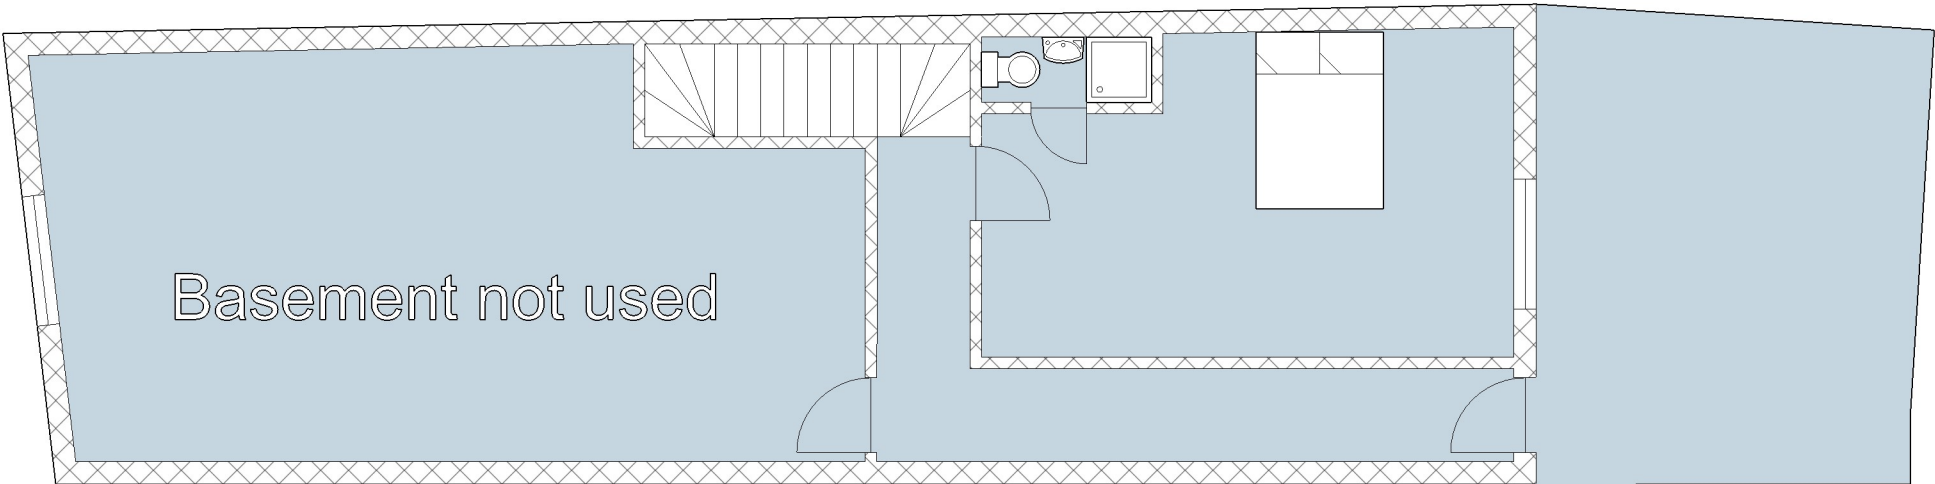

Proposed Basement