


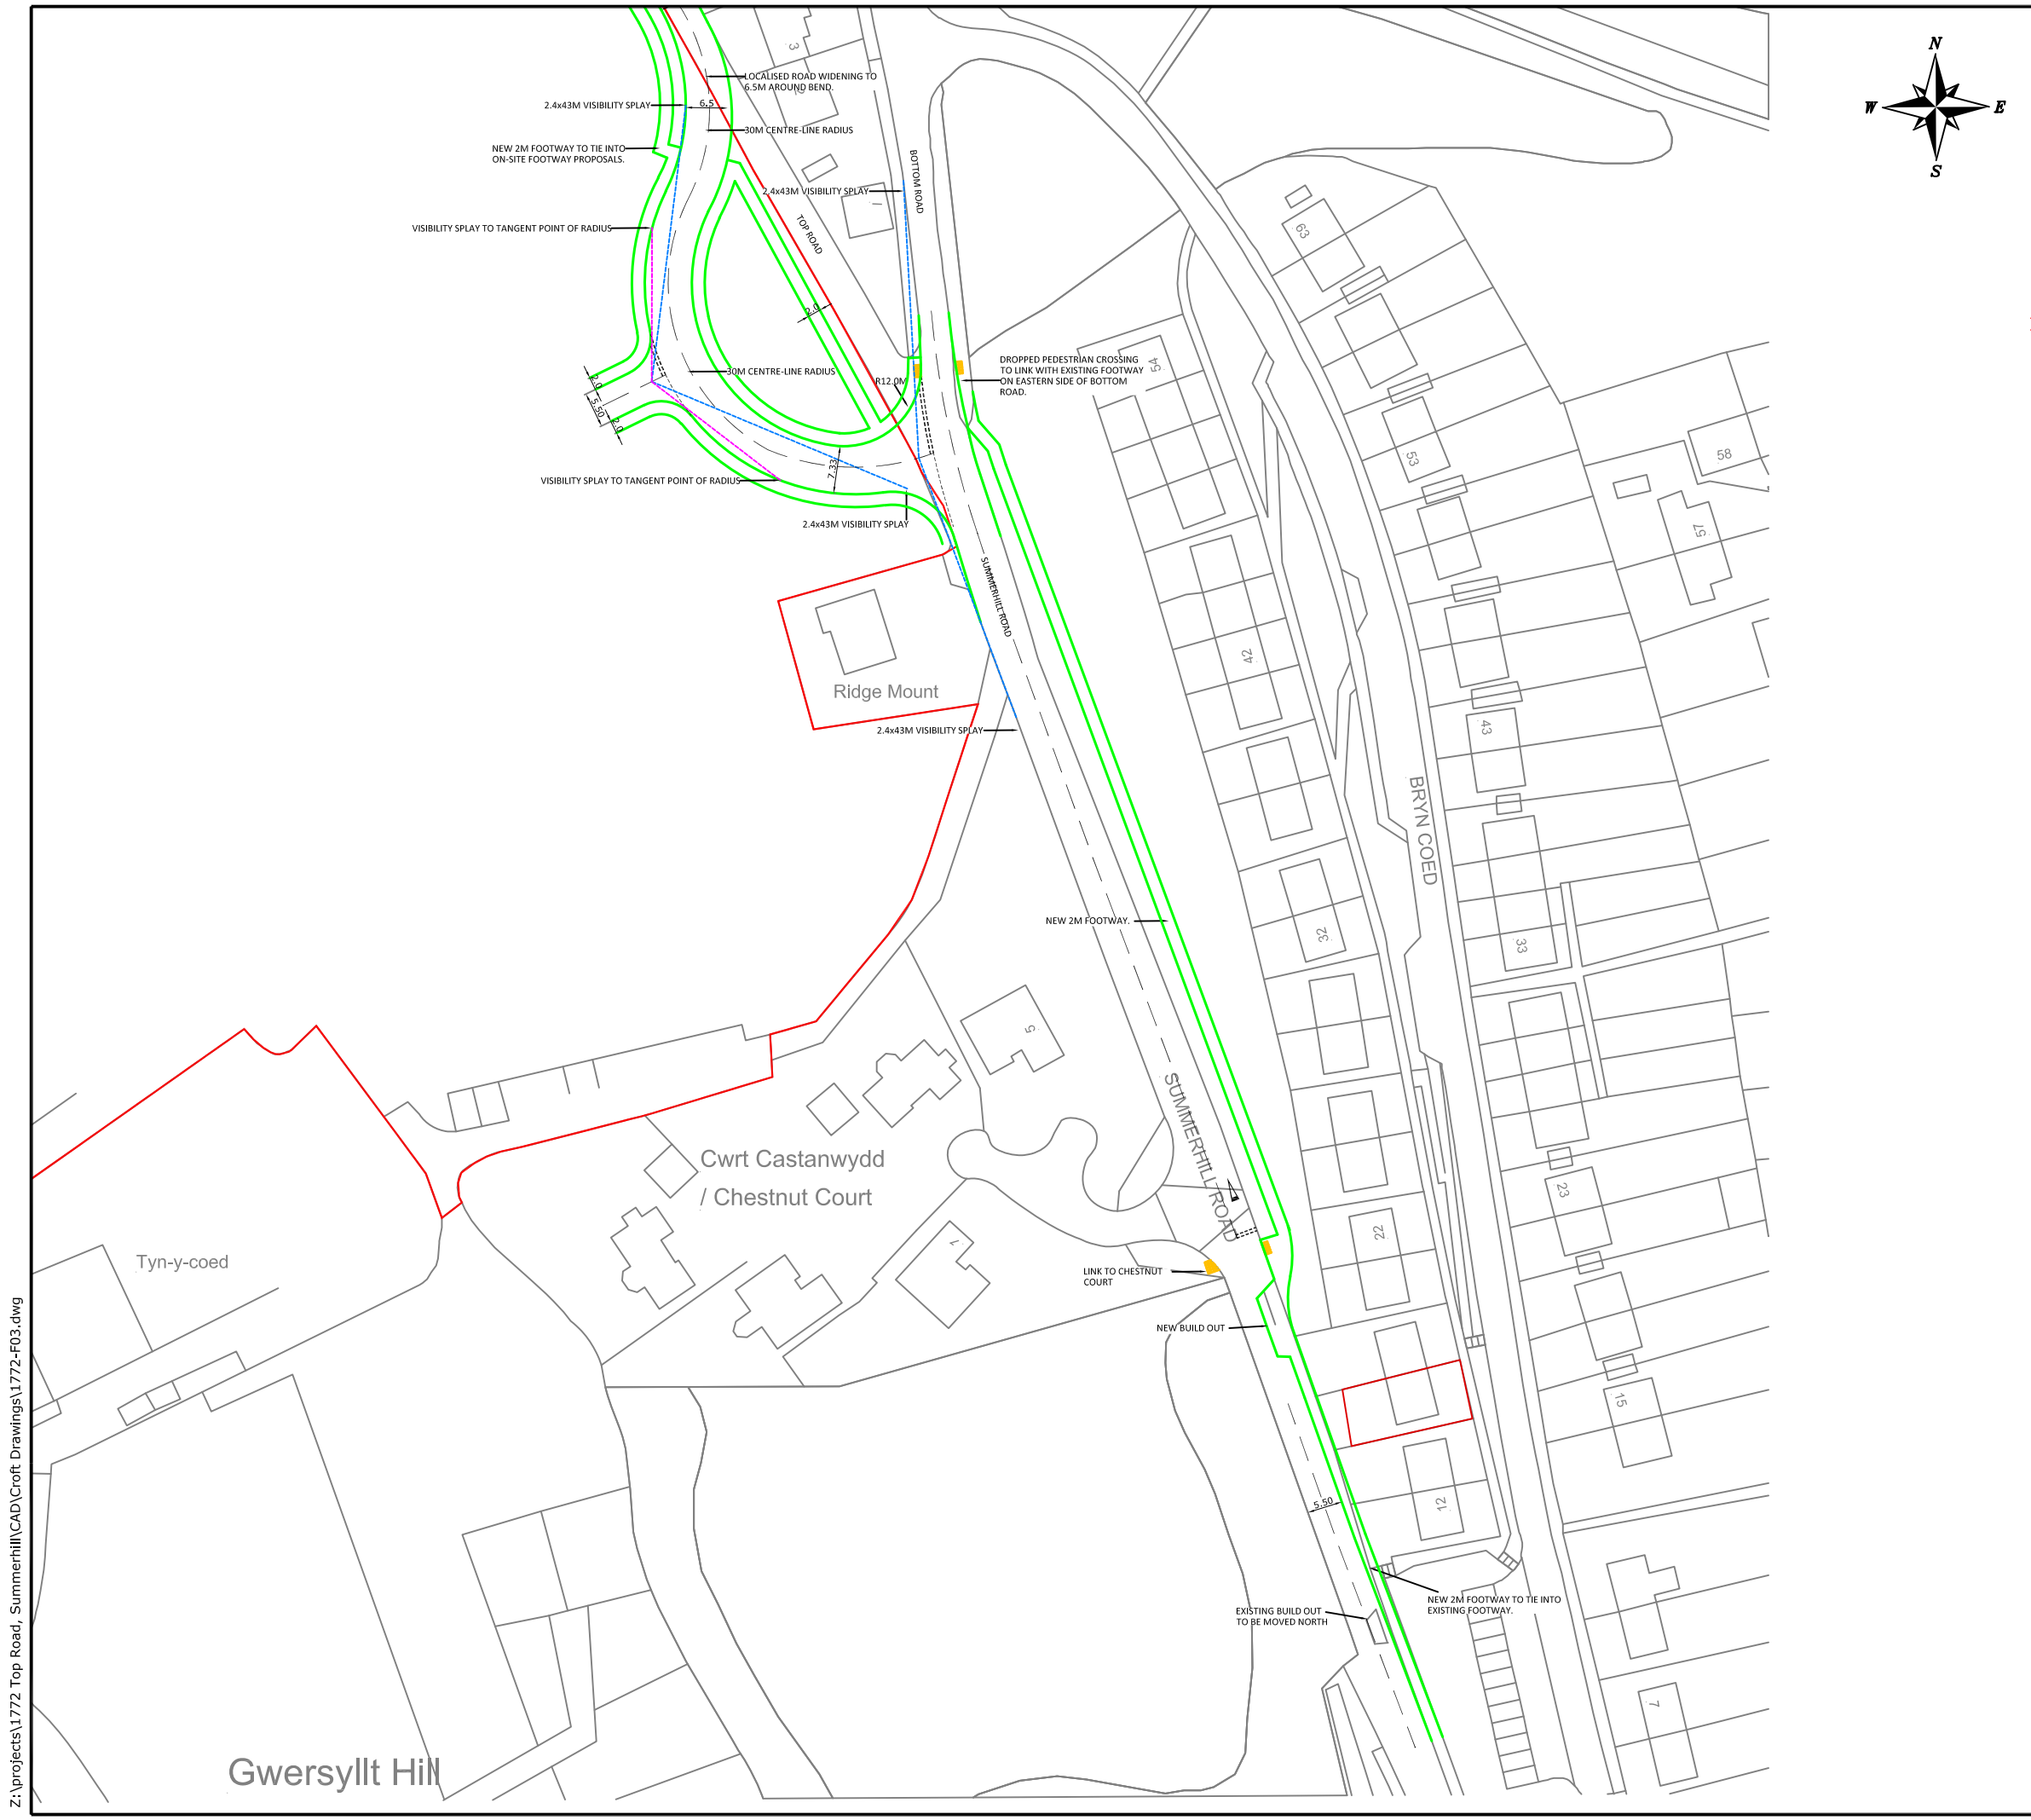

NOTES

THIS IS NOT A CONSTRUCTION DRAWING AND IS FOR INDICATIVE PURPOSES ONLY. IT IS SUBJECT TO FURTHER DESIGN ANALYSIS, TOPOGRAPHICAL MAPPING & HIGHWAY/THIRD PARTY LAND BOUNDARIES.

INDICATIVE SITE BOUNDARY

DENOTES NEW KERBS

REV.	DETAILS	DRAWN	CHECKED	DATE

CLIENT:

MACBRYDE HOMES

PROJECT:

TOP ROAD, SUMMERHILL

DRAWING TITLE:

POTENTIAL FOOTWAY IMPROVEMENTS - OPTION 1

SCALES:

1:1000 @ A3

DRAWN:	JC	CHECKED:	PJW	DATE:	MAY 17
--------	----	----------	-----	-------	--------

9 Jordan Street,
Manchester,
M15 4PY

Email: info@crofts.co.uk
Tel: 0161 667 3746
Web: www.crofts.co.uk

croft
Transport Solutions

DRAWING NUMBER:	1772-F03	REVISION:	.
-----------------	----------	-----------	---