



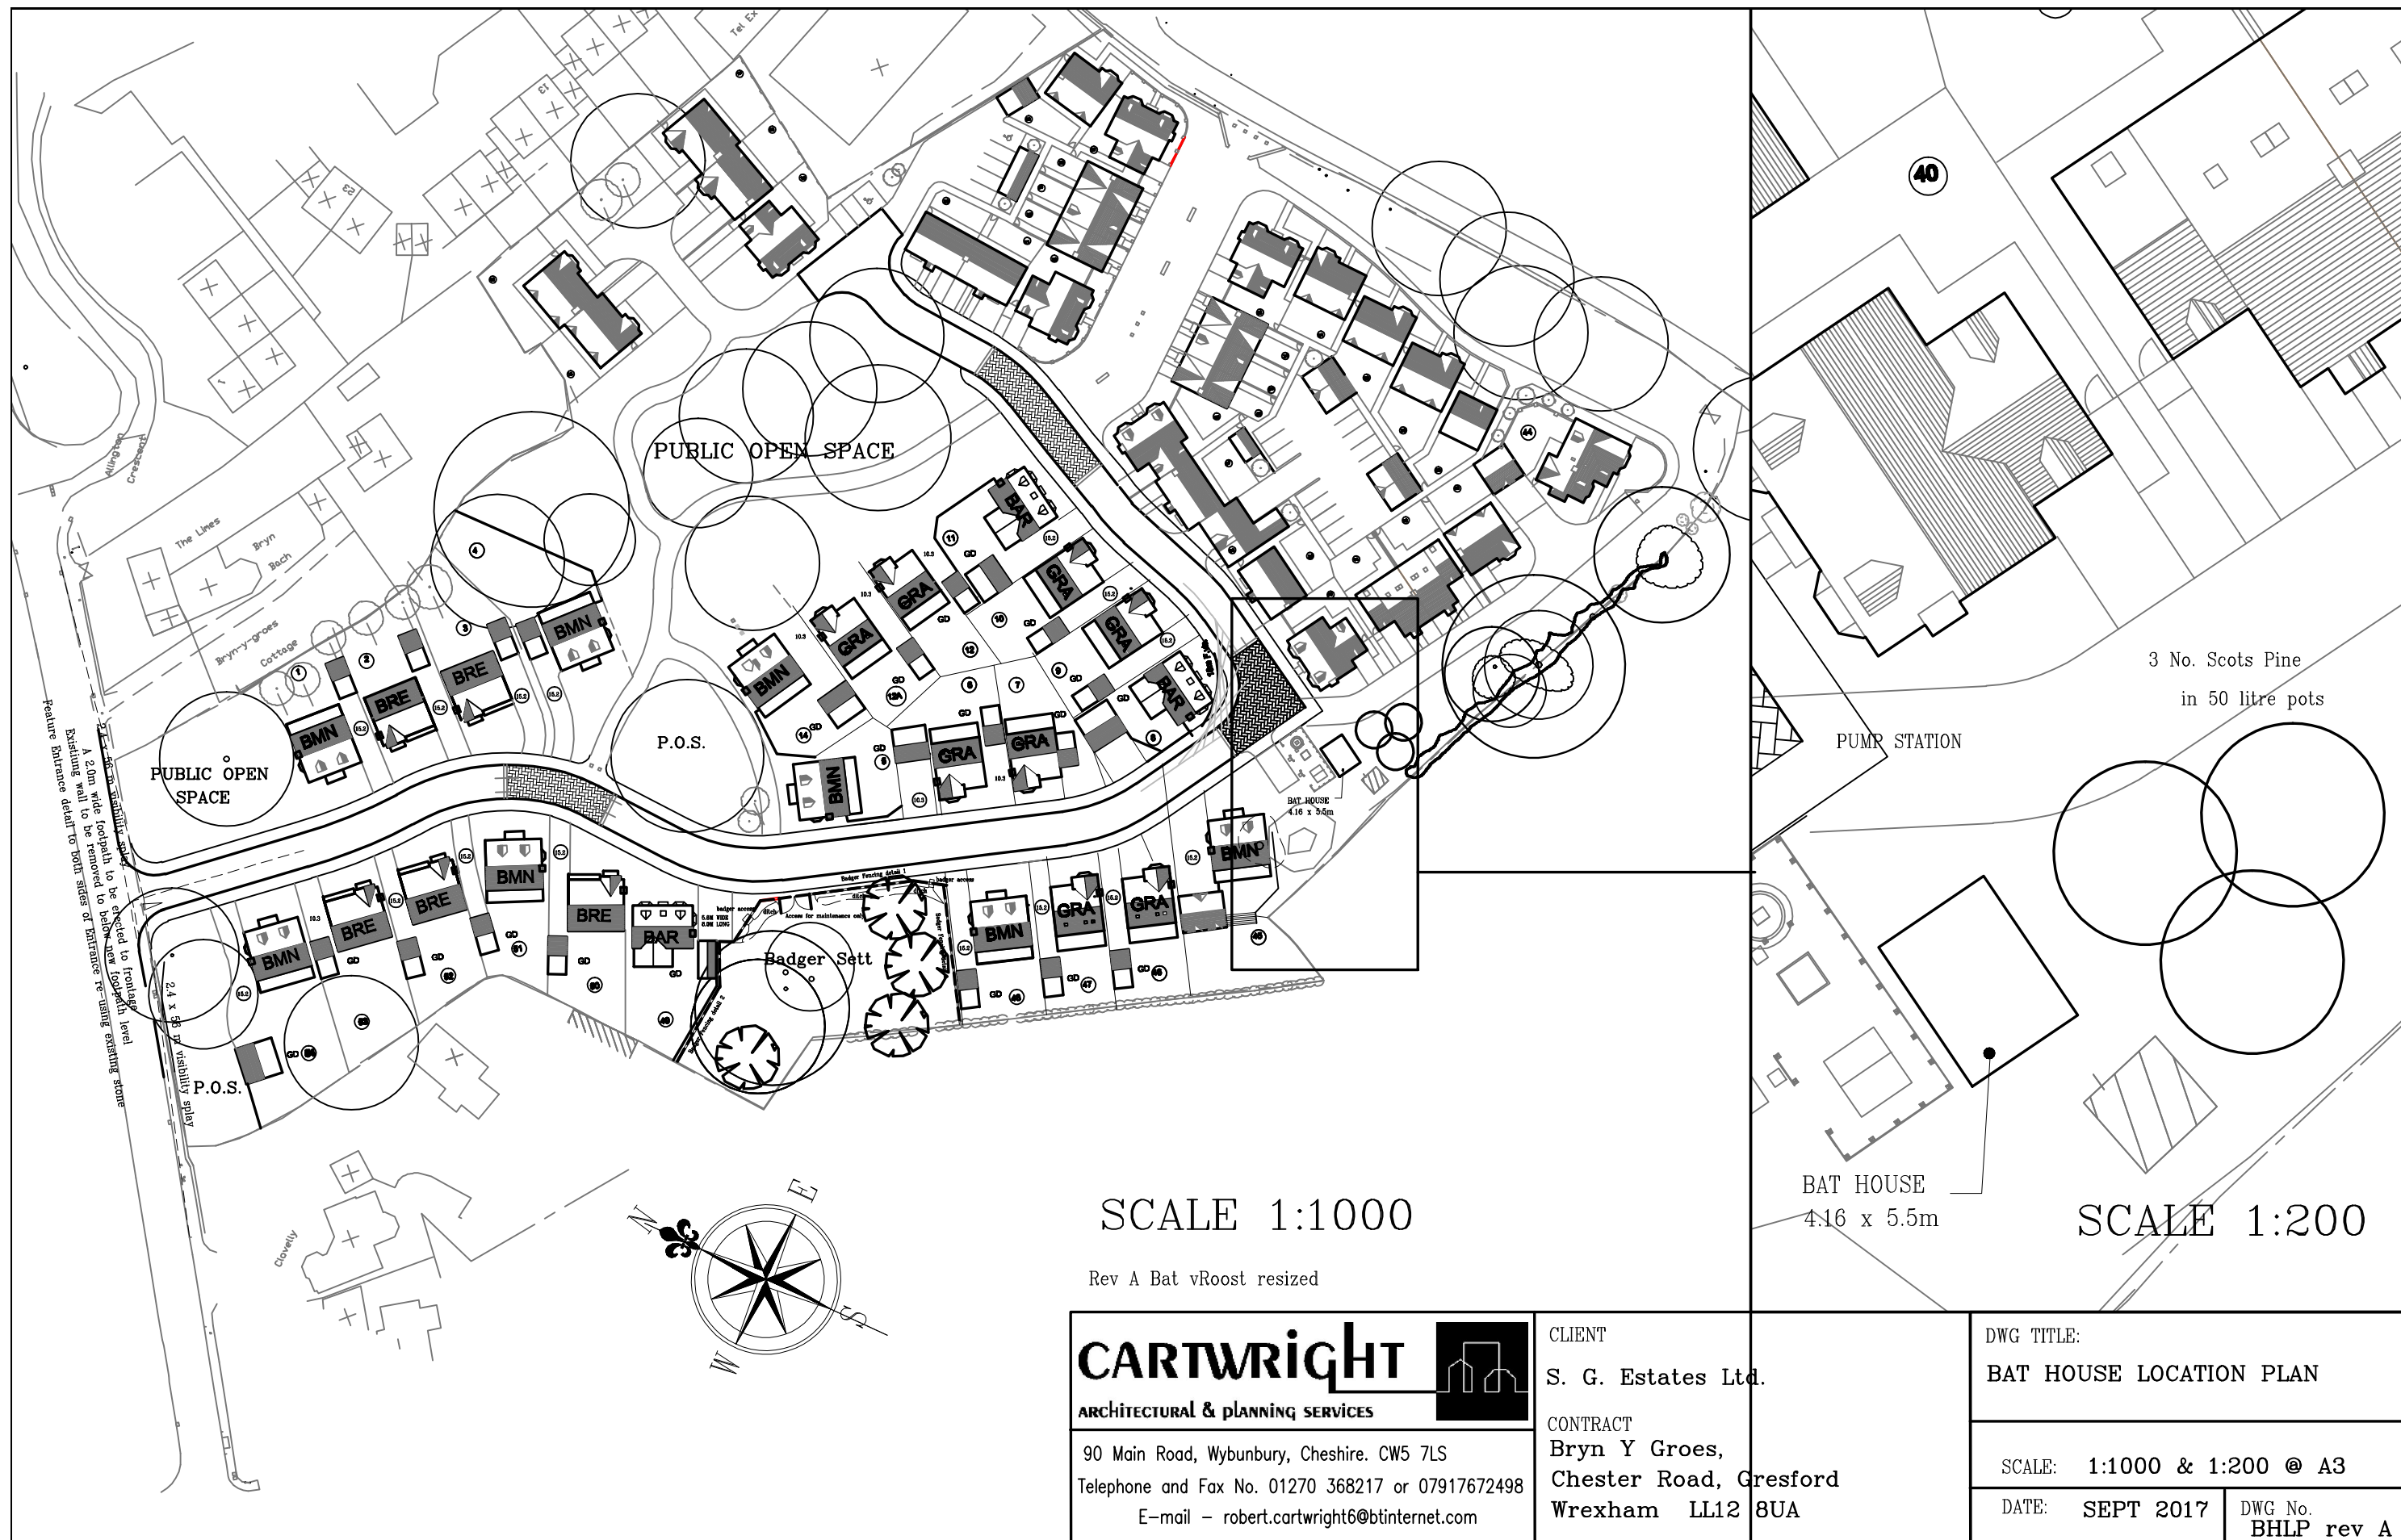

SCALE 1:1000

Rev A Bat vRoost resized

CARTWRIGHT
ARCHITECTURAL & PLANNING SERVICES

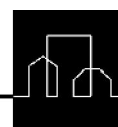

90 Main Road, Wybunbury, Cheshire. CW5 7LS
Telephone and Fax No. 01270 368217 or 07917672498
E-mail - robert.cartwright6@btinternet.com

CLIENT
S. G. Estates Ltd.
CONTRACT
Bryn Y Groes,
Chester Road, Gresford
Wrexham LL12 8UA

DWG TITLE:
BAT HOUSE LOCATION PLAN

SCALE: 1:1000 & 1:200 @ A3

DATE: SEPT 2017 DWG No.
BHLP rev A