

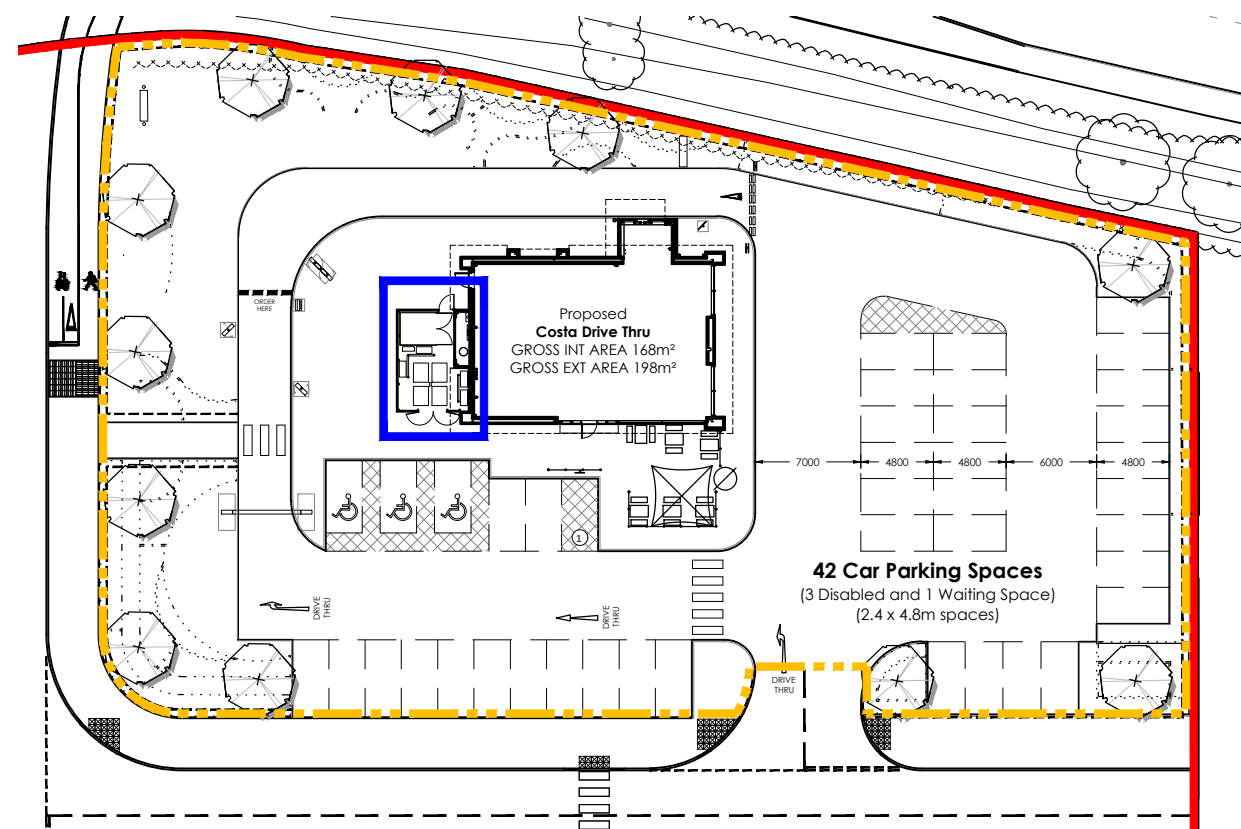


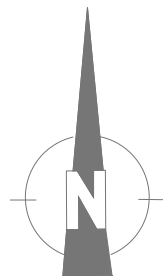

Location Plan - Scale 1:500

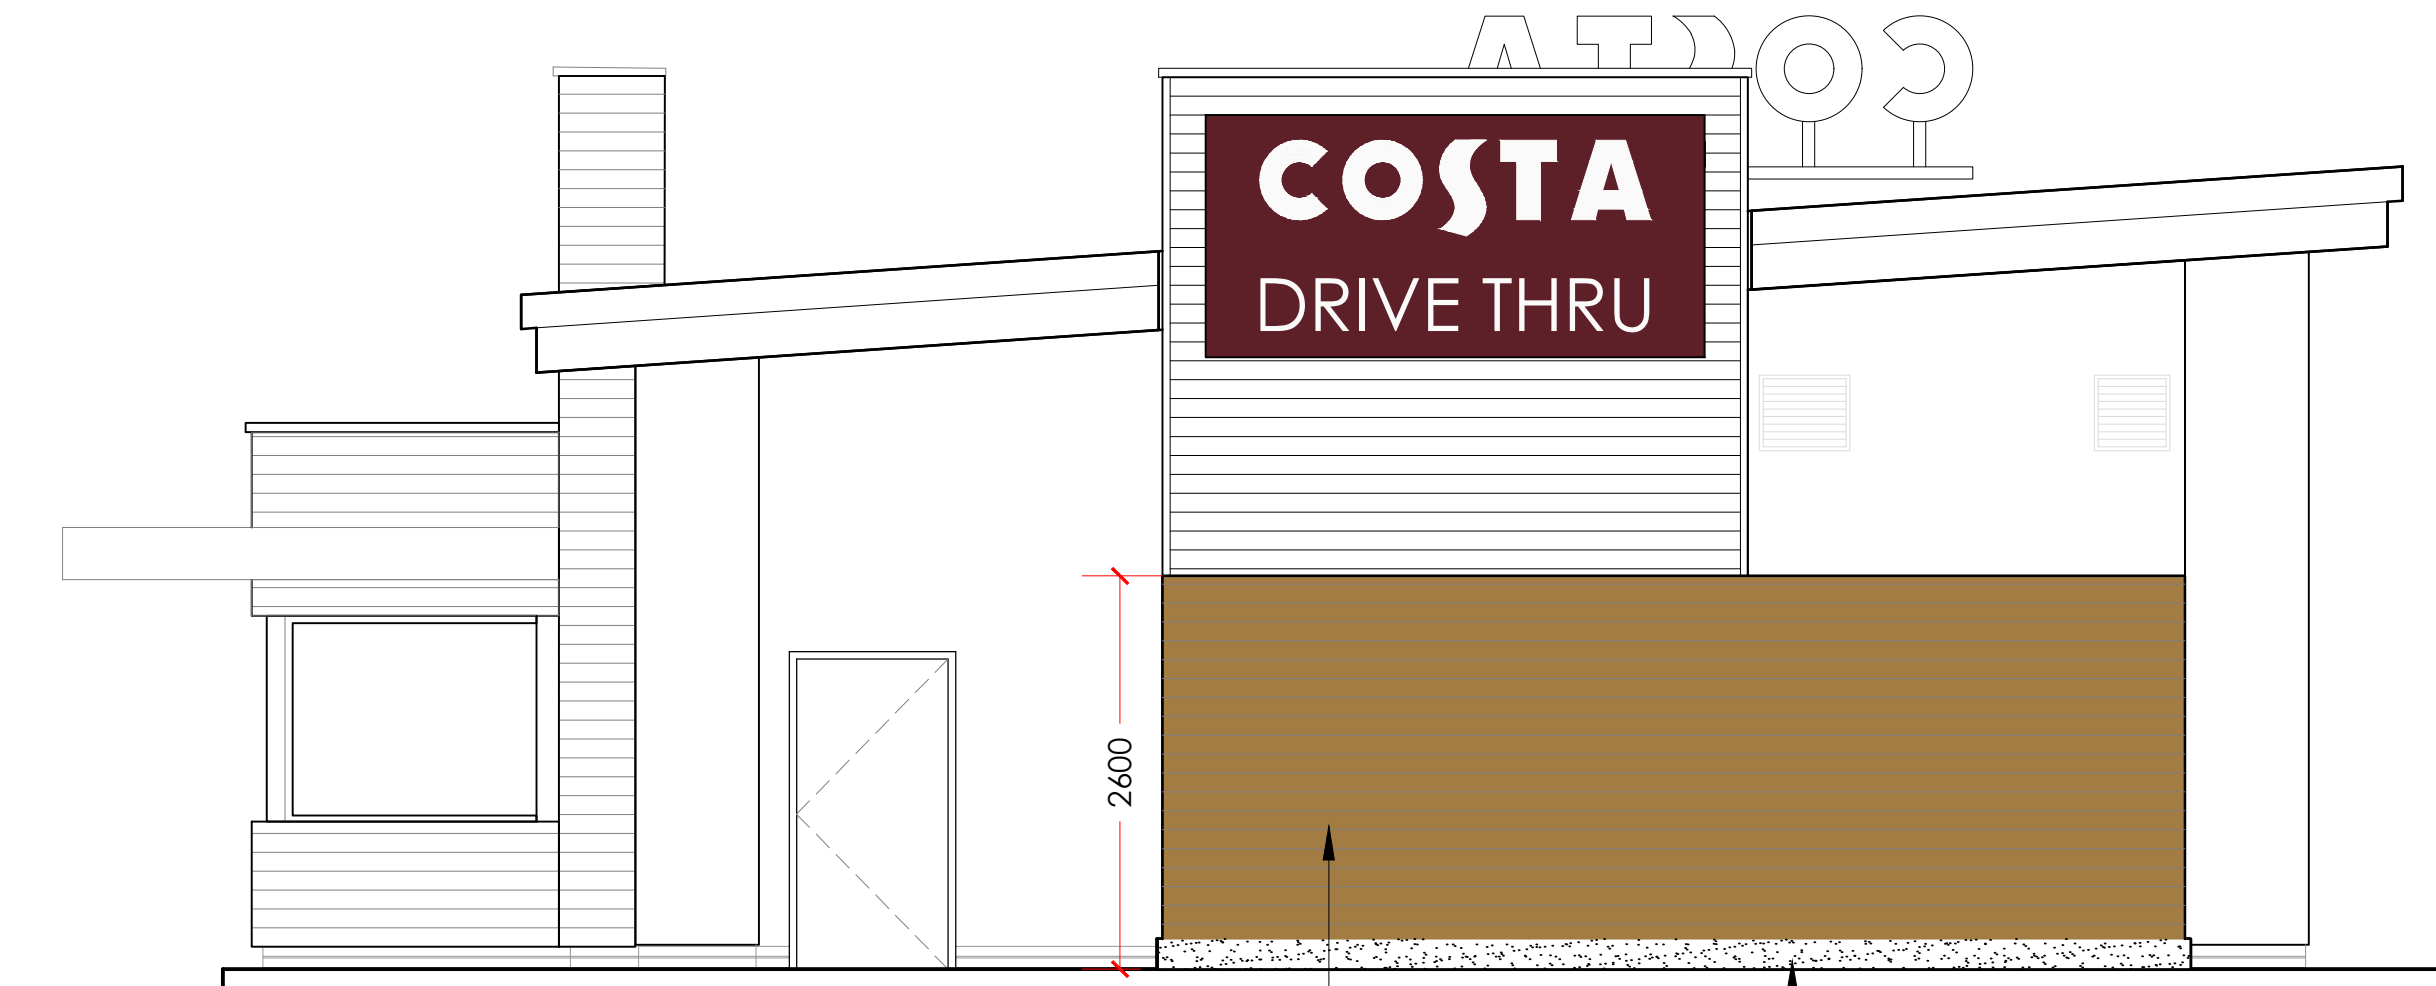

Elevation B

2.6M HIGH, HORIZONTALLY LAID BRITISH WESTERN RED CEDAR PANELS FIXED TO CONCRETE POSTS.


CEMENT GRAVEL BOARD TO BASE OF FENCE WITH ALL HOLES SEALED

Specification
Bin store to be 2.6m high, manufactured from horizontally laid British Western red cedar panels fixed to concrete posts. Cedar suitably treated to manufacturers recommendations. Cement gravel board to base of fence with all holes sealed. Heavy duty timber gates with galv steel heavy duty ironmongery and hinges. Heavy duty rubber brush strips to base of gates to prevent vermin ingress. No low level holes or gaps in fence perimeter. Gates to be lockable with open gate stays provided.


Drawing Key:
Application Boundary
Costa Site Demise
External Compound Location

Rev	Date	Description	Rev By	Chk'd By
Project Title				
PROPOSED DEVELOPMENT				
RUABON PARK PARK ROAD RUABON WALES				
Client				
LIBERTY PROPERTIES				
Status				
PLANNING				
Scale			Drawing Size	
VARIOUS			A2	
Date	NOV 2018	Drawn By	MS	Checked SDW
Drawing Title				
PROPOSED COSTA EXTERNAL COMPOUND				
Job-Dwg No				Rev
1847NESW-162				-

- ☐ 2 St. Johns North, Wakefield, WF1 3QA t. 01924 291800
- ☒ Carvers Warehouse, 77 Dale Street, Manchester, M1 2HG t. 0161 2388555
- ☐ The Old Rectory, 79 High Street, Newport Pagnell, MK16 8AB t. 01908 211577
- ☐ 101 London Road, Reading, RG1 5BY t. 0118 9507700
- ☐ 10 Gees Court, St Christophers Place, London, W1U 1JJ t. 0207 4091215

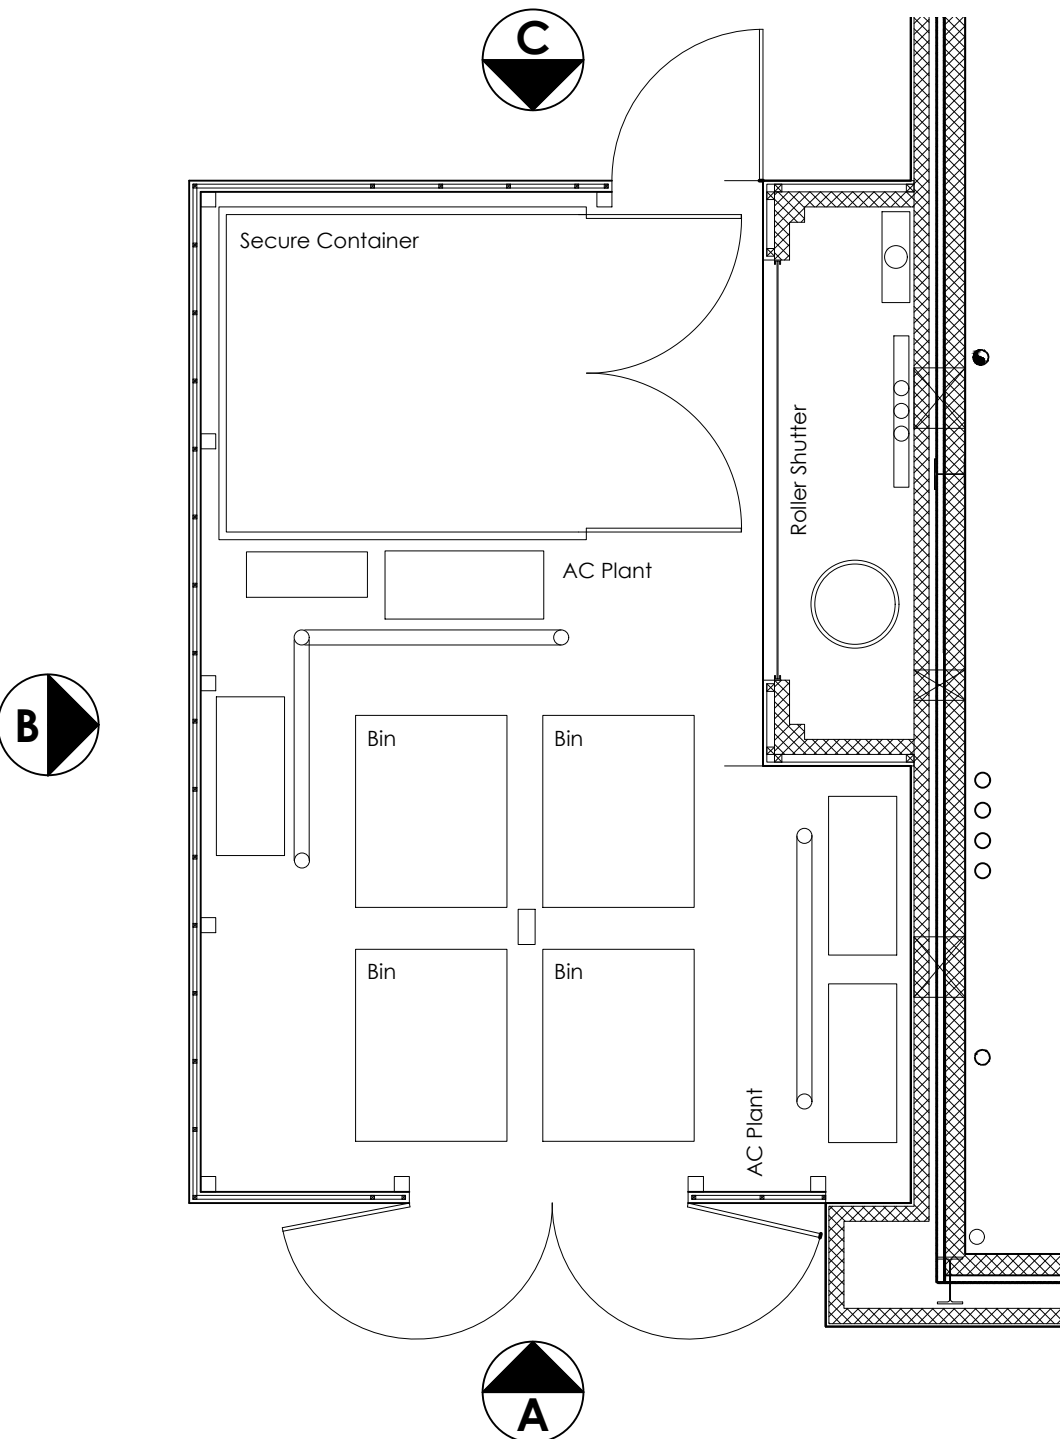

Detailed Compound Plan - Scale 1:50

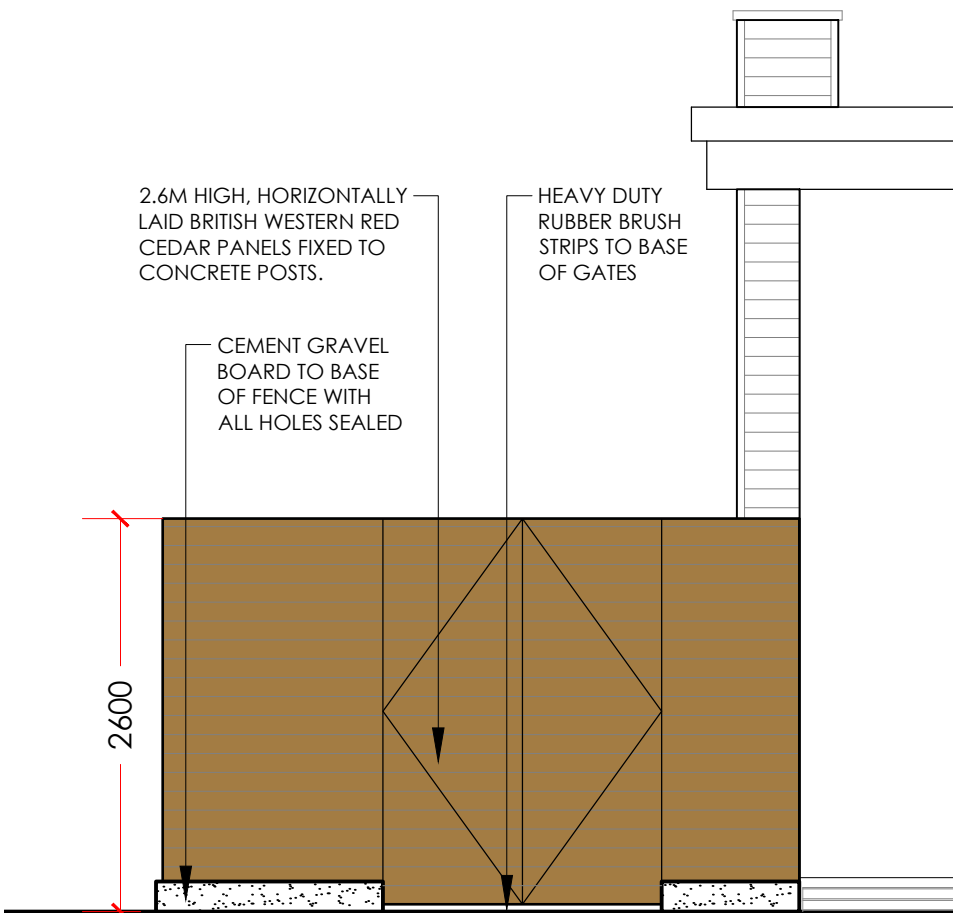


Elevation A

2.6M HIGH, HORIZONTALLY LAID BRITISH WESTERN RED CEDAR PANELS FIXED TO CONCRETE POSTS.

HEAVY DUTY RUBBER BRUSH STRIPS TO BASE OF GATES

CEMENT GRAVEL BOARD TO BASE OF FENCE WITH ALL HOLES SEALED

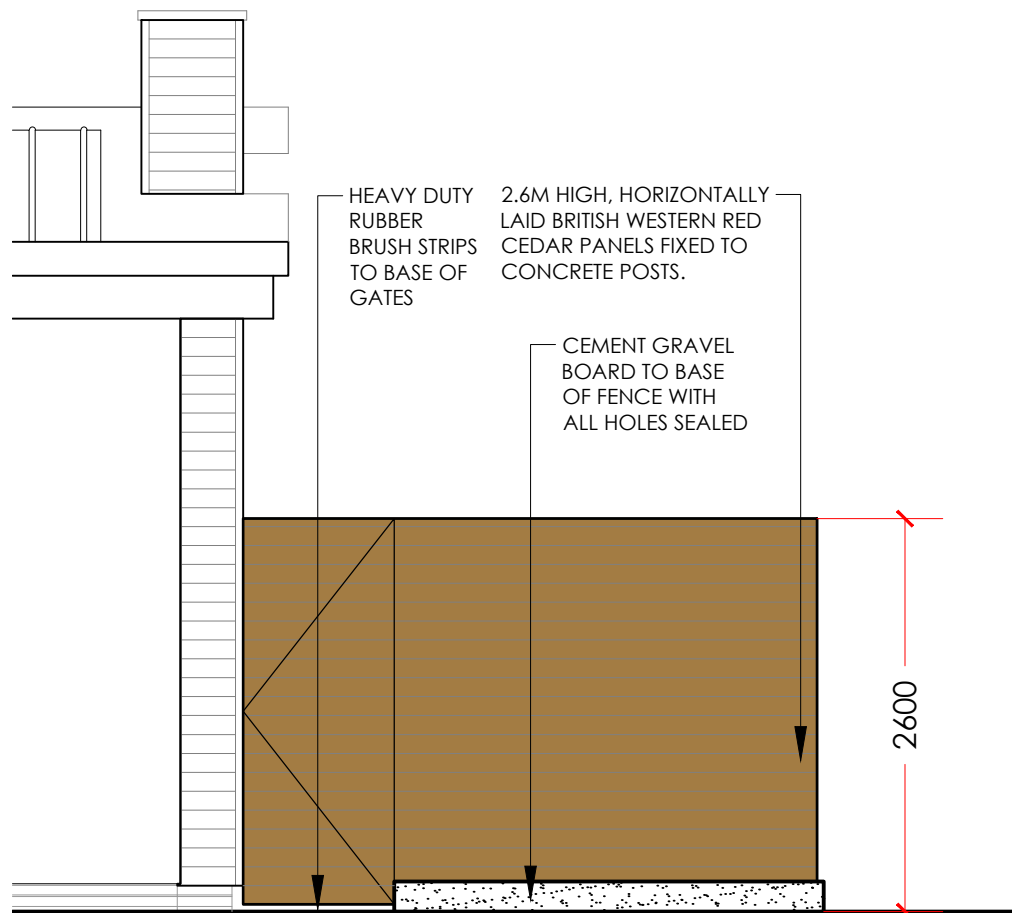

Elevation C

HEAVY DUTY RUBBER BRUSH STRIPS TO BASE OF GATES

2.6M HIGH, HORIZONTALLY LAID BRITISH WESTERN RED CEDAR PANELS FIXED TO CONCRETE POSTS.

CEMENT GRAVEL BOARD TO BASE OF FENCE WITH ALL HOLES SEALED

Proposed Costa Compound Details - Scale 1:50

