

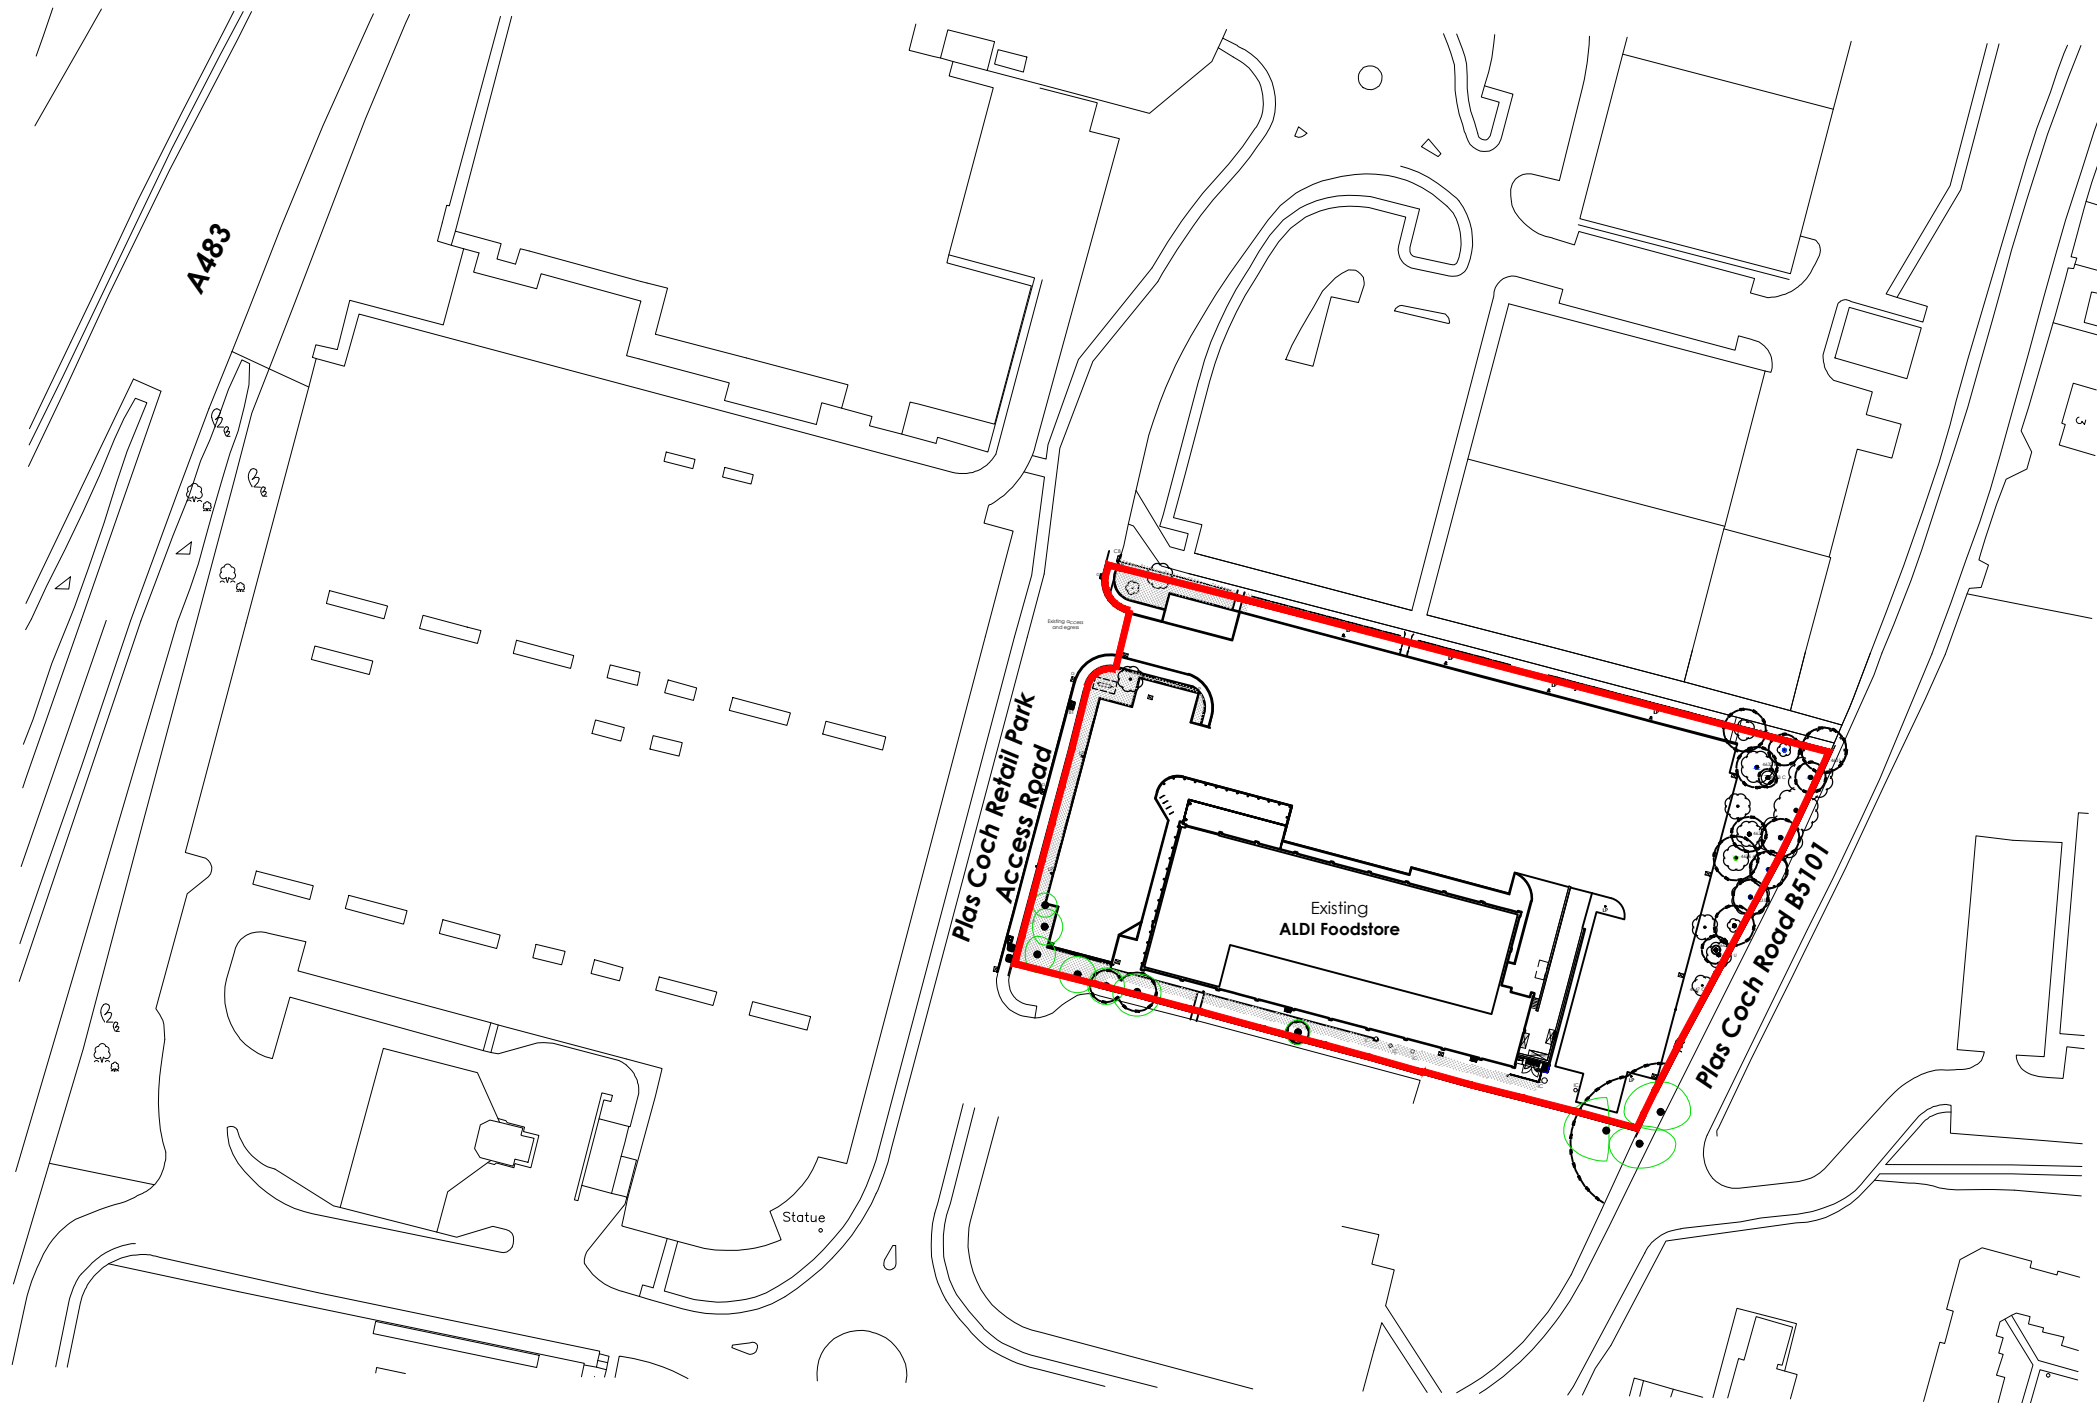


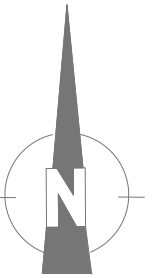

Location Plan - Scale 1:1250

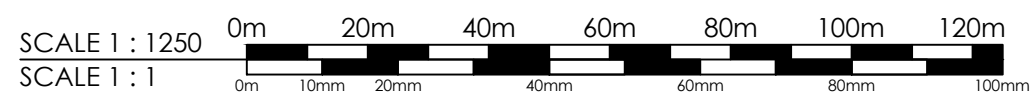

Application Site Area=
7,898sqm (1.95 acres)

Rev	Date	Description	Rev By	Chk'd By
Project Title				
PROPOSED STORE EXTENSION				
PLAS COCH RETAIL PARK WREXHAM				
Client				
ALDI STORES LTD.				
Status				
PLANNING				
Scale			Drawing Size	
1:1250			A3	
Date	FEB 2018	Drawn By	EA	Checked SR
Drawing Title				
LOCATION PLAN				
Job-Dwg No			Rev	-
2271NESW-100				



- ☐ 2 St. Johns North, Wakefield, WF1 3QA t. 01924 291800
- ☒ Carvers Warehouse, 77 Dale Street, Manchester, M1 2HG t. 0161 2388555
- ☐ The Old Rectory, 79 High Street, Newport Pagnell, MK16 8AB t. 01908 211577
- ☐ 101 London Road, Reading, RG1 5BY t. 0118 9507700
- ☐ 10 Gees Court, St Christophers Place, London, W1U 1JJ t. 0207 4091215

