




ELEVATION A: WEST FACADE TO RETAIL PARK ACCESS ROAD

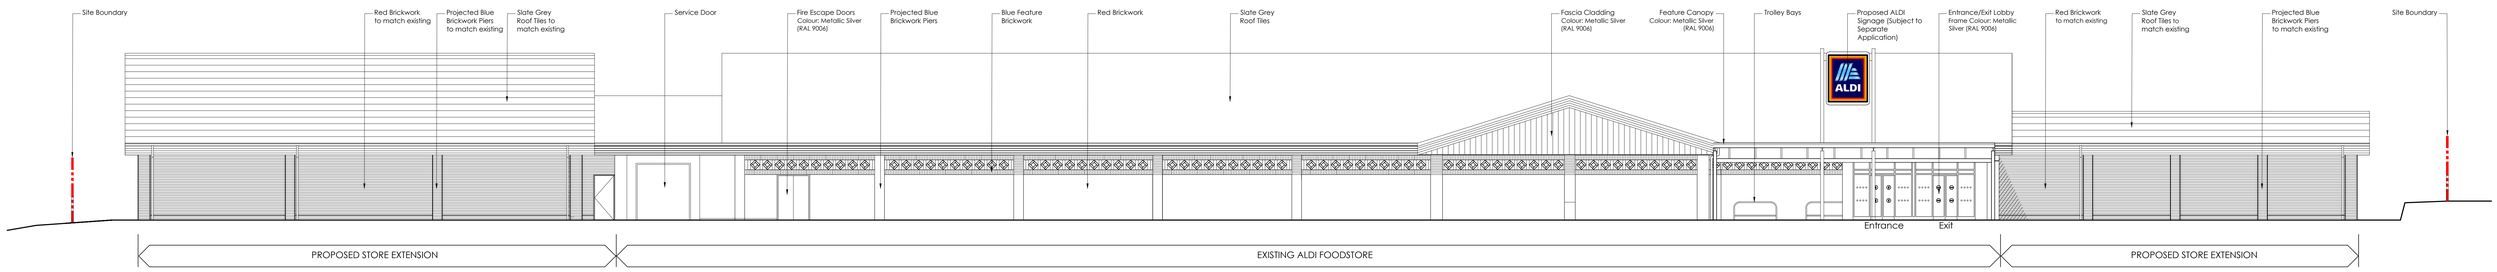

ELEVATION B: NORTH FACADE TO NEIGHBOURING UNITS

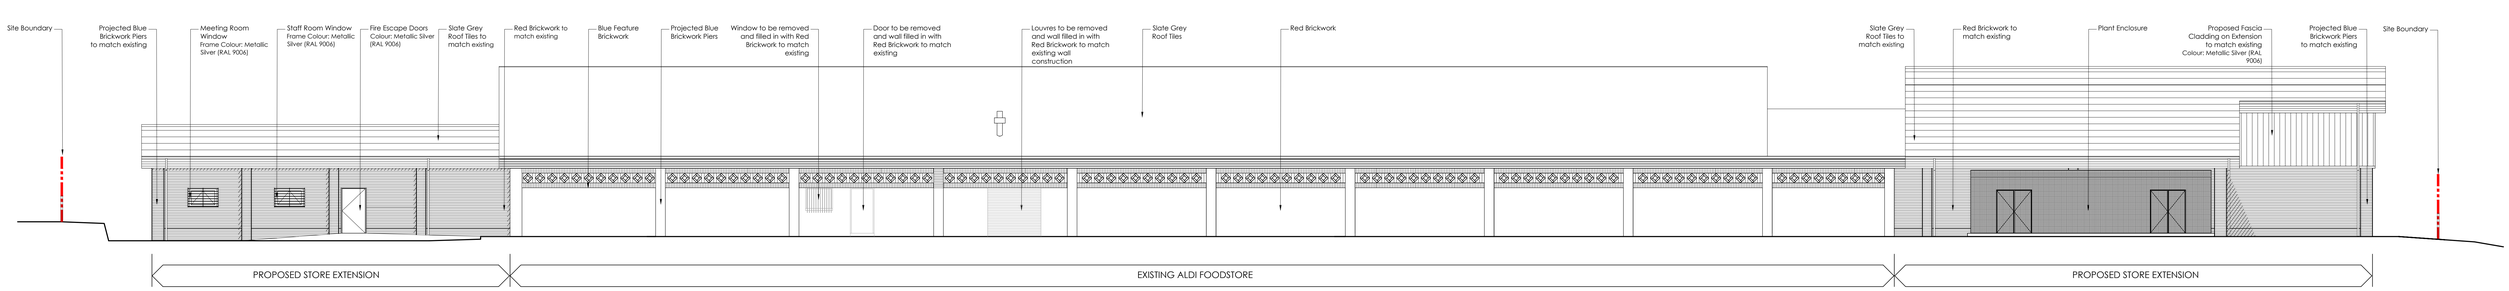


ELEVATION C: SOUTH FACADE TO PLAS COCH PUBLIC HOUSE

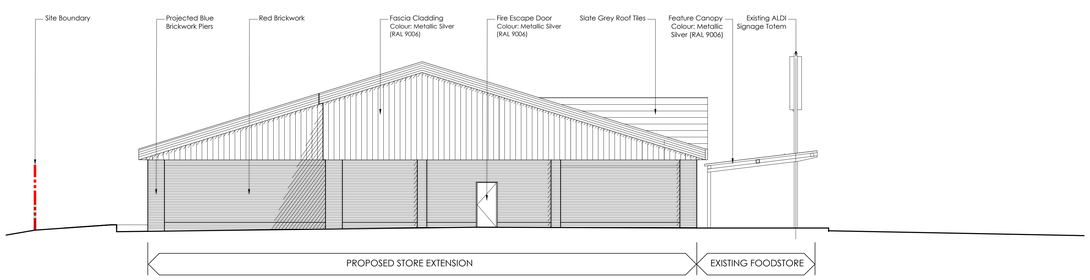

ELEVATION D: EAST FACADE TO PLAS COCH ROAD

ELEVATION KEY:
NOT TO SCALE

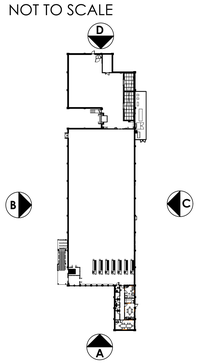

Proposed Elevations - Scale 1:100

SCALE 1 : 100 — 0m 2m 4m 6m 8m 10m
SCALE 1 : 1 — 0m 10mm 20mm 30mm 40mm 50mm 60mm 70mm 80mm 90mm 100mm

CAD file reference J:\2271NESW - Wrexham Store Extension\17.0 DWG & I.S\100 Series Planning

Rev	Date	Description	Rev By	Chk'd By
-	dd-mm-yy	---	---	---

Project Title	PROPOSED STORE EXTENSION PLAS COCH RETAIL PARK WREXHAM
Client	ALDI STORES LTD
Status	PLANNING
Scale	1:100 — Drawing Size A0
Date	FEB 2018 — Drawn By EA — Checked SR
Drawing Title	PROPOSED ELEVATIONS
Job/Dwg No	2271NES - 106 — Rev -

2 St. Johns North, Wakefield, WF1 3QA
T. 01924 291800

Canvas Warehouse, 77 Dale Street, Manchester, M1 2HG
T. 0161 2388550

The Old Rectory, 79 High Street, Newport Pagnell, MK16 8AB
T. 01908 211577

101 London Road, Reading, RG1 5BT
T. 0118 9507700

10 Gees Court, St Christophers Place, London, W1U 1JJ
T. 0207 4091313

THE HARRIS PARTNERSHIP
ARCHITECTS
www.harrispartnership.com

This drawing is copyright and may not be reproduced in whole or part without written authority. Do not scale off this drawing.