
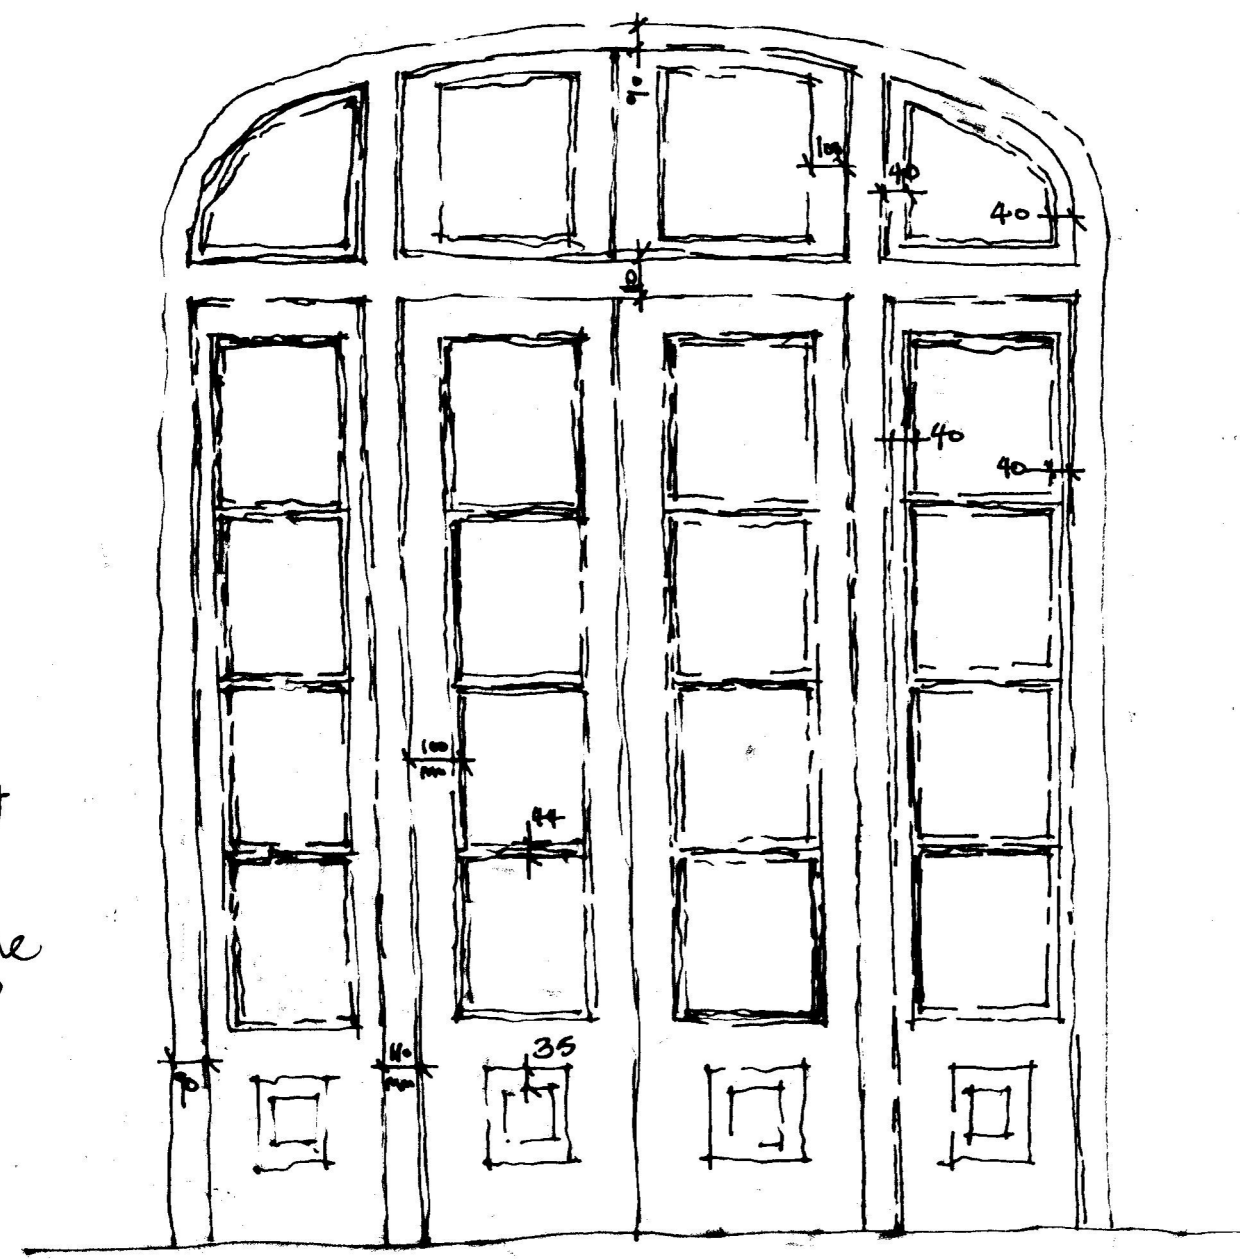
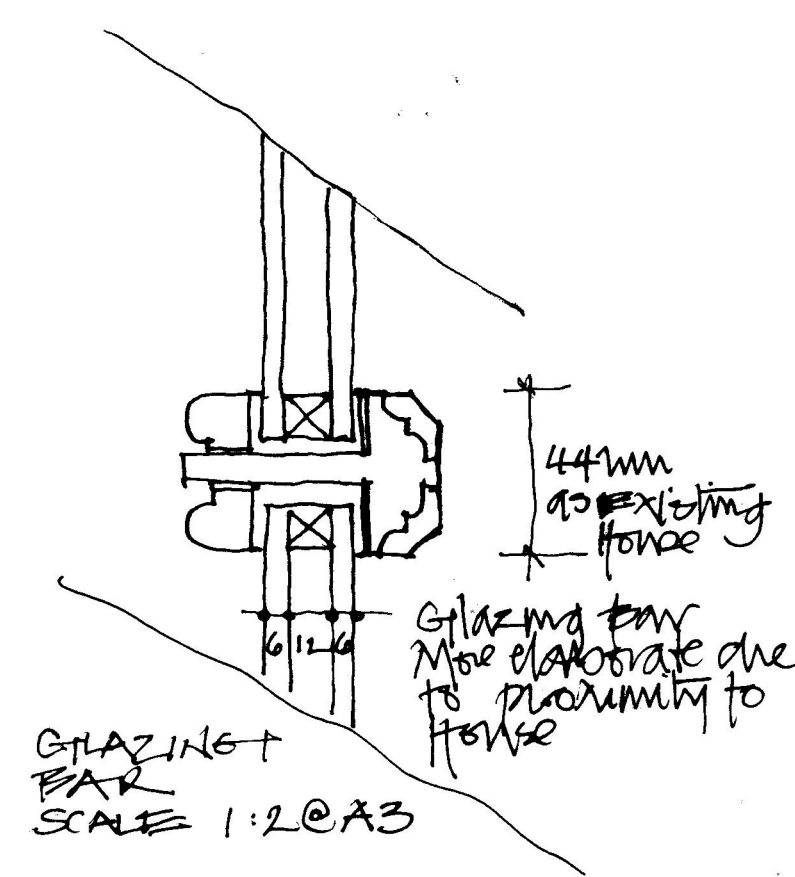


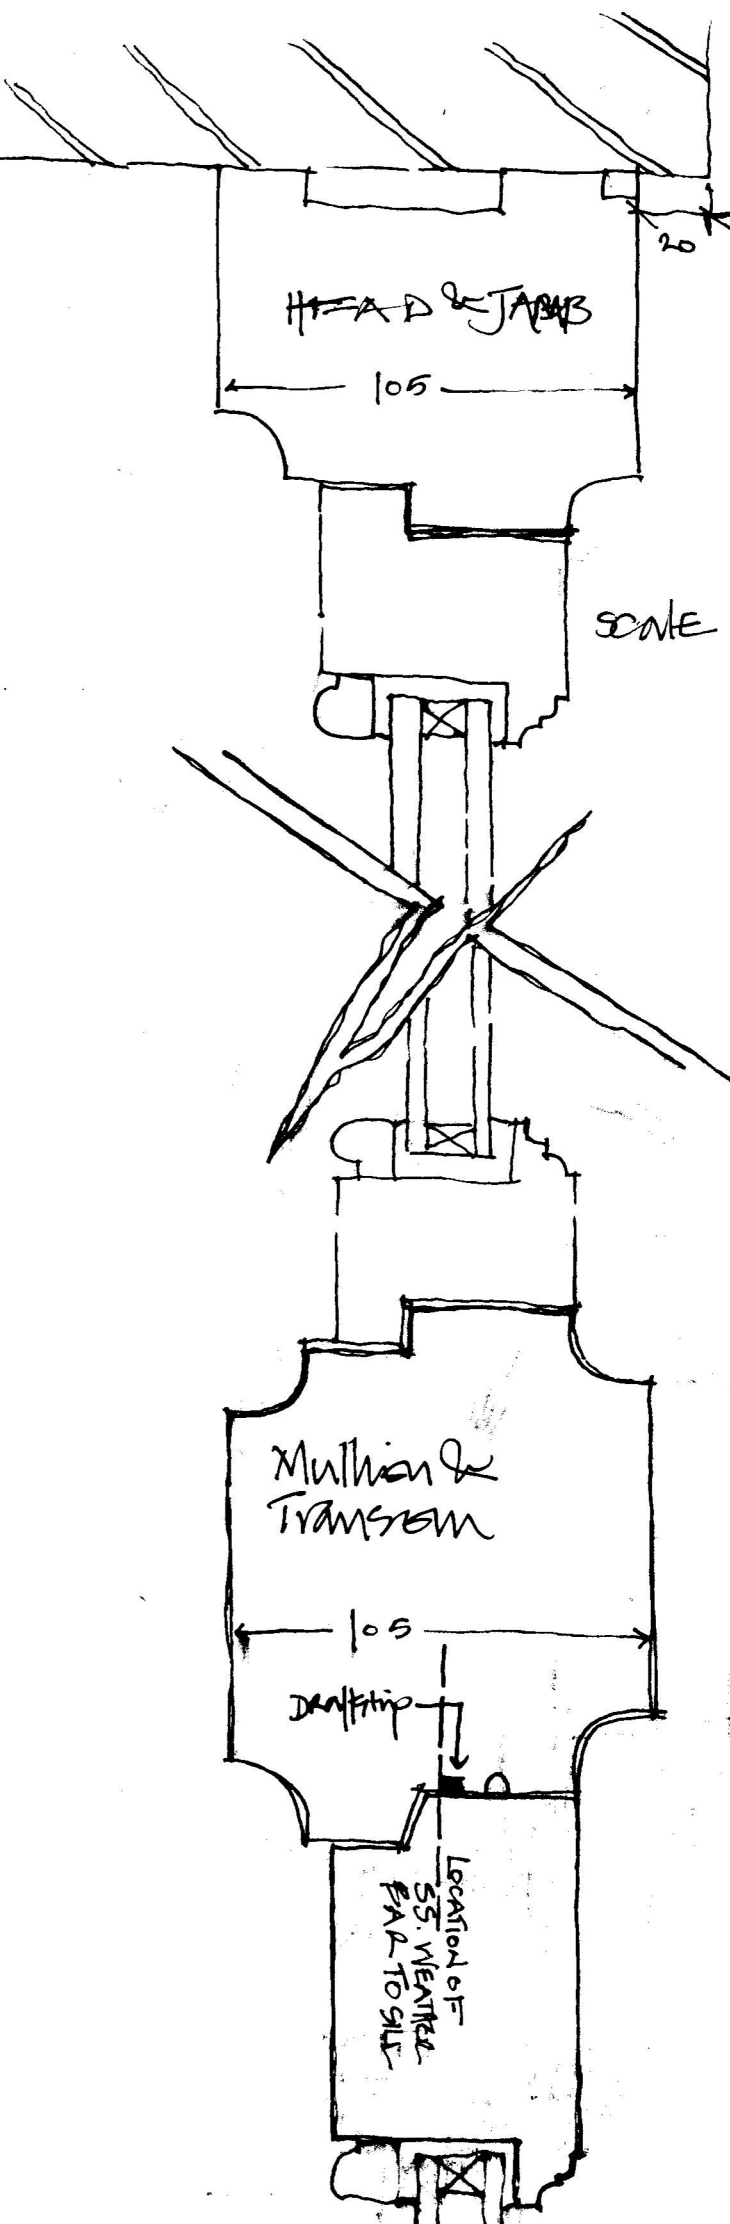

NOTES

All painted timber.
 All doors & frames
 TRADITIONALLY FORMED TIMBER
 CONSTRUCTION.
 ALL DRAFTSTRIPPED
 ALL SUPPORTING DOUBLED
 GLAZED 6:12:6 GLAZING


ALL TO SUPPORT MASTIC
 GROOVE TO EXISTING
 BRICKWORK TO ENSURE
 FLUSH FINISHED MASTIC
 JOINT.

DOORS OPEN EXTERNALLY
 (FIRE EXIT)

DOORS ARE GLAZED WITH
 SOLID PANEL BELOW.
 NEGLIGENT TENDON.

GLAZING TO BE
 CONCEALED BEHIND
 EXISTING COACH HOUSE
 DOORS.

COACH HOUSE DOORS TO
 BE MODIFIED IN A MINOR
 WAY IN ORDER TO PREVENT
 WATER SITTING IN JOINTS

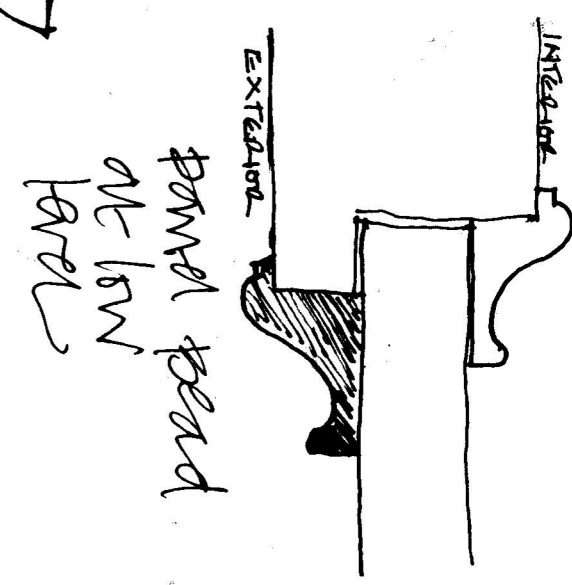

prepared by:
 Clare Cohen Architects LLP
 Plus Navydd T: 01 745 730 601
 T: 01 745 730 179
 Denbigh LL46 5UN

14.03.09 DWG No: P100
 COACH HOUSE & STABLES
 COACH HOUSE DOORS
 scale: various