

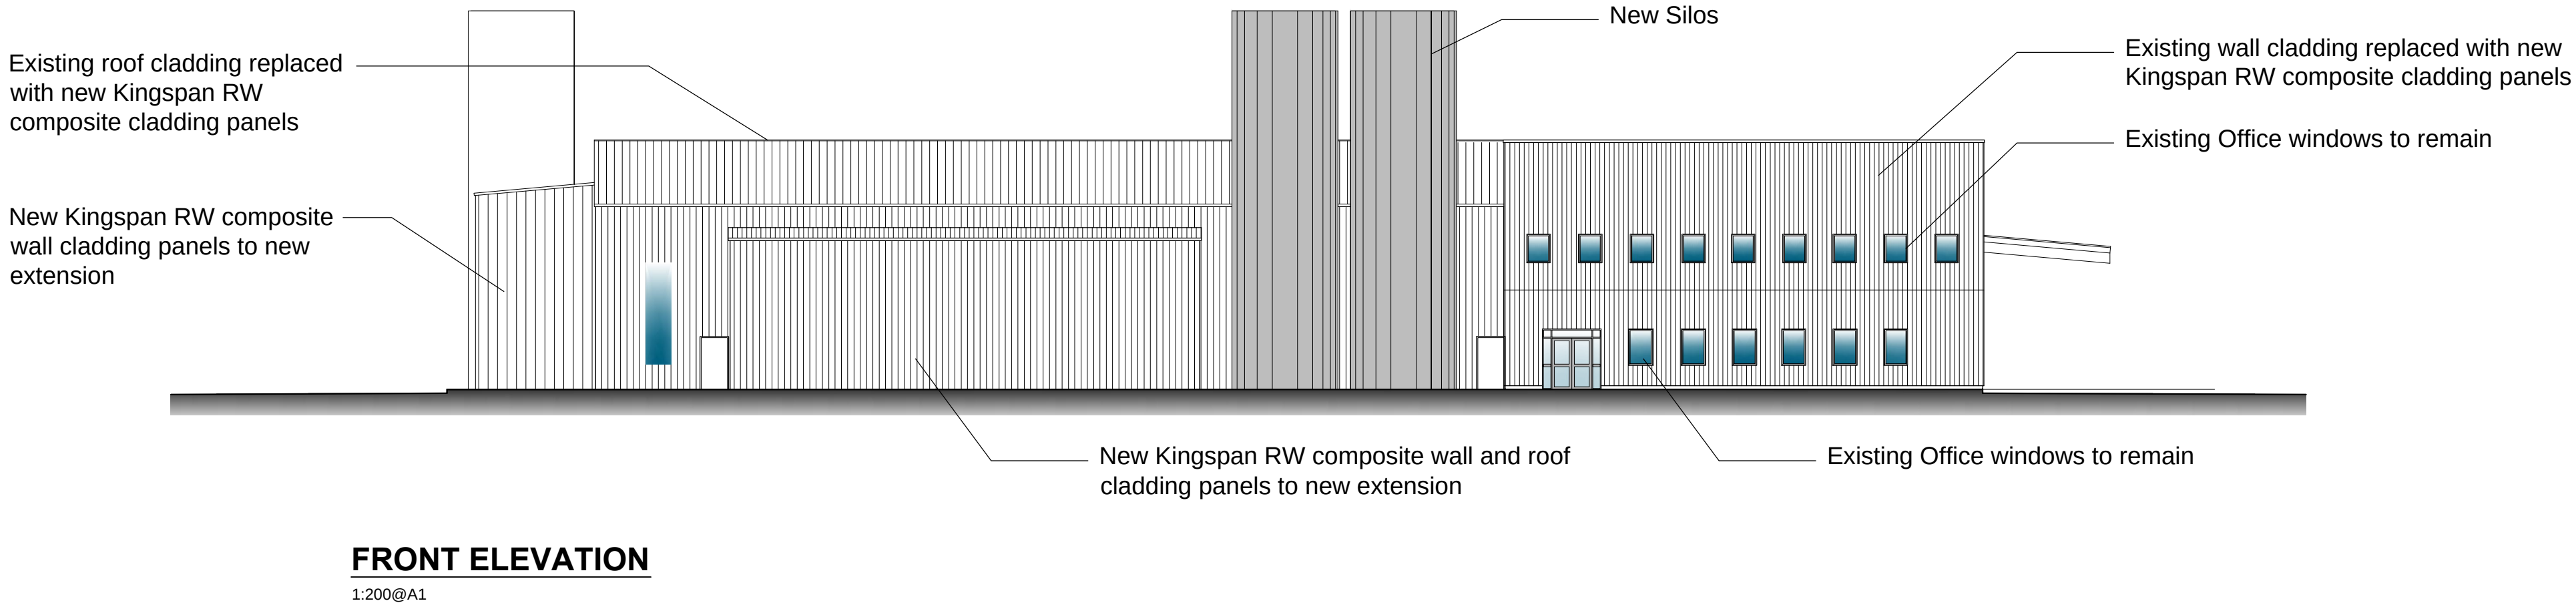
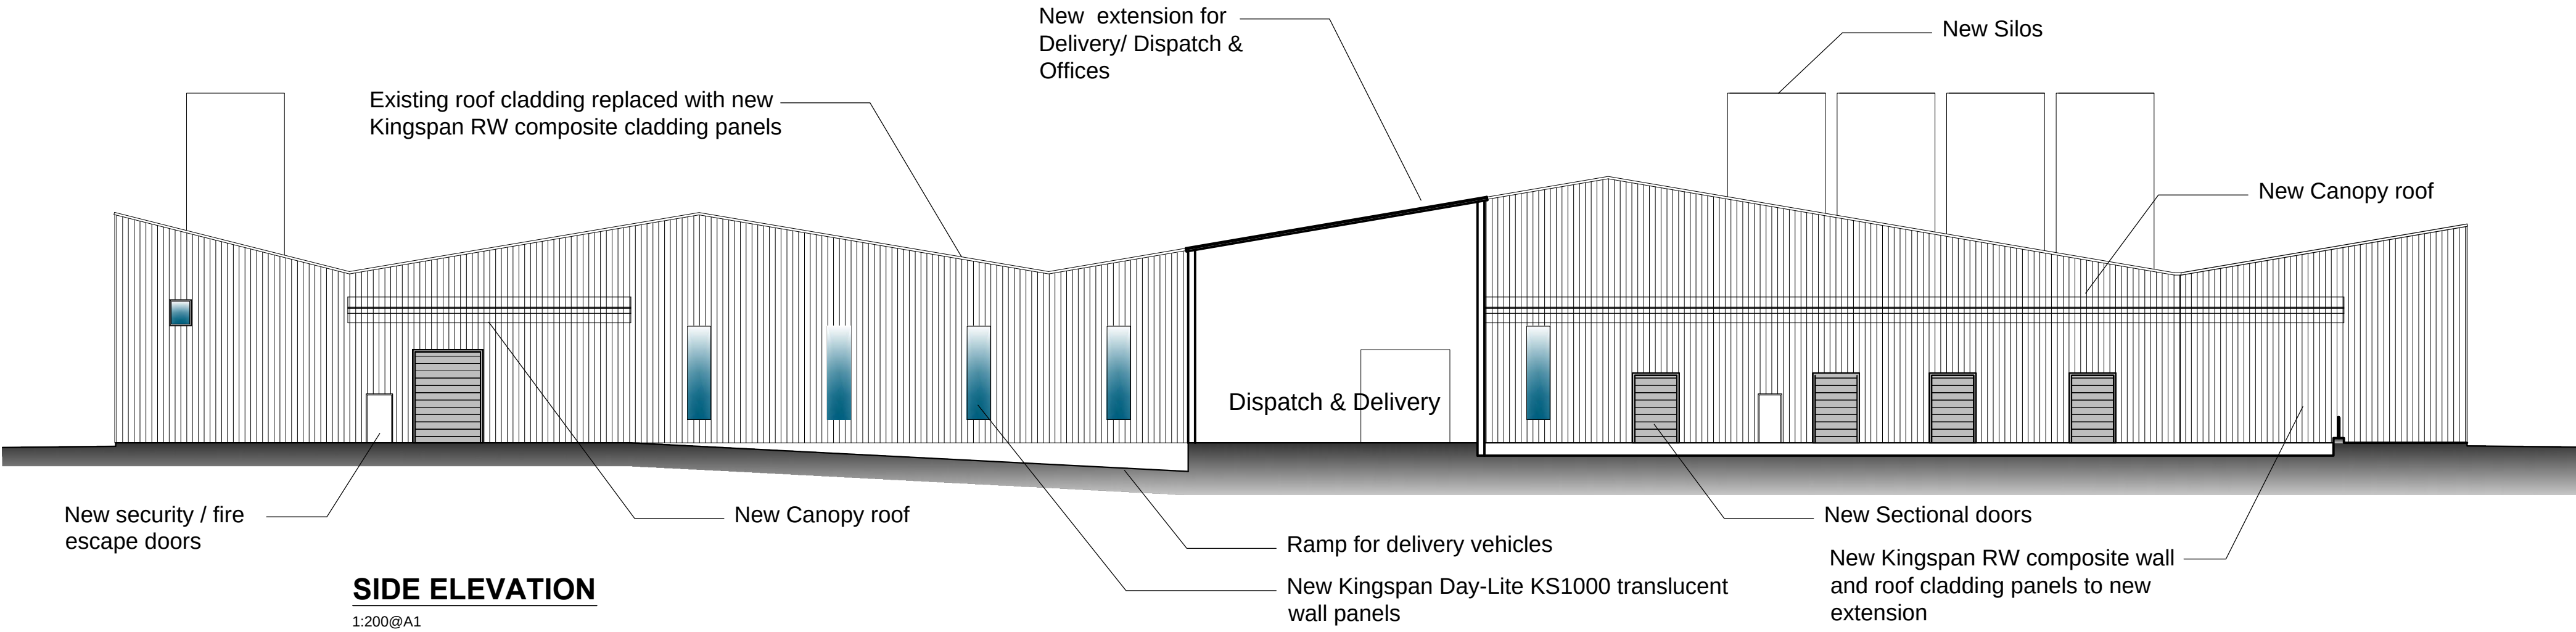


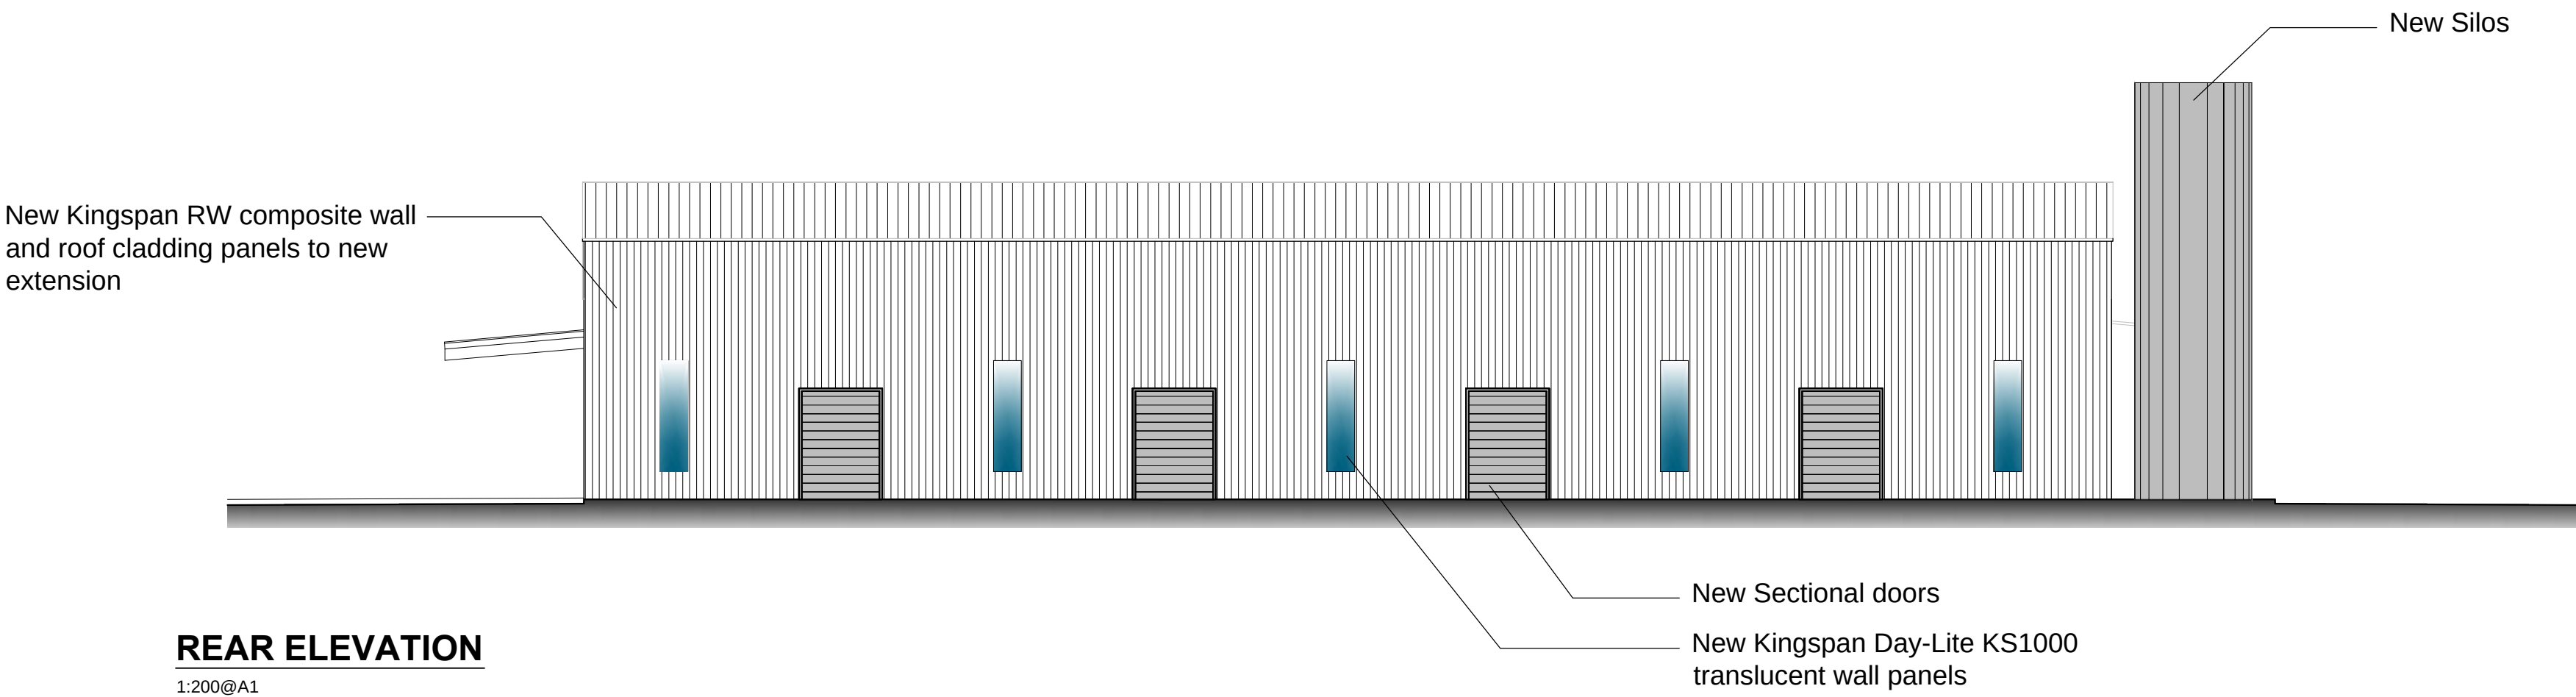

ELEVATIONS AS PROPOSED

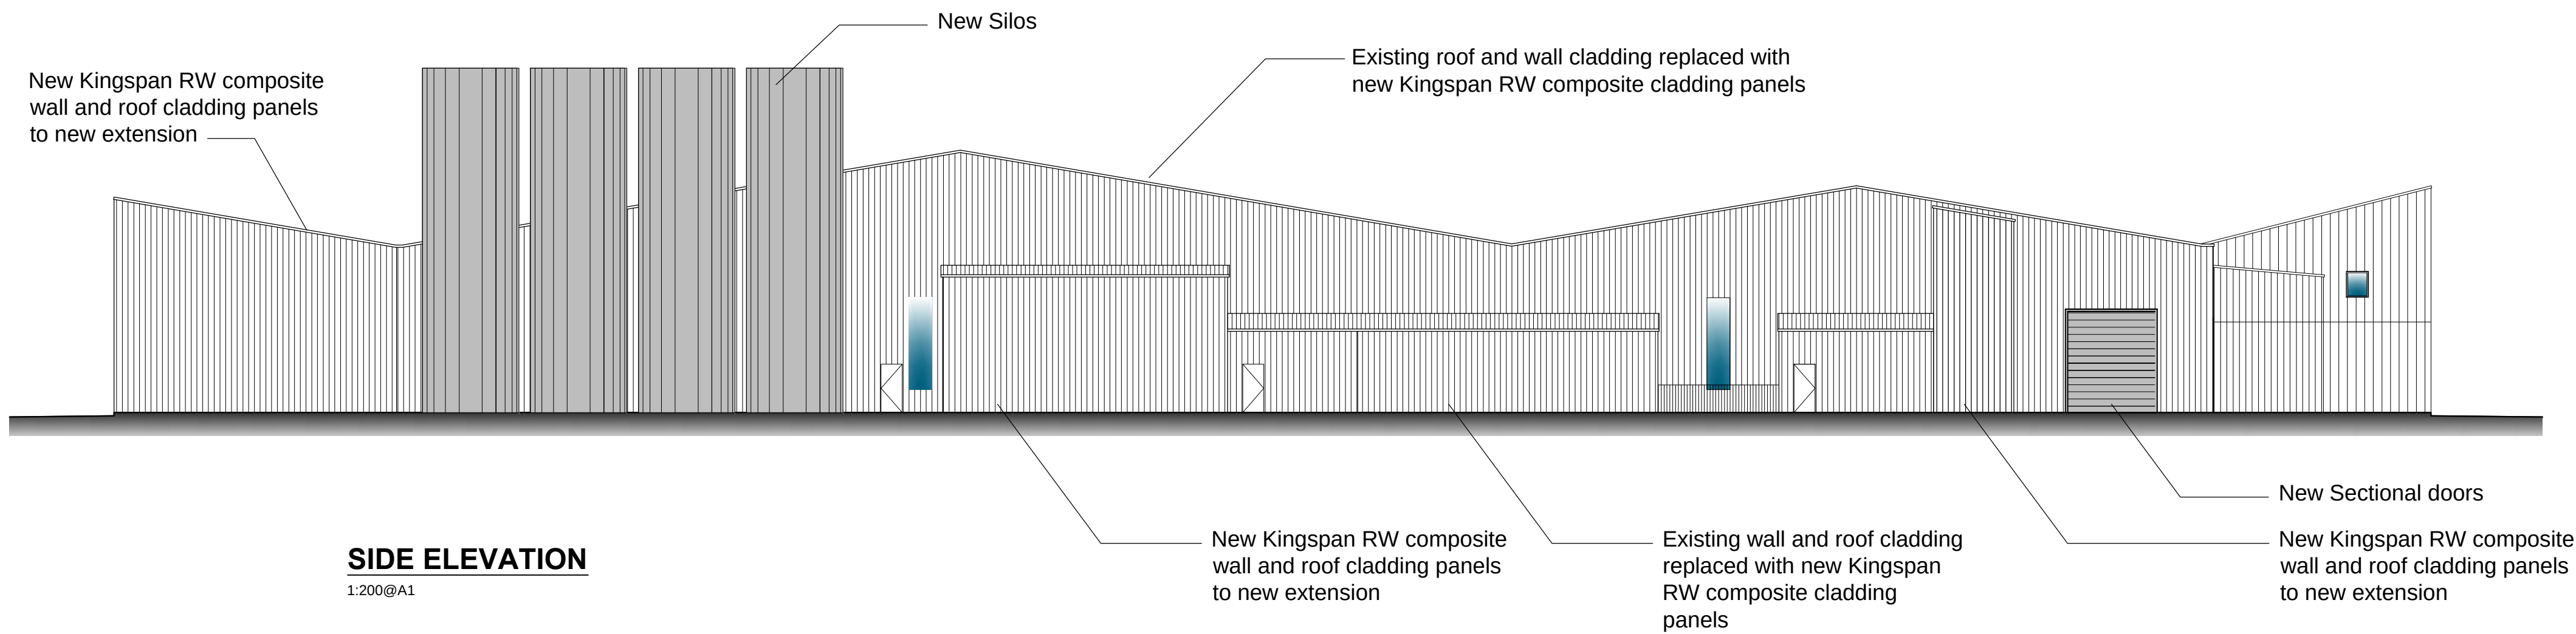

NOT APPROVED FOR CONSTRUCTION

A	Issued for Planning	15 / 12 / 17	JR	GE
rev	description	date	dr by	ap by

PLANNING

client
VILLAGE BAKERY WREXHAM LTD
project
NEW EXTENSION & REFURBISHMENT OF FORMER CAPARO WIRE FACTORY, ASH ROAD, WREXHAM INDUSTRIAL ESTATE

drawing ELEVATIONS: AS PROPOSED	project no. 17056	date 12/17 drawn JR	scale 1:200 @A1
---------------------------------------	----------------------	------------------------------	--------------------

drawing no. P-20	revision A
---------------------	---------------

The copyright of this drawing is vested in Design & Planning Associates and must not be copied or reproduced without written consent. It must be carried with the correct building regulations and codes of practice. It is not to be used for any other purpose. The copyright of this drawing is vested in Design & Planning Associates and must not be copied or reproduced without written consent. It must be carried with the correct building regulations and codes of practice. It is not to be used for any other purpose.