




SITE LONGITUDINAL SECTION A:A
Scale 1:200

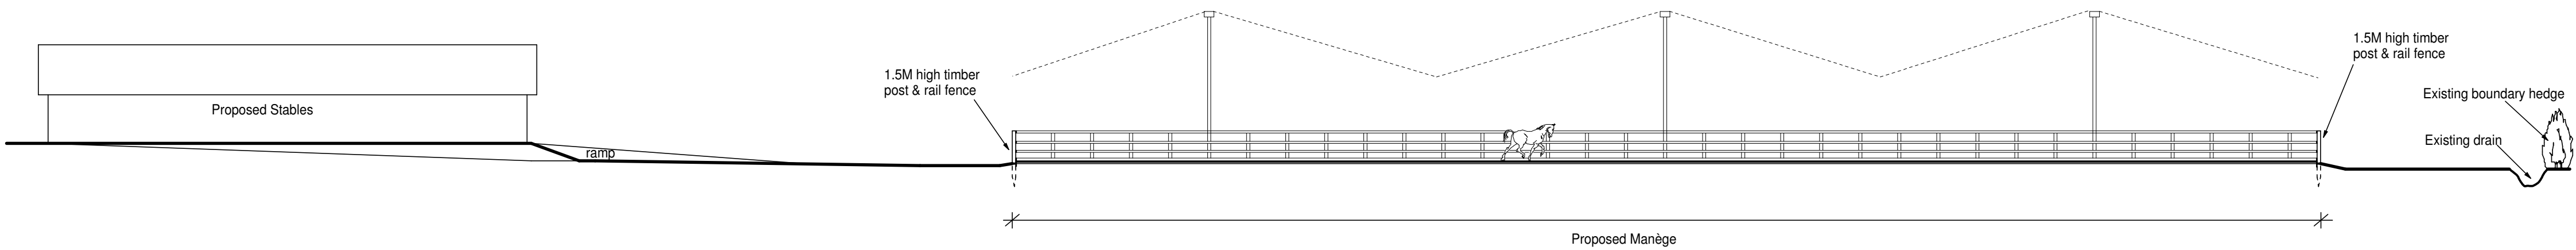

SITE CROSS SECTION B:B
Scale 1:200

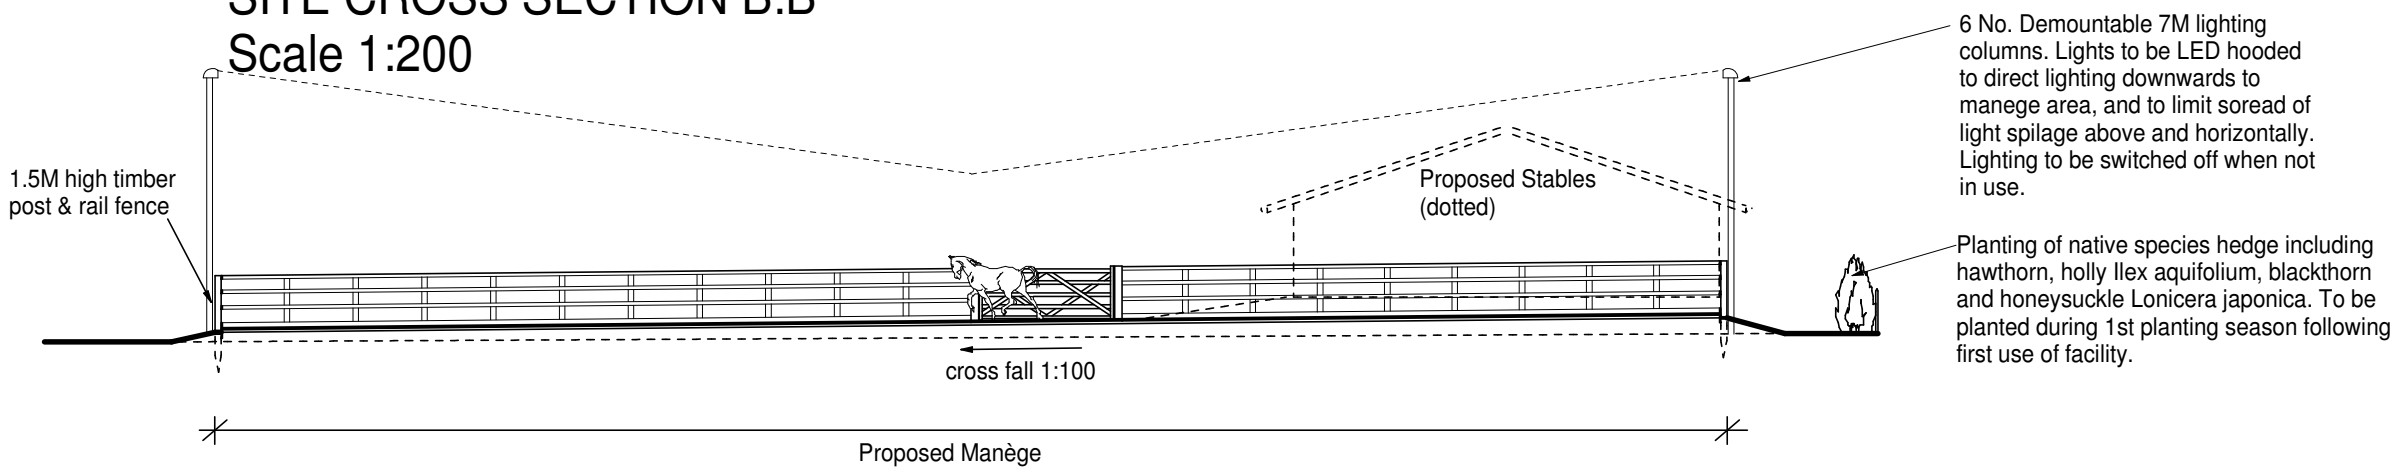

SECTION - Manège & fence
Scale 1:50

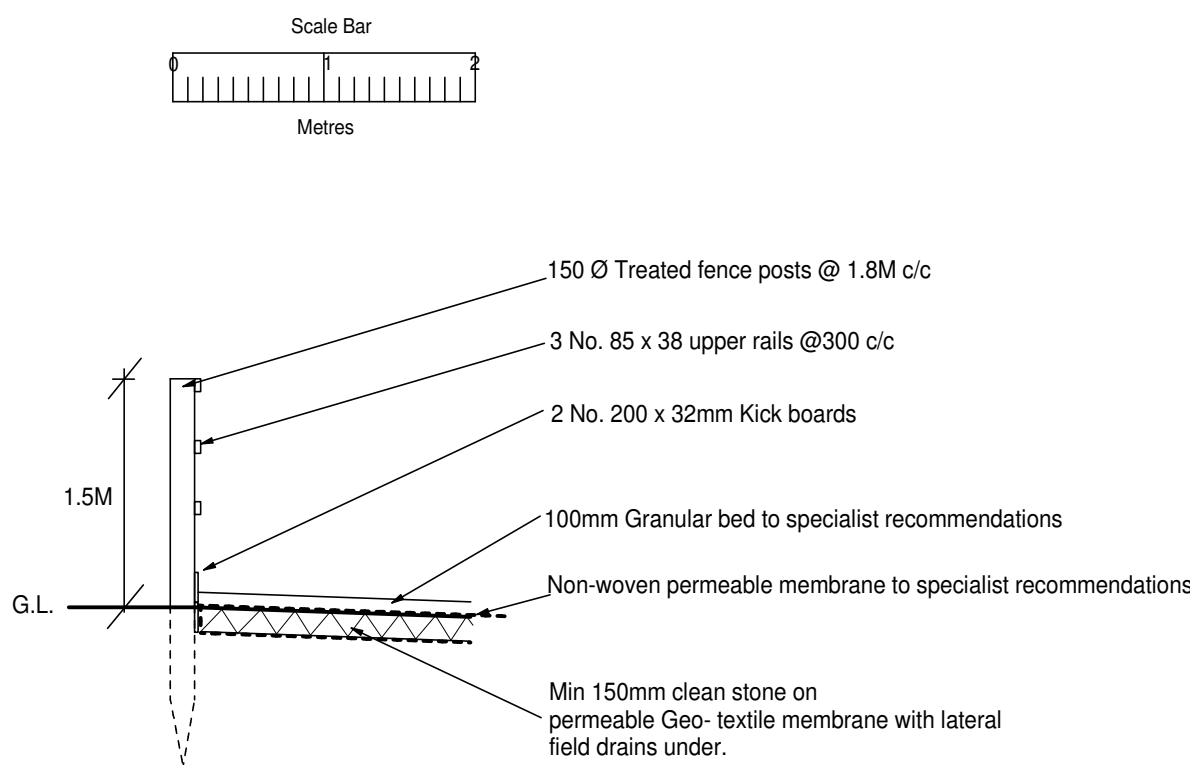

Rev A 10.01.2018
LED Lighting and
landscape planting
added.

Proposed Stables and Manège
at Little Dongray Farm, Bangor on Dee,
for Mr & Mrs Taylor.
Drawing No. 200917~4 Rev. A
Agents: Roger Davies Ltd., Chartered Surveyors,
Llanfyllin, Powys. SY22 5JZ
01691 648880 (office@rogdavies.co.uk)
© Roger Davies Ltd. Oct 2017
Verify all dimensions on site.