


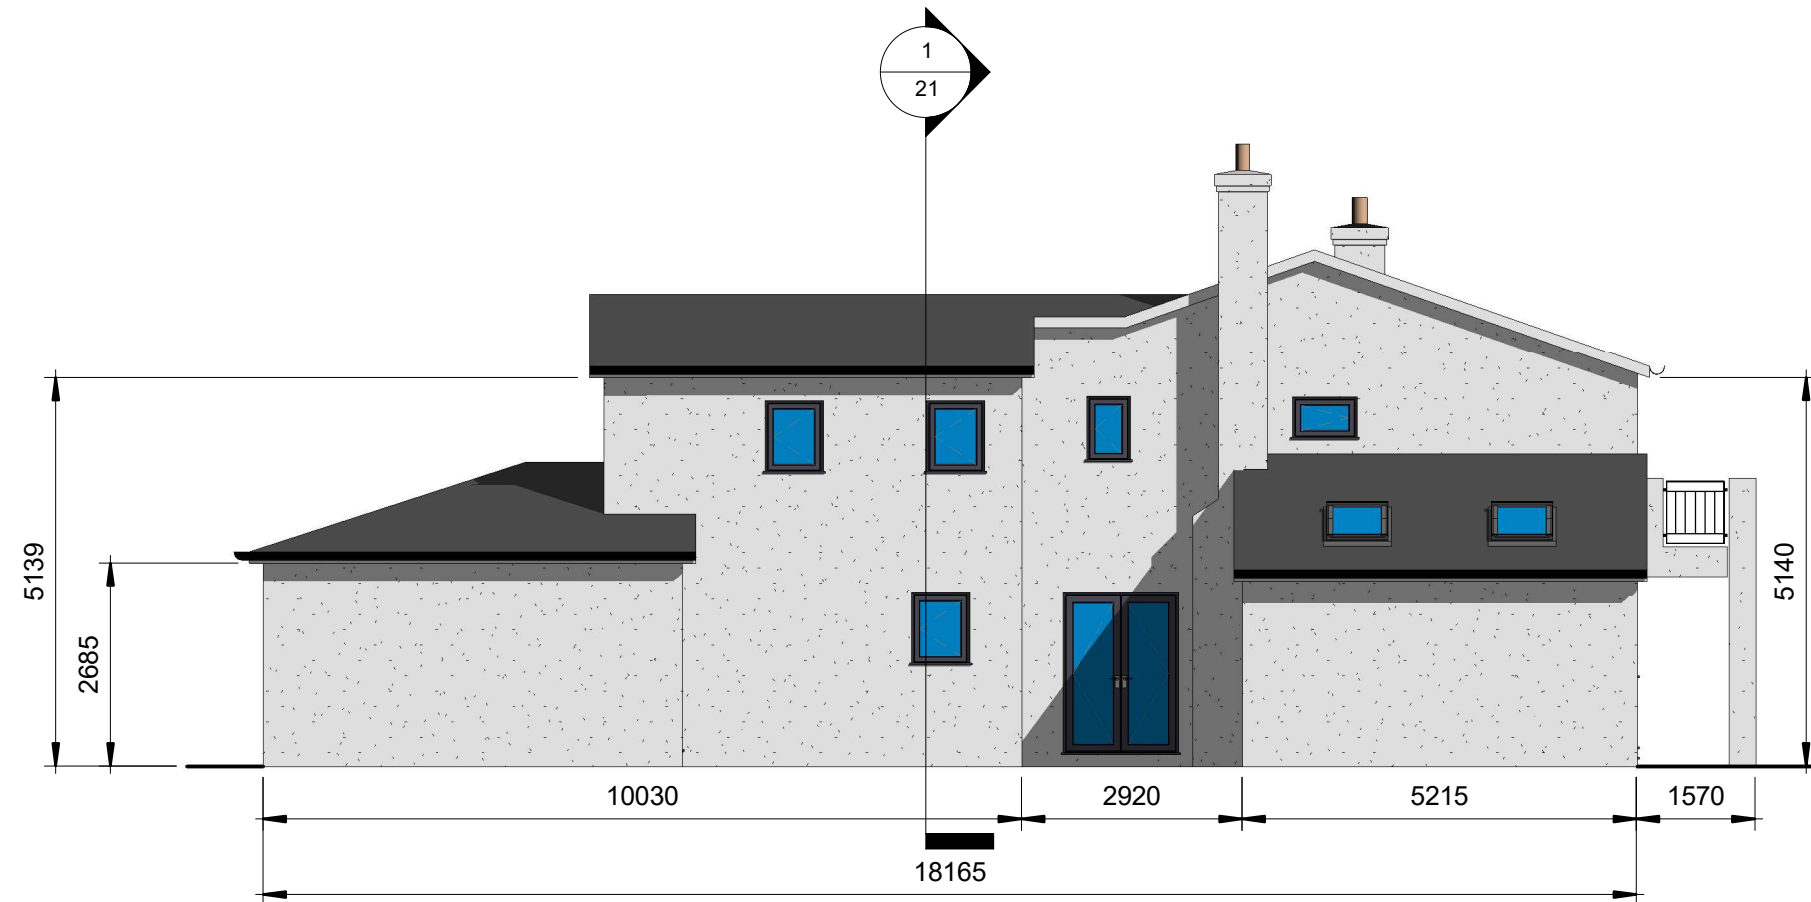

	GBS Design Services Dee View, 44 Withford Steet Holywell Flintshire CH8 7NL Mob: 07918 638 510 Tel: 01352 719 673 glawrencebrown@aol.com www.gbsdesignservices.co.uk
Client: Mr P Robertson	
Y Celyn, Station Road, Rossett, LL12 0HE	
Proposed Right Elevation	
Scale: 1 : 100	14 August 2017
Geoff Brown BSc (Hons) MCIAT Assoc RICS	
Note: drawings not to be scaled from These drawings are issued for planning purposes only Copyright GBS Design Services 2017	
 Chartered Institute of Architectural Technologists Registered Practice	