


Orientation of site has not been checked, design subject to check before installation

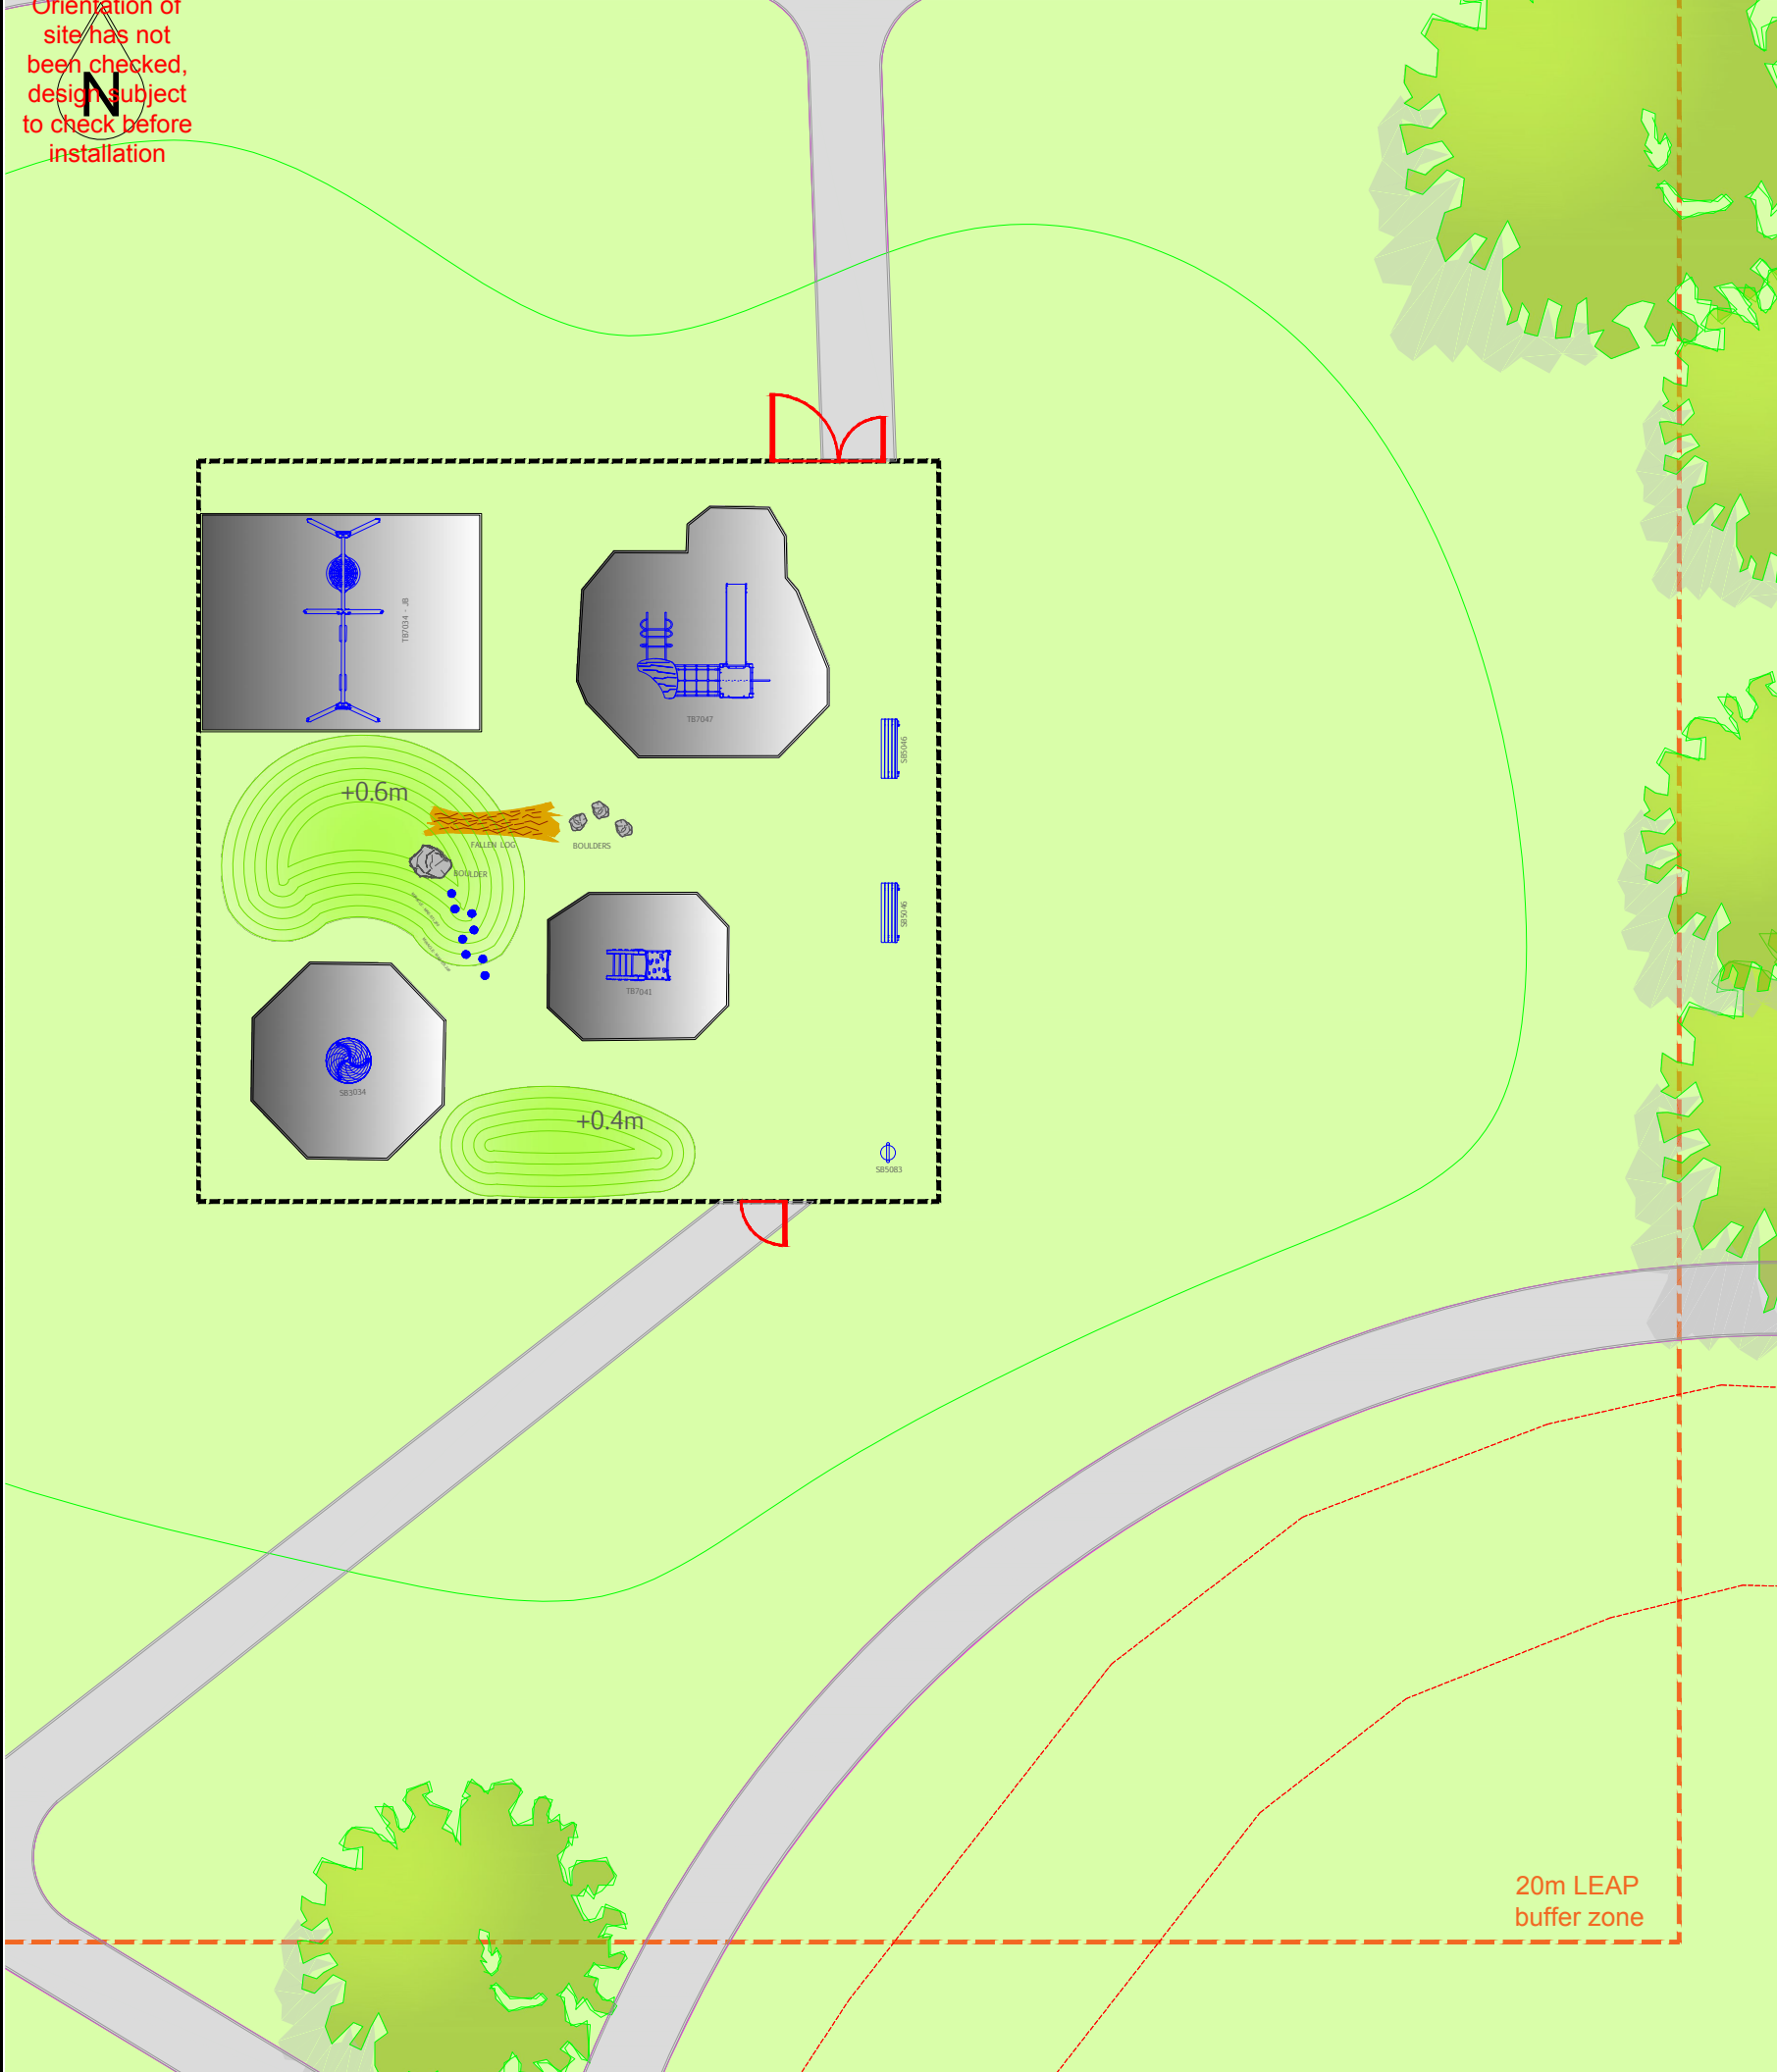

TB7047



TB7041



SB3034



MAE-STL200



TB7034-JB



FALLEN LOG



BOULDERS



SB5046



SB5083

MIRACLE
DESIGN AND PLAY LIMITED
14 Duncan Close, Redhouse Square,
Moulton Park, Northampton, NN3 6WL.
TEL: ++44 (0)1604 658240
FAX: ++44 (0)8708 360 370
E-MAIL: sales@miracledandp.co.uk
WebSite: www.miracledesignandplay.co.uk

PROJECT TITLE: **Gresford Road Llay**

SHEET TITLE: **Proposal LEAP (Timber)**

KEY:
Fencing:
1.2m High, 1.2m Wide Self Closing Bowtop Gates, Galvanised and Powder Coated Red
1.2m High, 3m Wide Dual Use Bowtop Gates, Galvanised and Powder Coated Red
1.2m High Bowtop Fencing, Galvanised and Powder Coated Black

Surfacing:
PCC Edging to perimeter of Surfacing
Wetpour Safer Surfacing
Existing Grass
Grass Mounds
Macadam Surfacing
Grass Mat Safer Surfacing: ECOGRASS GRASS TILES 1.5M X 0.9M TO DOW 3.0M

Landscaping:
Trees by Others
Fallen Log
Boulders- various sizes

Dimensions
Fencing dimensions from post centre to post centre
PCC edge dimensions from inside of PCC edging

REVISIONS		
Issue	Description	Date
A	Fencing changed to 1.2m High	22/11/17

DRAWN BY: J.Velisca

SCALE: 1:100 @A1
ISSUE: A

DRAWING NO: Q4512_A

DATE: 14/11/17

© 2017 MIRACLE DESIGN AND PLAY LTD, "ALL RIGHTS RESERVED, THIS DRAWING MAY NOT BE REPRODUCED, TRANSMITTED OR STORED IN WHOLE OR IN PART WITHOUT OUR WRITTEN CONSENT"



EXACT LOCATION OF EQUIPMENT TO BE AGREED ON SITE. ALL SURFACING TO BE FLAT AND LEVEL, ANY DISCREPENCIES IN LEVELS TO BE REPORTED TO MIRACLE DESIGN & PLAY IMMEDIATELY.