Example of Palistrade Fencing

Example of Container

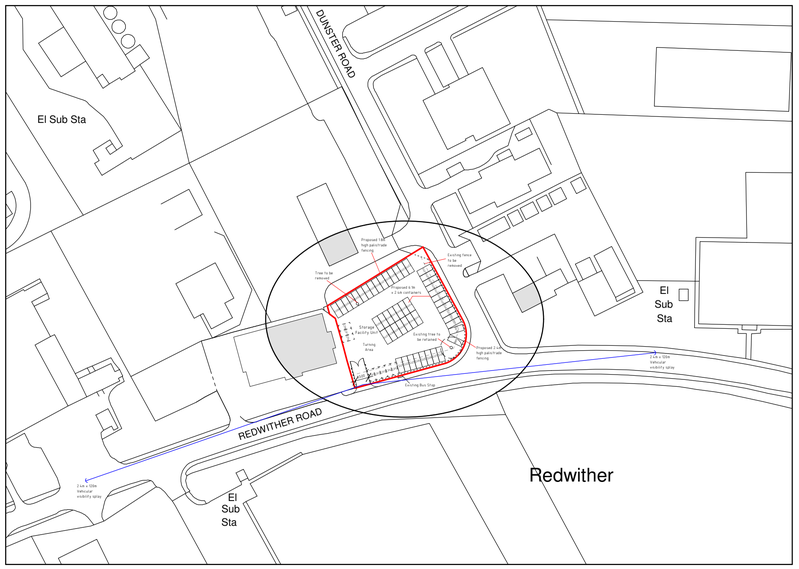

Location Plan 1:1250

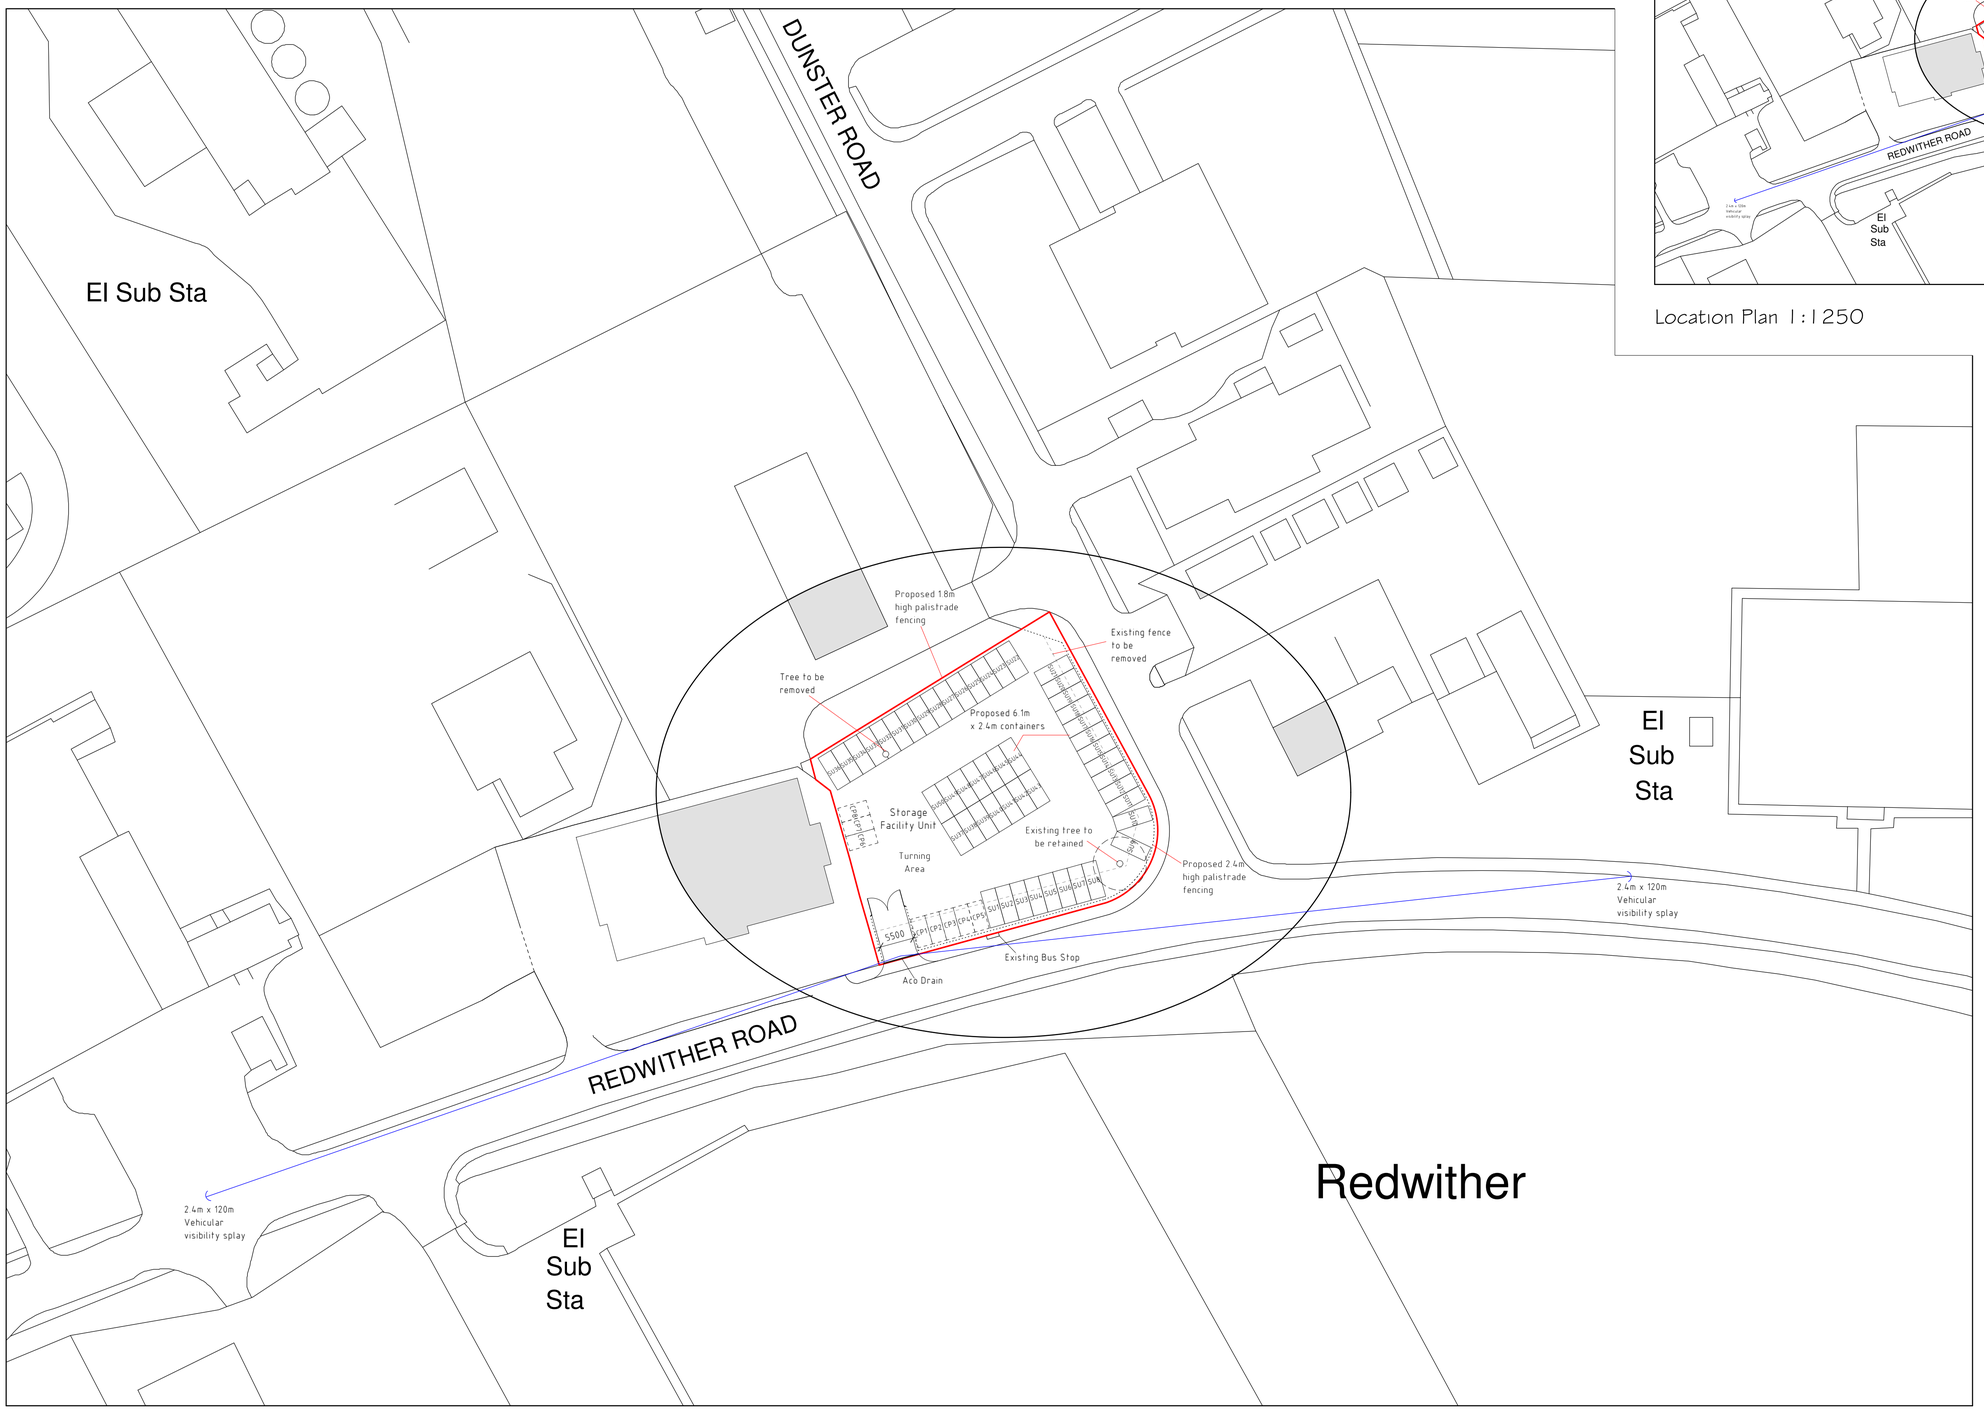

Site Plan 1:500

Key

- Surrounding Buildings
- Proposed Site
- SU* Storage Unit
- CP* Car Park Space
- Protected Area
- Palistrade Fencing
- Existing Fencing

N

Rev	Date	Detail	Initial
B	11/17	Planning Amends	S.M.E
A	10/17	Details Added	D.J.F

Project:
Proposed Change of Use on land opposite to RC Motors, Redwither Road, Wrexham. LL13 9RD

Title: Planning: Site Plan & Location Plan

Scale: (A1) 1:500 & 1:1250

Drawn By: S M Eltham

Date: Jun 2017

Drawing No: R087/002

Sheet: 1 of 1

blueprint architectural services

partner LABC

Office 3K4,
Redwither Business Tower,
Wrexham. LL13 9XT
Tel: 01978 356500
www.blueprintarchitectural.com

© copyright all rights reserved