



Notes

Figured dimensions are to be used in all cases.
Dimensions should not be scaled from drawing
All existing dimensions should be checked on site before commencement of the work.
Any discrepancies in dimensions should be clarified with the Architect prior to commencement of the work.
No deviation from this drawing will be permitted without the prior written consent of the Architect.
This drawing is to be read in conjunction with all the relevant Mechanical and Electrical drawings.
This drawing is to be read in conjunction with the relevant Structural Engineer's drawings, structural calculations and recommendations.
This drawing is to be read in conjunction with the relevant Fire Safety Strategy drawings


This drawing is copyright and to be returned to the architect on completion of the contract.

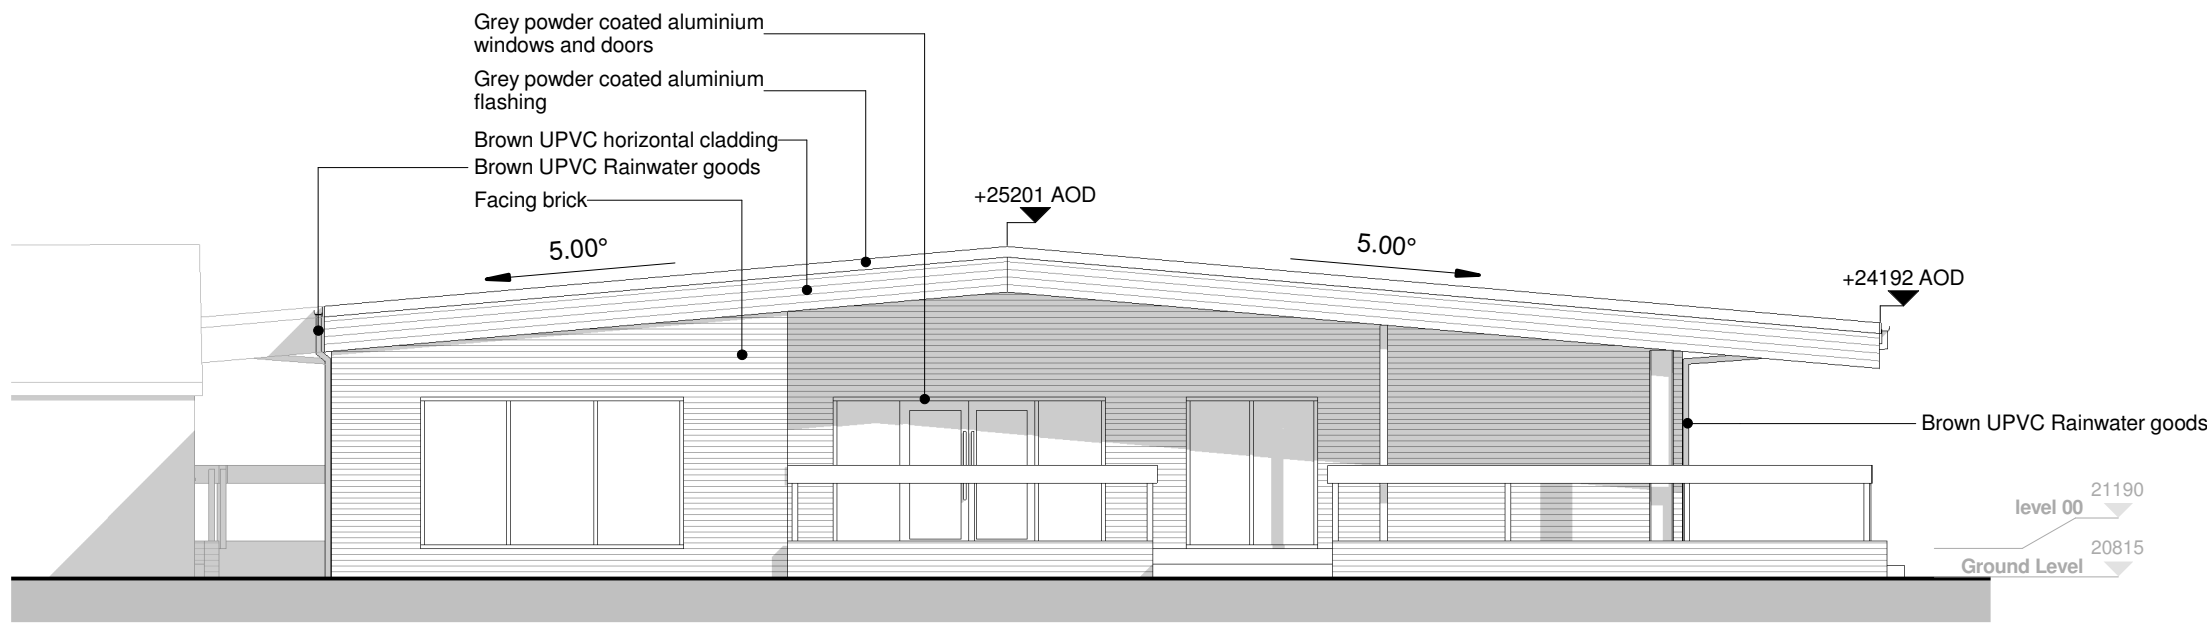


1 SE Elevation - Existing
Scale: 1 : 100

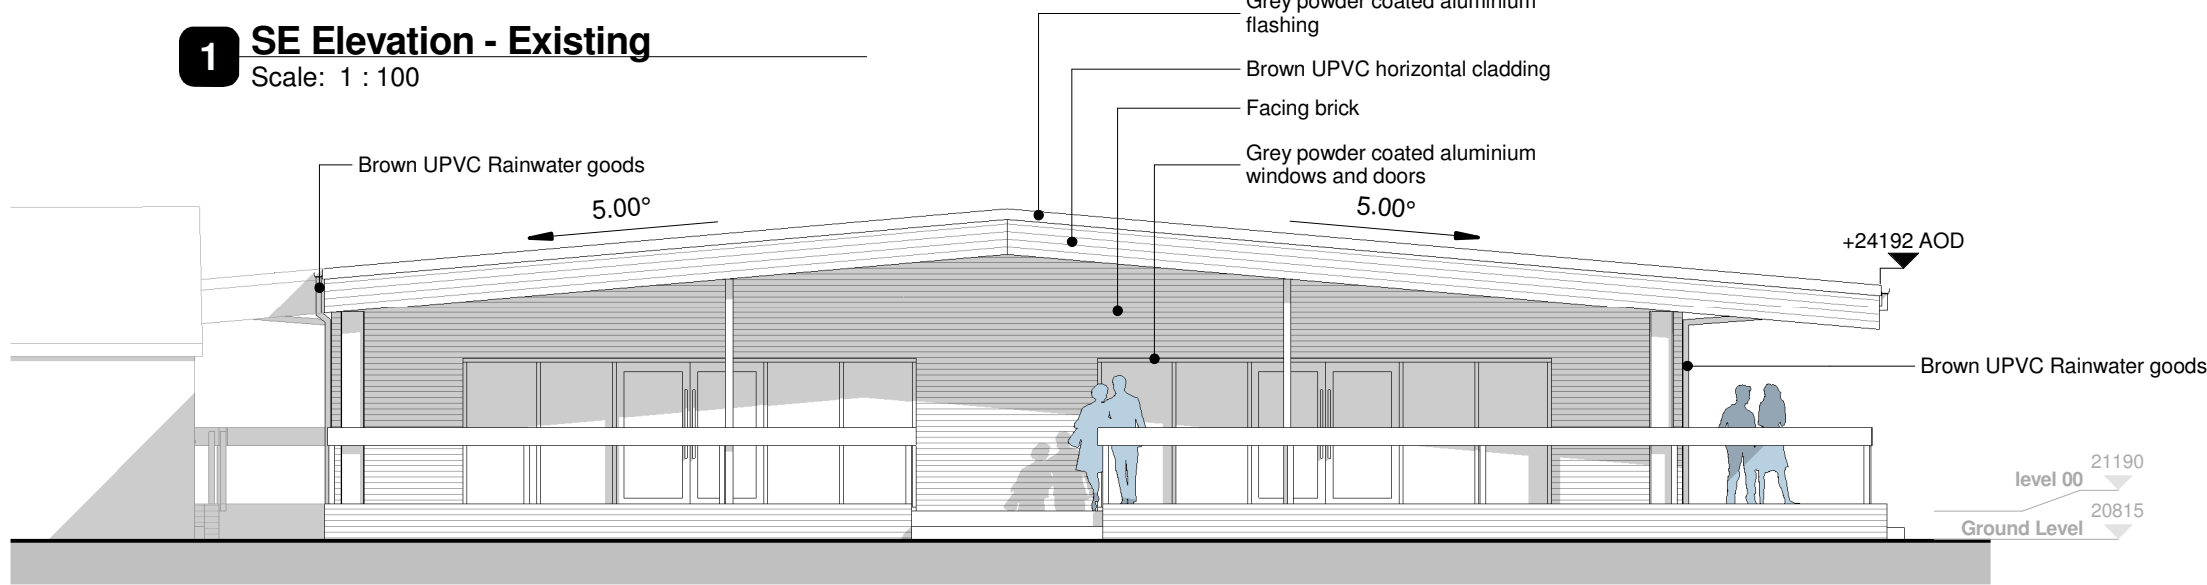

2 SE Elevation - Proposed
Scale: 1 : 100

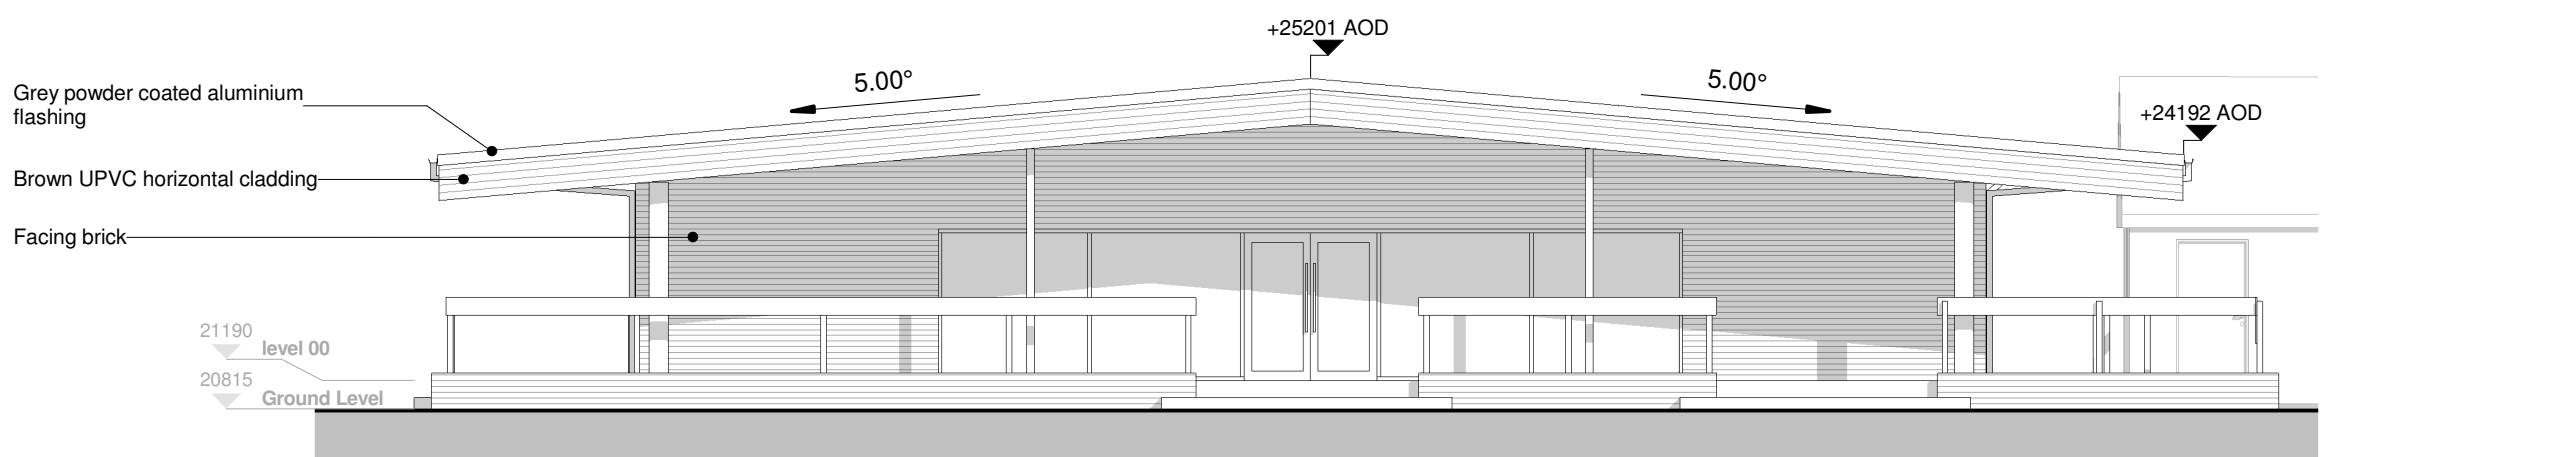

3 NW Elevation - Existing
Scale: 1 : 100

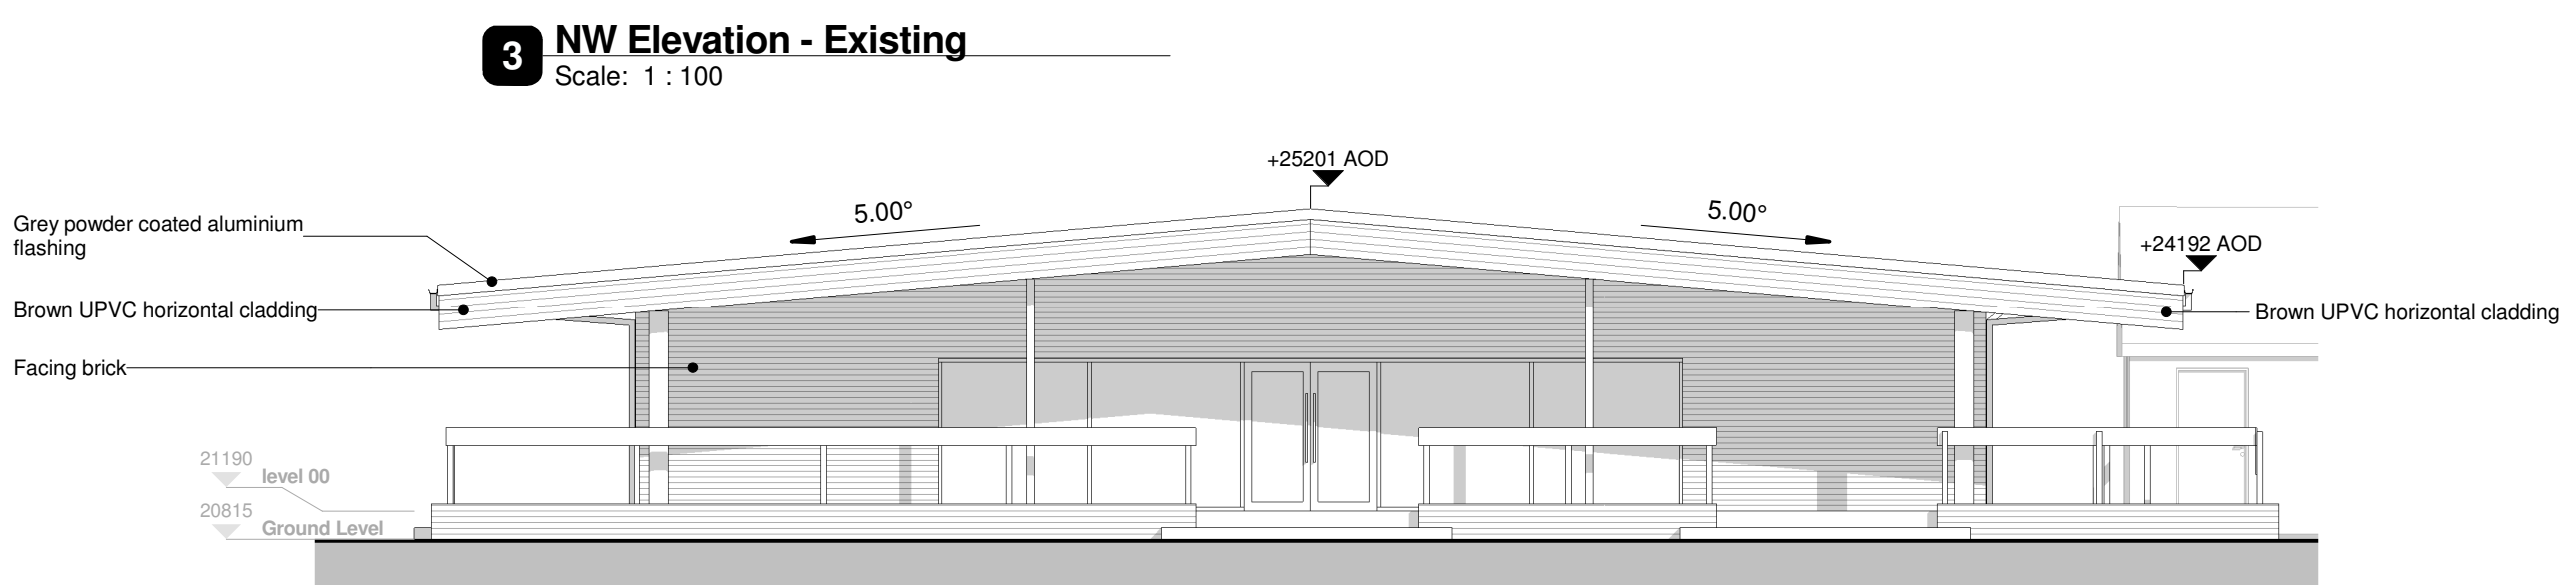


4 NW Elevation - Proposed
Scale: 1 : 100




5 NE Elevation - Existing
Scale: 1 : 100




6 NE Elevation - Proposed
Scale: 1 : 100

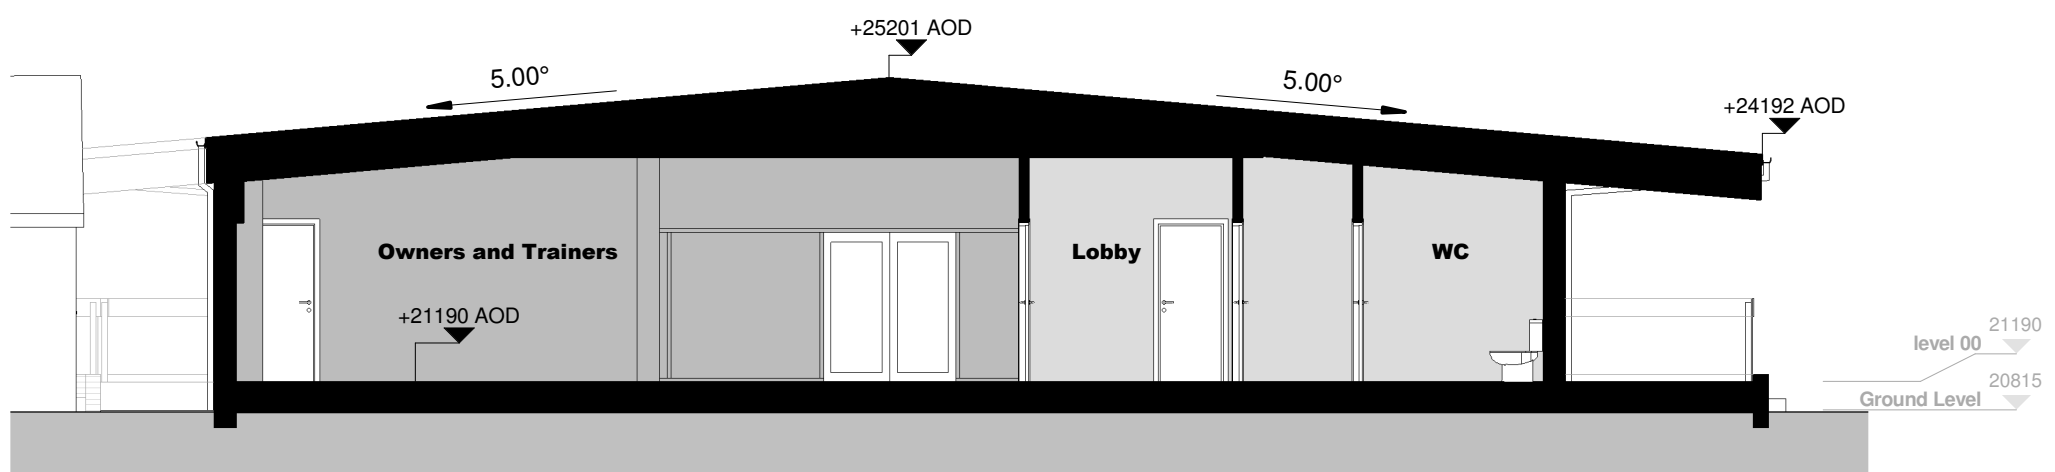


9 Section - Existing
Scale: 1 : 100

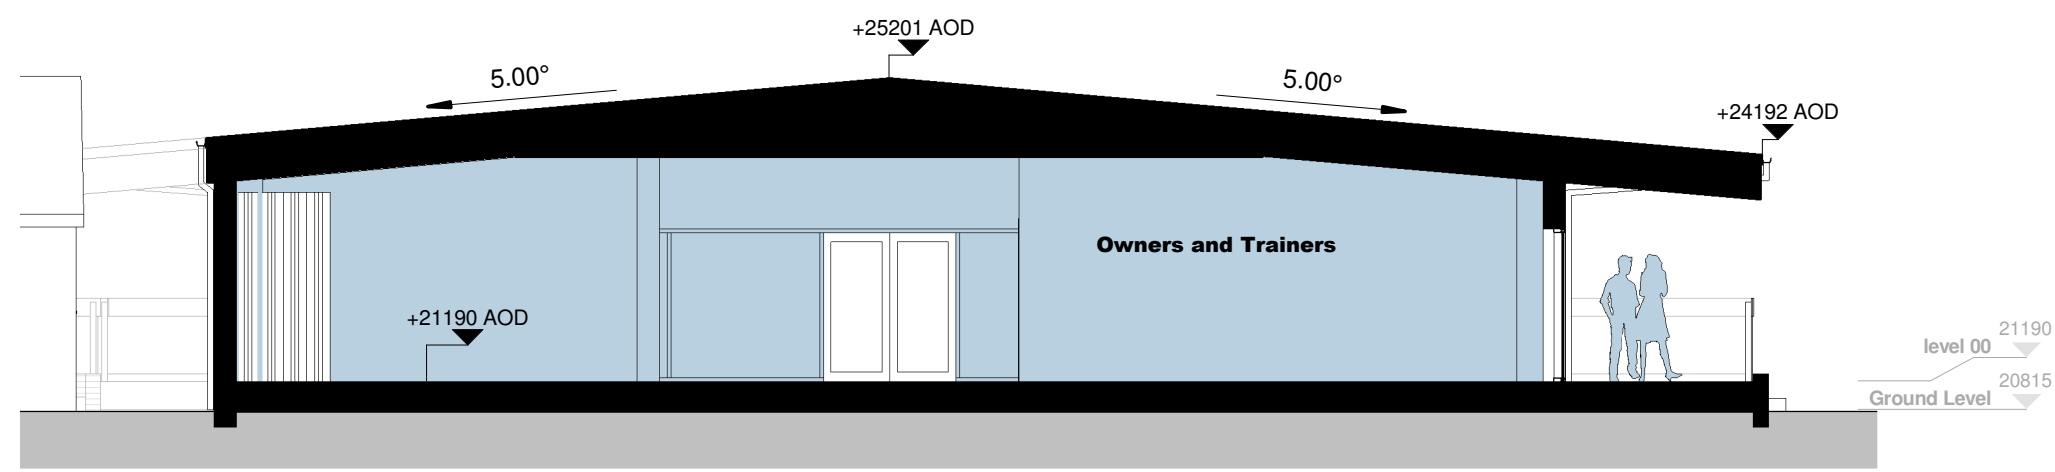

10 Section - Proposed
Scale: 1 : 100

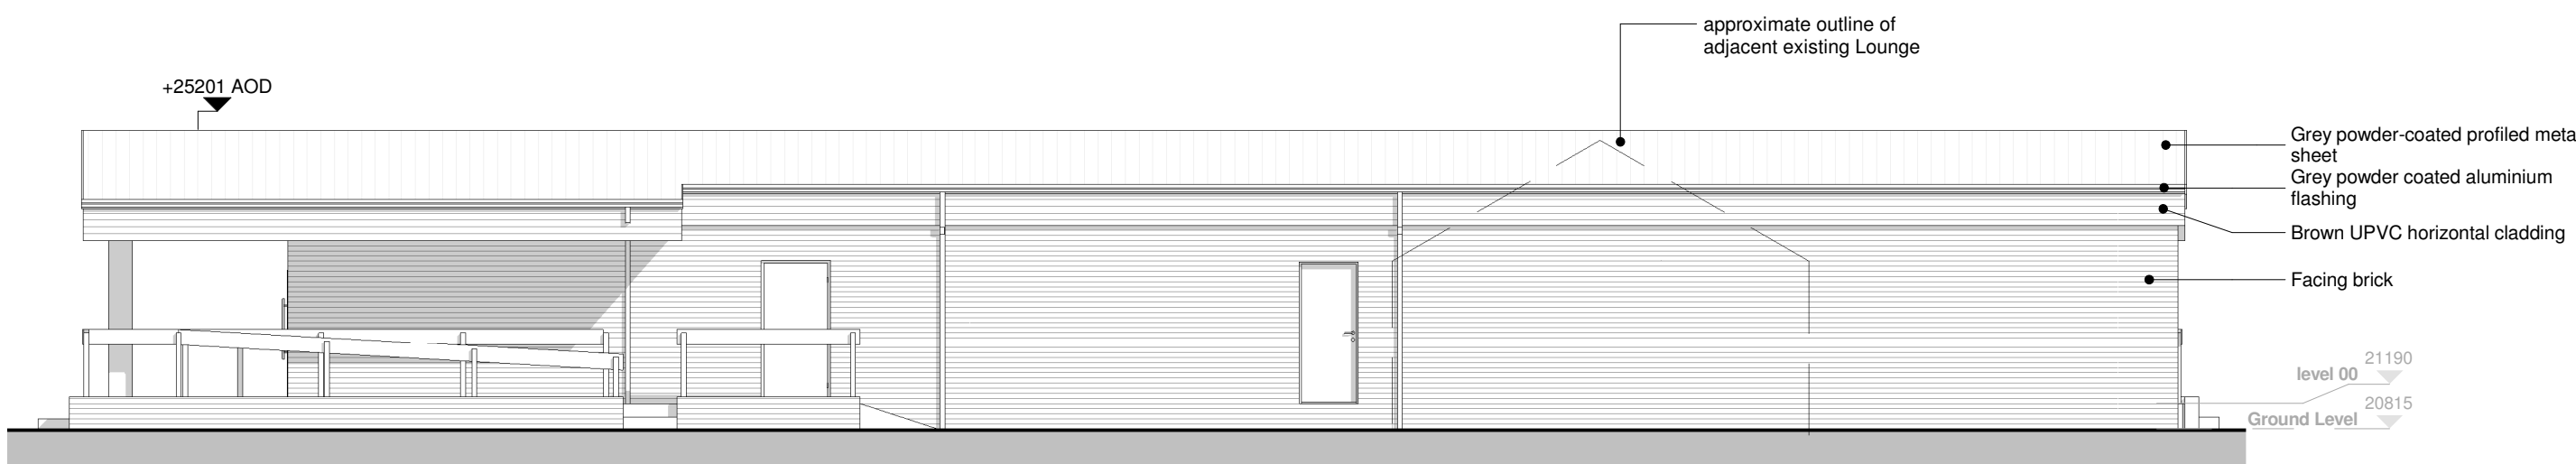

7 SW Elevation - Existing
Scale: 1 : 100

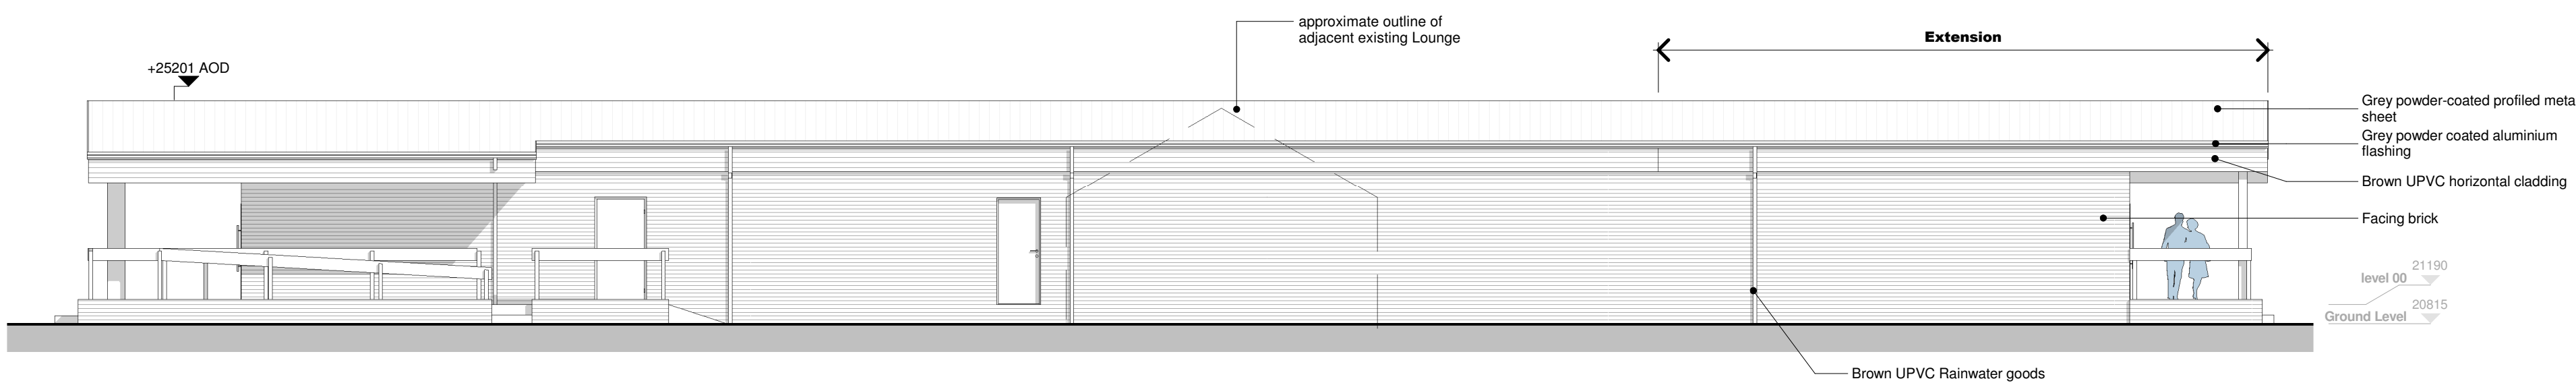

8 SW Elevation - Proposed
Scale: 1 : 100

P01	Issued for Planning	ST	MR	13.11.17
Rev.	Revision description	Drawn	Checked	Date
Lovelock Mitchell Architects 3 Stanley Street, Chester, CH1 2LS Tel +44 (0) 1244 404321				
St Andrews Business Centre St Andrews Park, Mold, Flintshire, CH7 1XB Tel 0843 515 9921 e-mail: admin@lovelockmitchell.com web: www.lovelockmitchell.com				

Project
CRC - Bangor On Dee Racecourse -
Owners and Trainers Suite Extension

Title
Elevations and Sections Existing and
Proposed

LMA Project	Drawing number	Rev.
1513	BOT-LMA-XX-XX-DR-A-2002	P01