




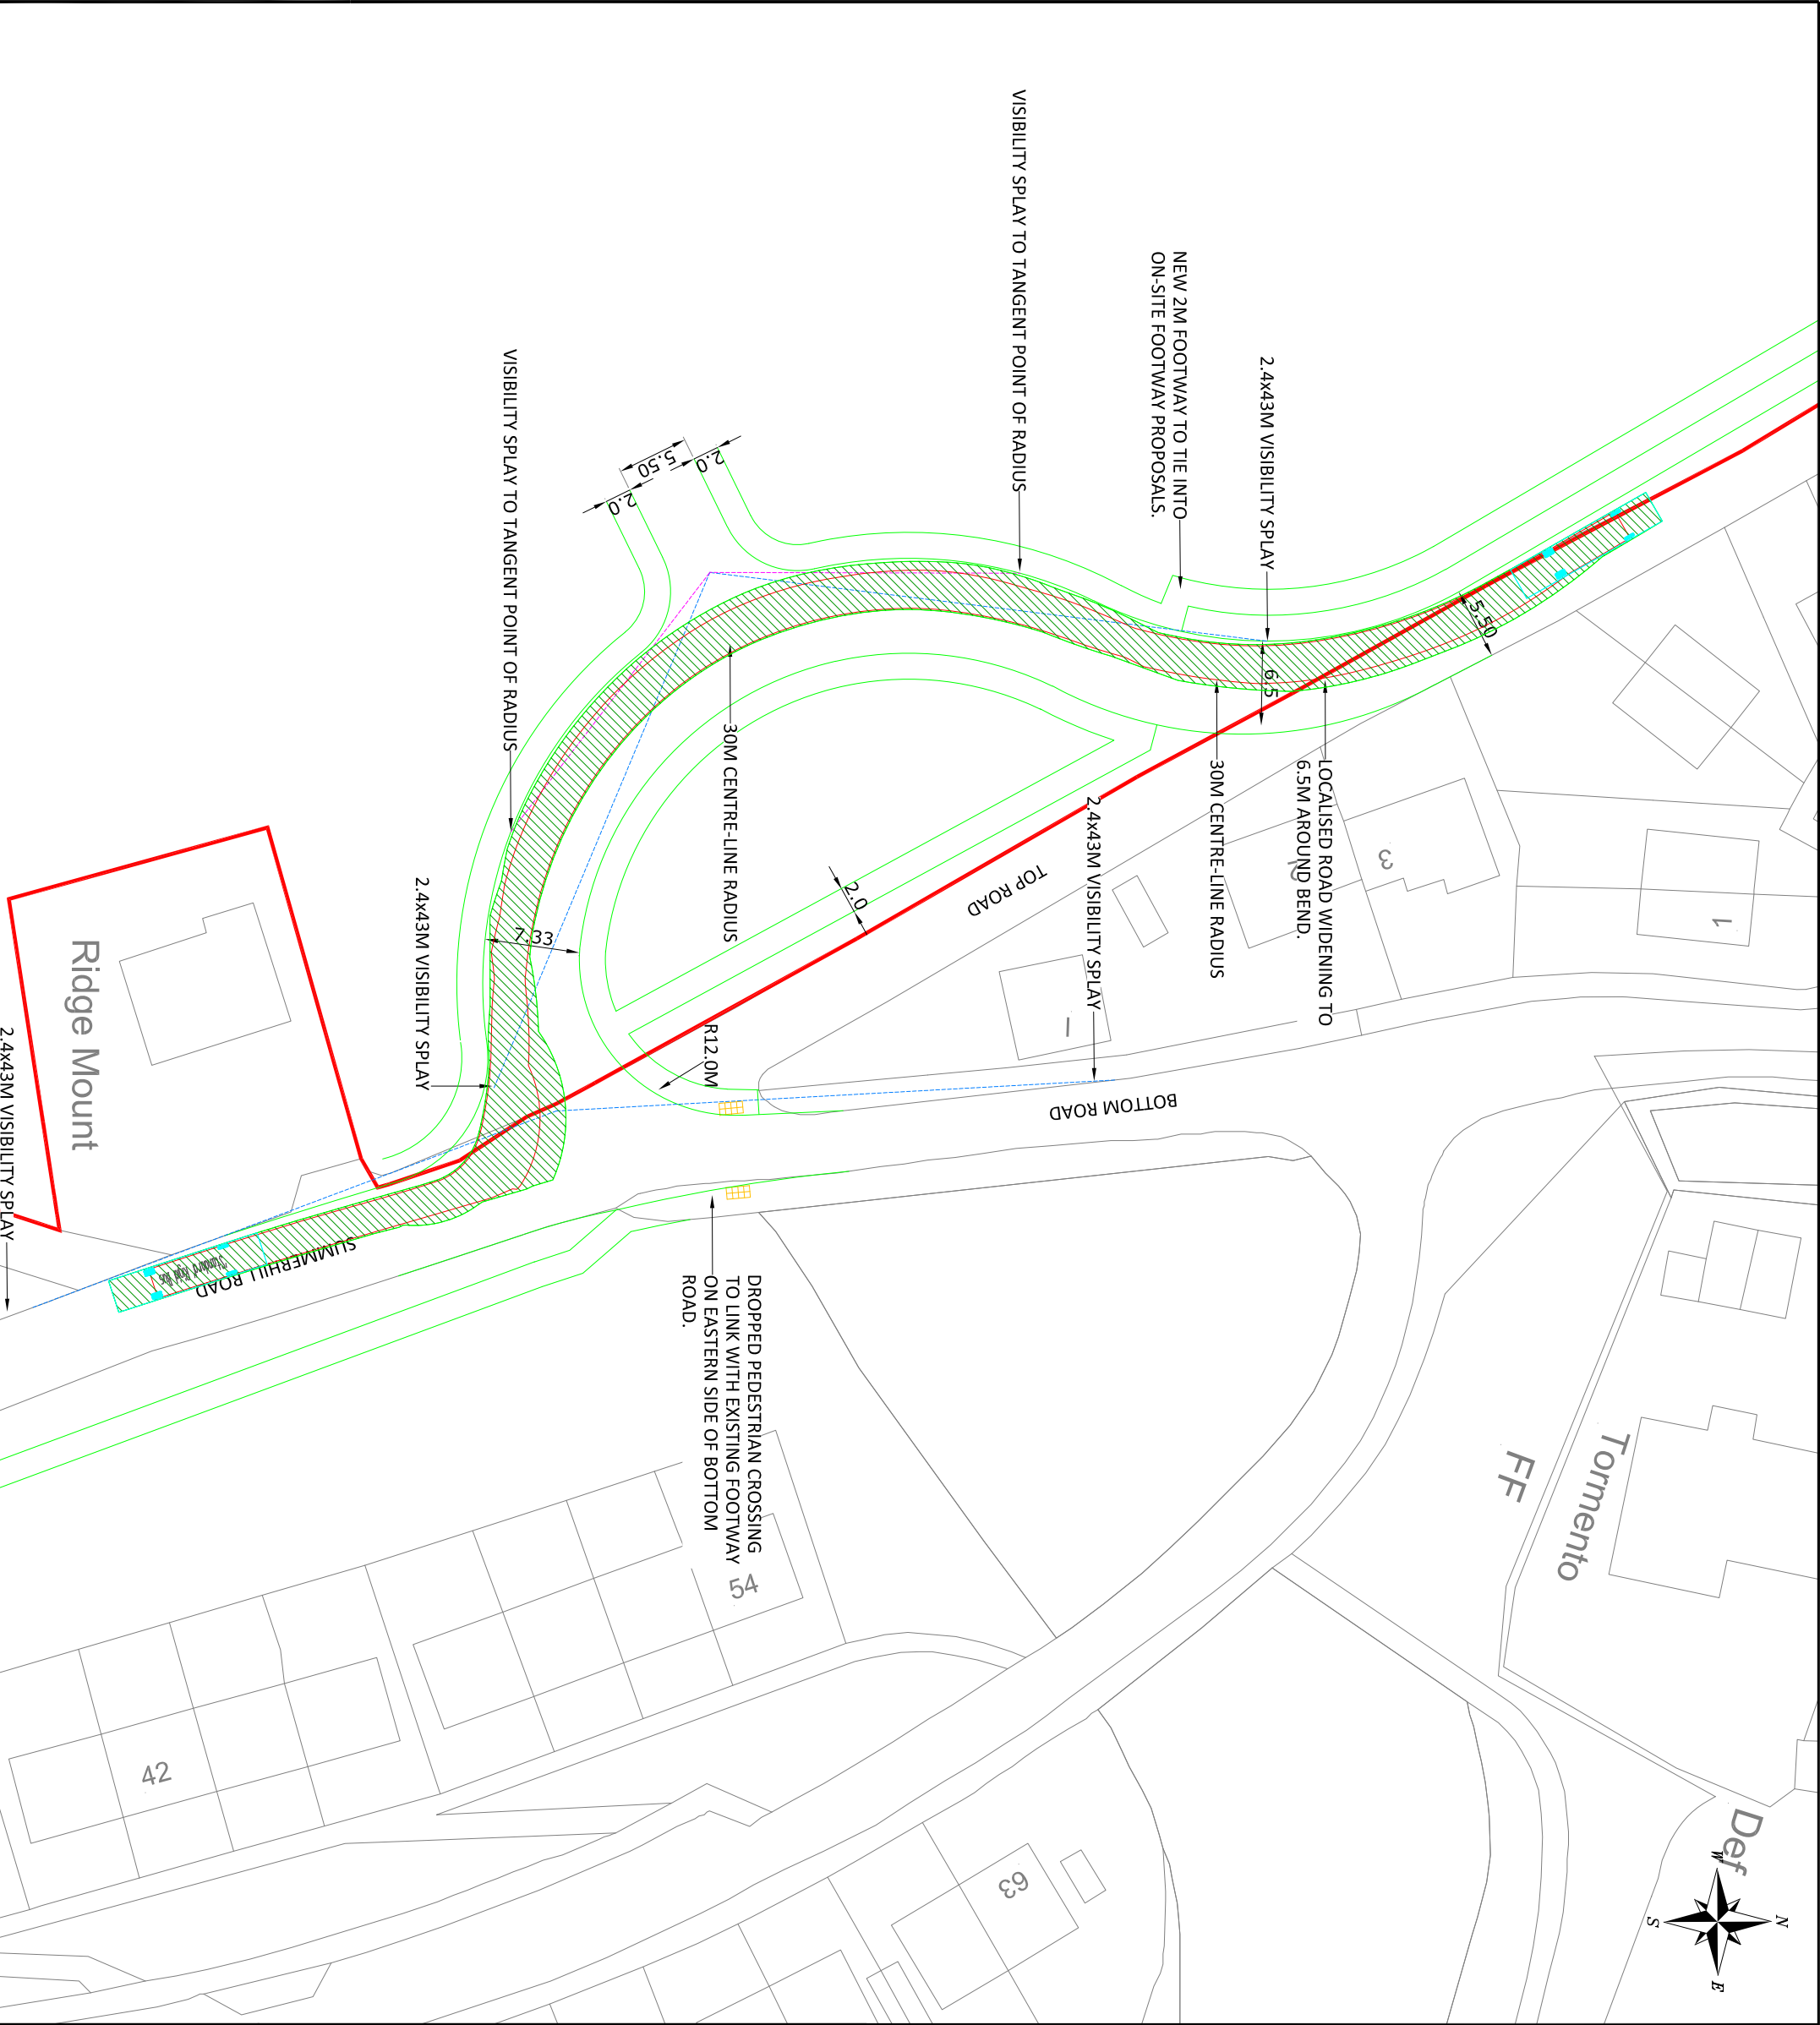

NOTES

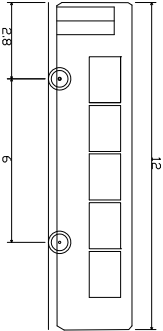

'Standard' Rigid Bus	12.000m
Overall Length	12.000m
Overall Width	2.800m
Overall Height	4.000m
Min Body Ground Clearance	0.300m
Track Width	2.350m
Lock to lock time	4.00s
Wall to Wall Turning Radius	10.771m

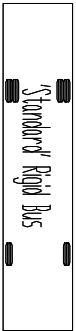

REV.	DETAILS	DRAWN	CHECKED	DATE

CLIENT:

MACBRYDE HOMES

PROJECT:

TOP ROAD, SUMMERHILL

DRAWING TITLE:

SWEPT PATH ANALYSIS

SCALES:

1:500 @ A3

DRAWN:	CHECKED:	DATE:
GM	MR	OCT 17

9 Jordan Street,
Manchester,
M15 4PY

Email: info@crofts.co.uk
Tel: 0161 667 3746
Web: www.crofts.co.uk



DRAWING NUMBER:

1772-SP04

REVISION:

.