



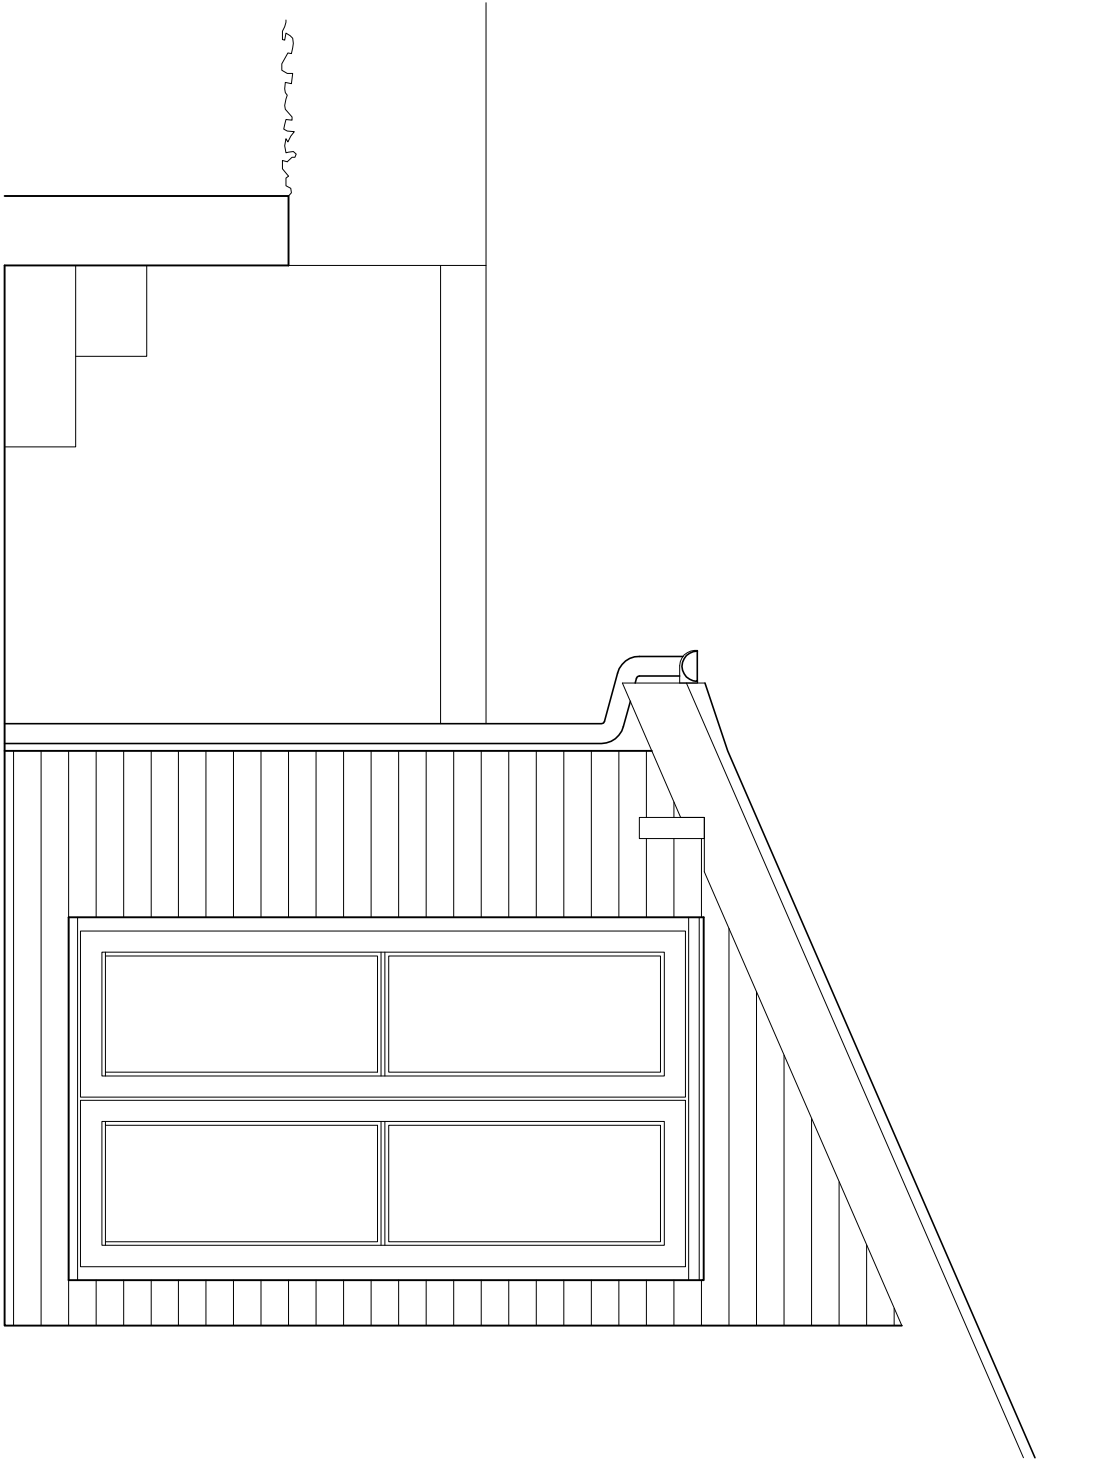

DOOR DETAIL

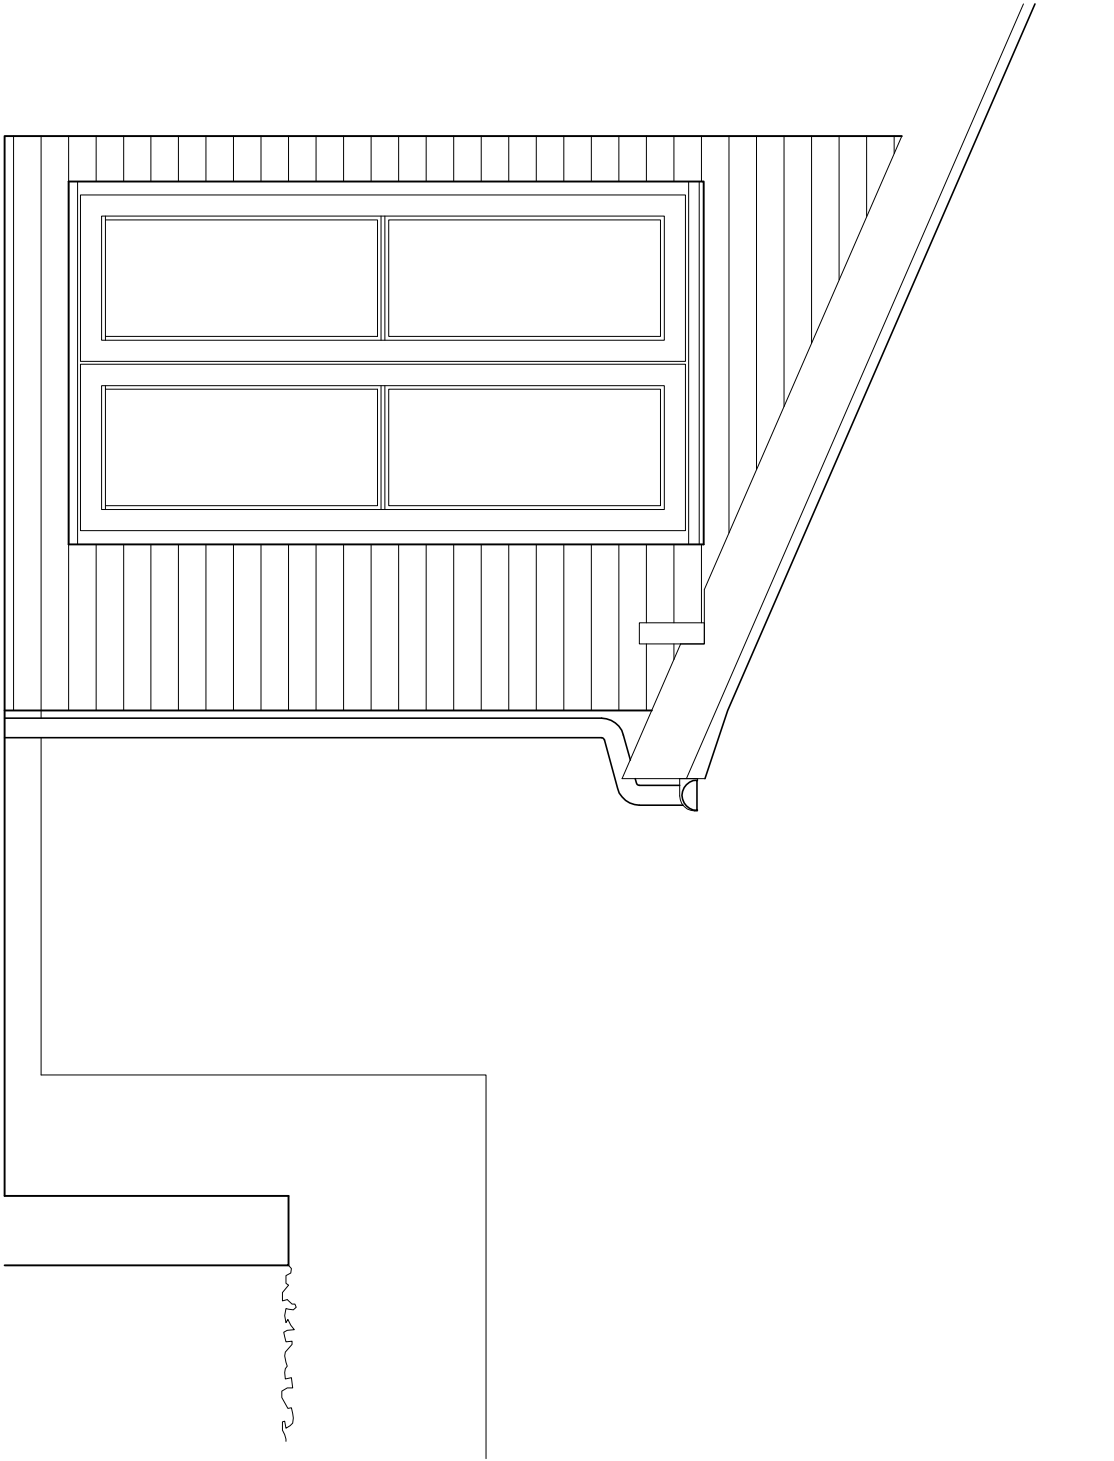

DOOR DETAIL

CLIENT
Mr C. Bradbrook & Mr M. Gurney

PROJECT

Proposed Alterations at:

1 Parkleigh Farm Barns

Park Lane

Rochester

Wrexham LL12 0BL


Drawn by: J. Jones

Door Detail(s) as Proposed

SCALE (A3) DATE DRAFTING NO. (revision)

1:25 Nov. '17 0950/D.03 (PRE)

architectural
design
group

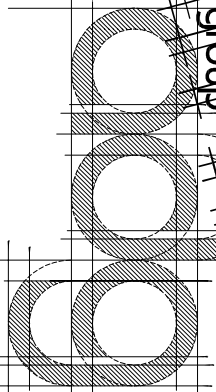

■ The office pod . 12 Rookery Close
Helsall . Tarporley . CW6 0LF
☎ 07709 189670
✉ odg2009@live.co.uk