


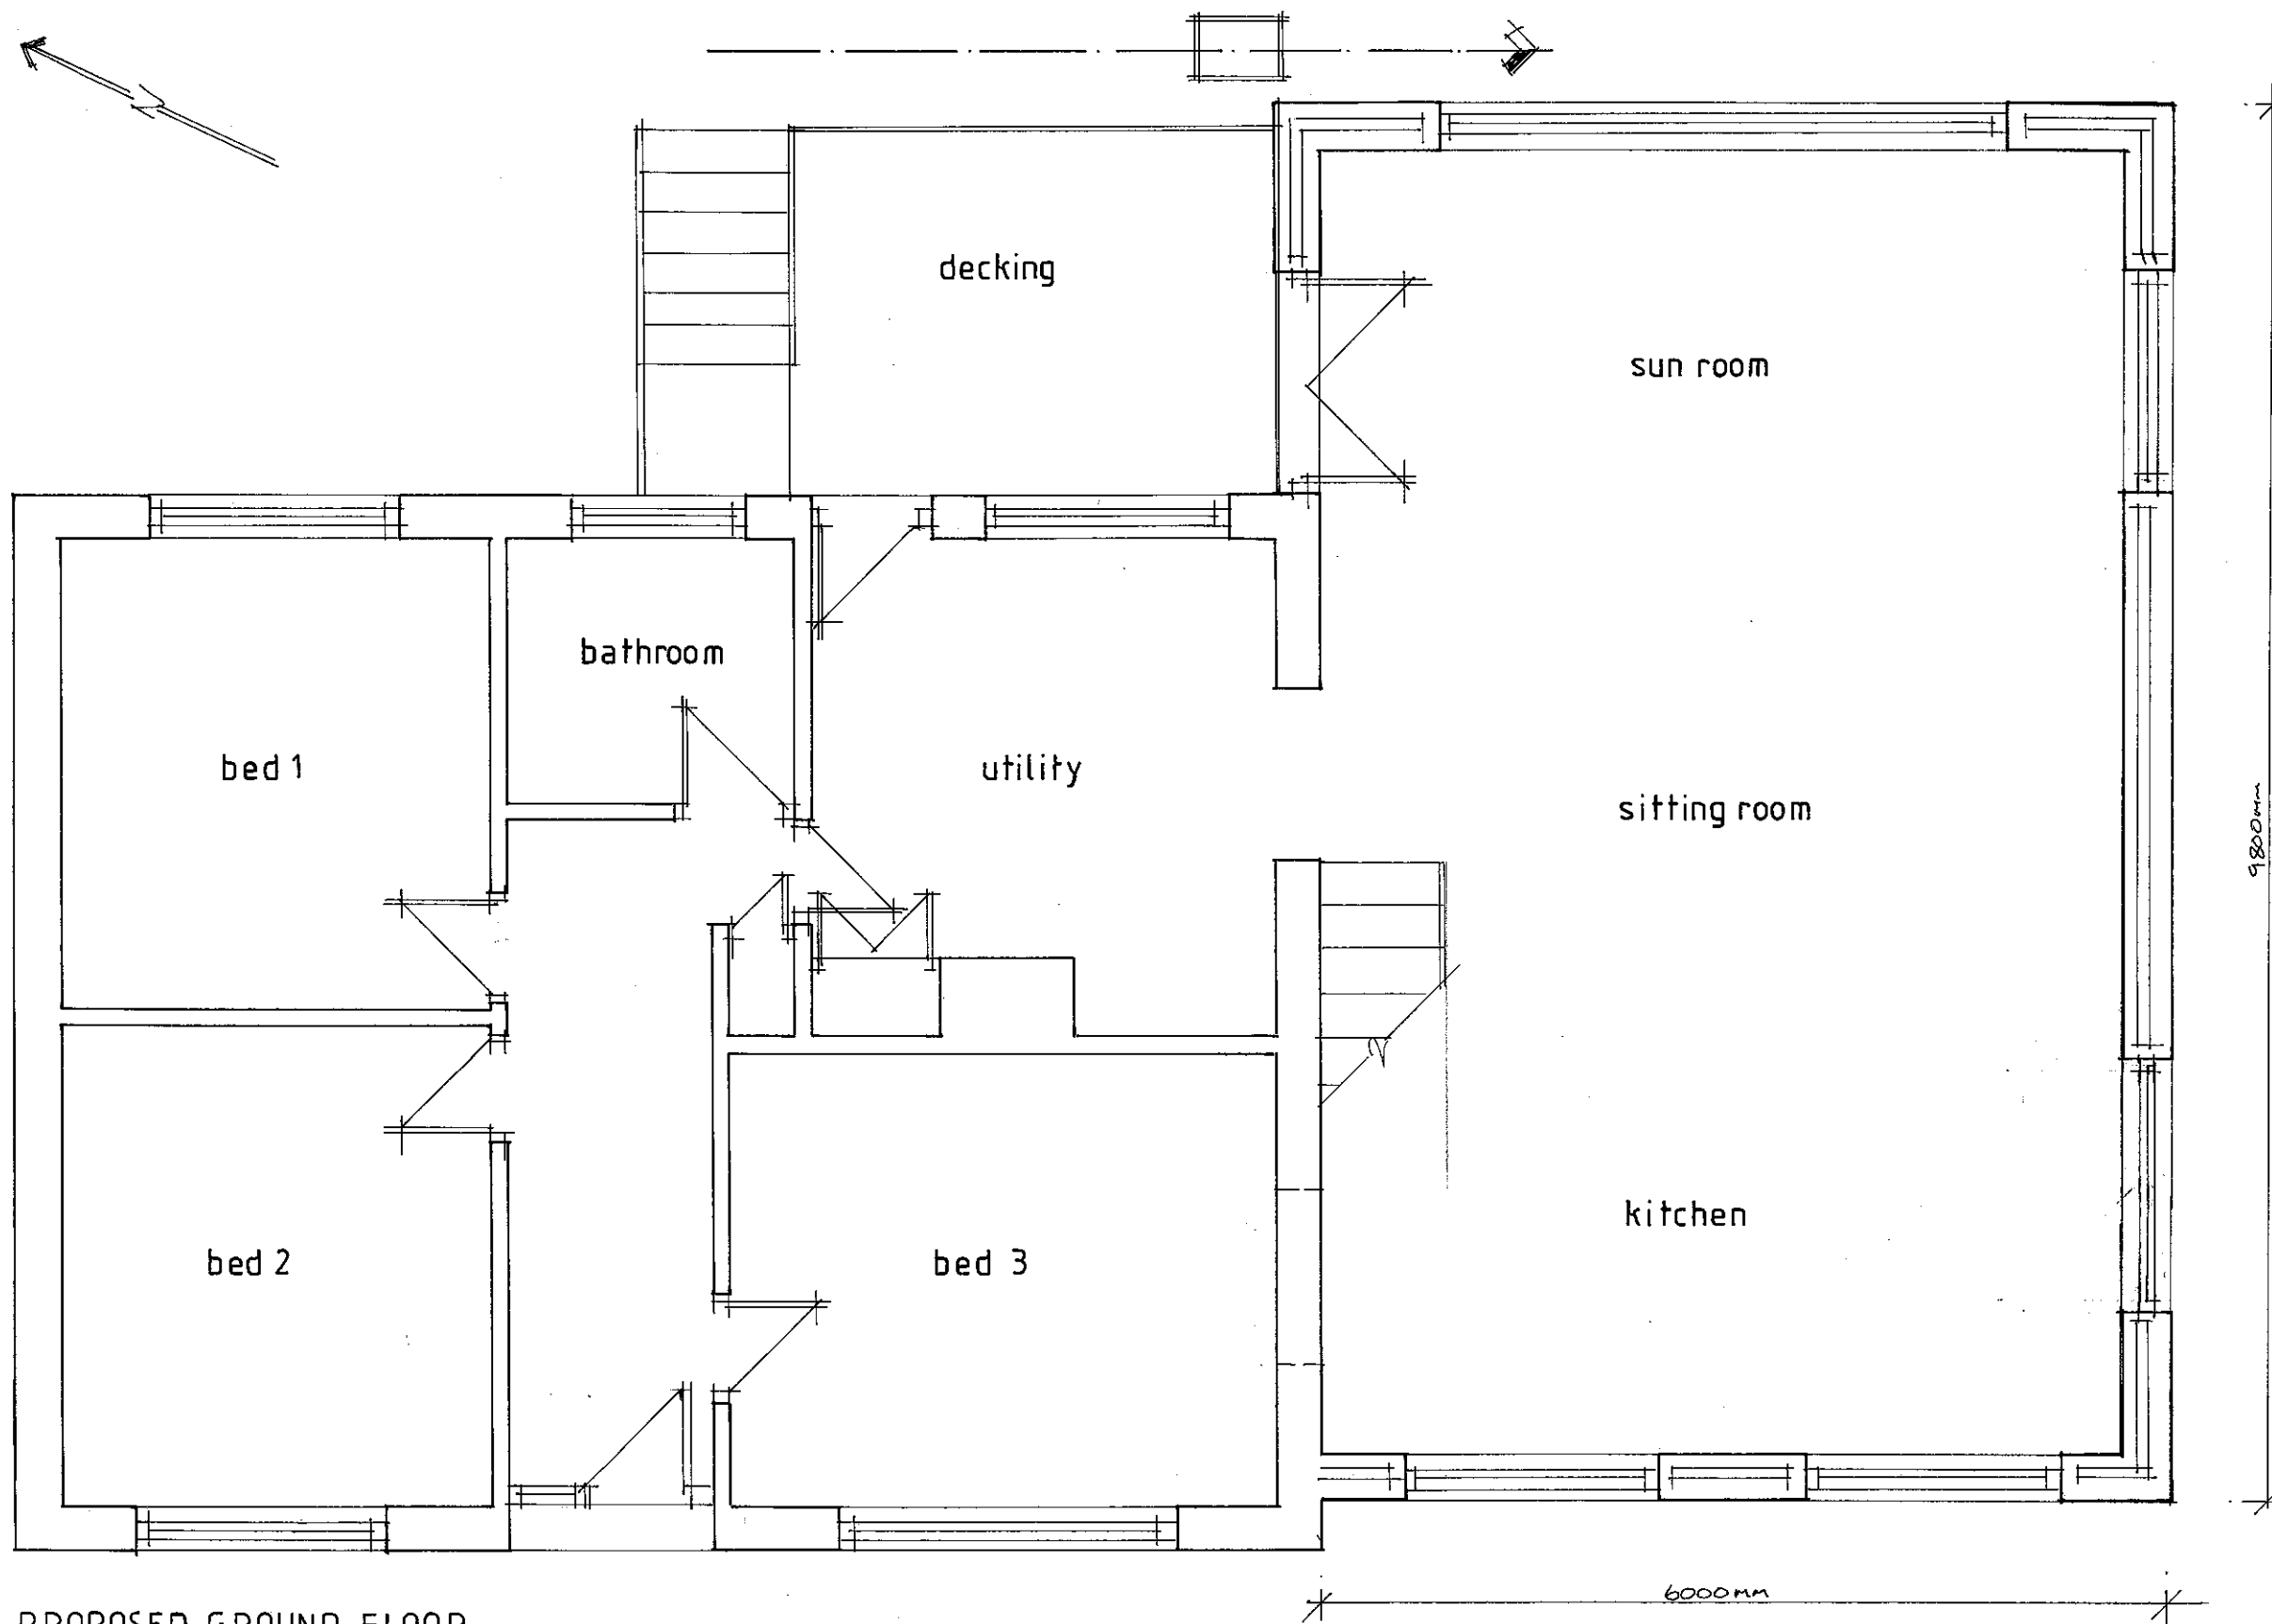

PROPOSED GROUND FLOOR

hillcrest
top road
summerhill
WREXHAM
LL11 4TE
scale: 1/50

REV. A - 08/17 DOOR CHAN
TO WINDOW