


© BOWKER SADLER PARTNERSHIP LIMITED
 THIS DRAWING IS THE SUBJECT OF COPYRIGHT WHICH VESTS IN BOWKER SADLER PARTNERSHIP LIMITED. NO PART OF THIS DRAWING, IN ANY FORM OR BY ANY MEANS, INCLUDING ELECTRONIC, WITHOUT THE EXPRESS WRITTEN CONSENT OF BOWKER SADLER PARTNERSHIP LIMITED WHICH RESERVES ALL ITS RIGHTS.
 BOWKER SADLER PARTNERSHIP LIMITED ASSERTS ITS RIGHTS TO BE IDENTIFIED AS THE AUTHOR OF THIS DESIGN.
 DRAWING NOT TO BE SCALED.
 REPORT ERRORS & OMISSIONS TO ARCHITECT.
 CHECK ALL DIMENSIONS ON SITE.
 DRAWING TO BE READ IN CONJUNCTION WITH THE HEALTH AND SAFETY PLAN AND ALL RELEVANT RISK ASSESSMENTS.

- MANHOLES / REMARKS
 - RW³'s / GULLIES
 - SW³'s

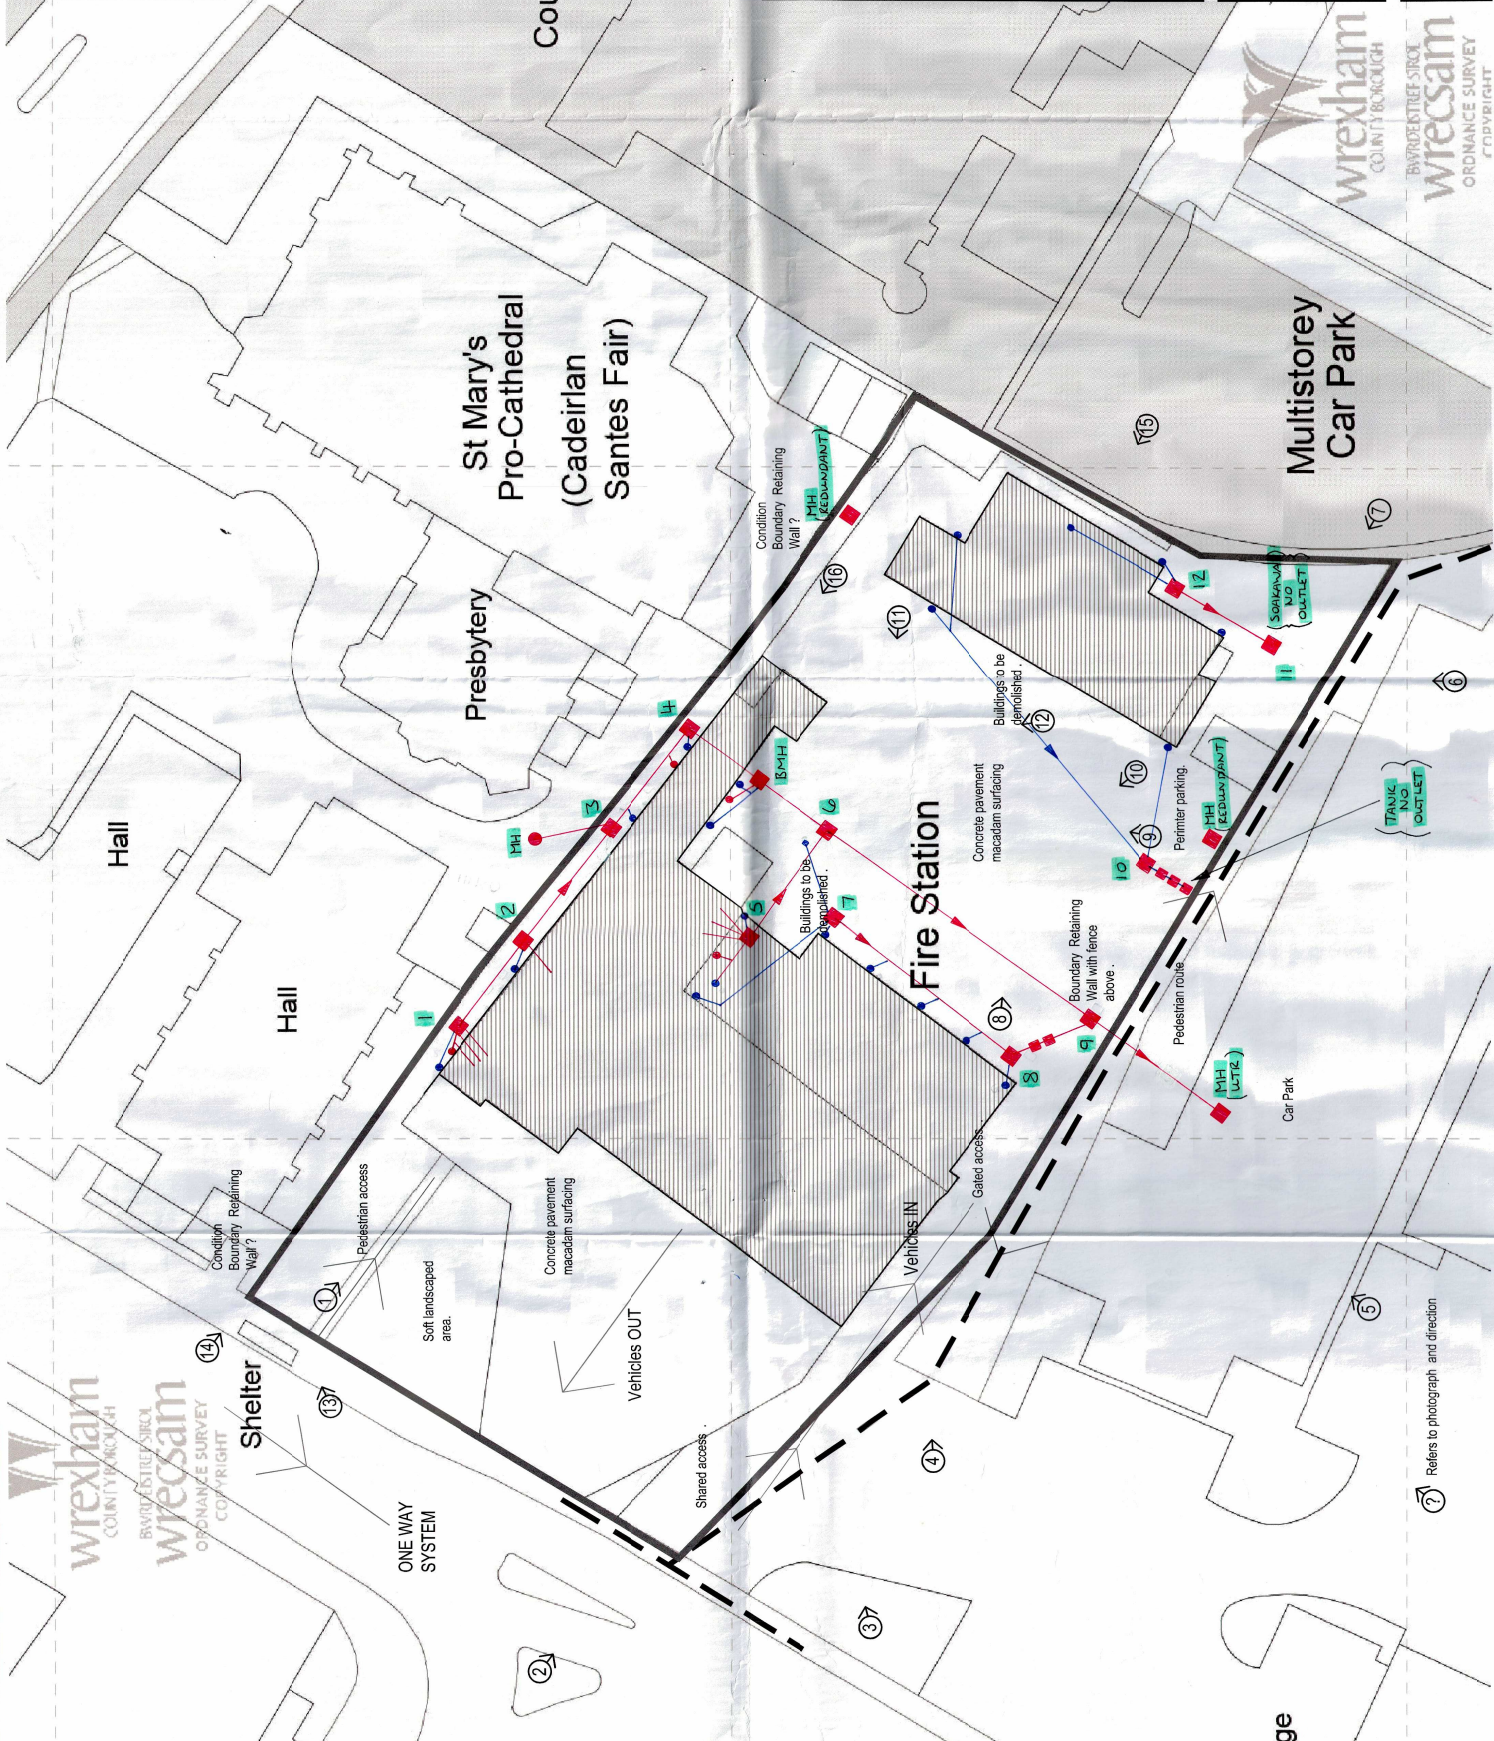

REV.	DATE	DRN.	CHD.
1			
PROJECT			
New Adoption Centre Old Fire Station Site Wrexham			
CLIENT			
Cats Protection			
DRAWING			
Site Appraisal			
SCALE	SHEET SIZE	DRAWN	CHECKED
NTS	@ A3	GD	
			DATE
			Oct 2016

BOWKER SADLER ARCHITECTURE
 A: Hatherlow House, Hatherlow, Romley, Stockport SK6 3DY
 T: 0161 406 7333
 E: bspl@bowker-sadler.co.uk
 W: www.bowker-sadler.co.uk

JOB No	DRAWING No	REVISION
16-058	SK01	
STATUS		
PRELIMINARY		

wrexham
 COUNTY BOROUGH
 BOUNDARIES SURVEY
 ORDNANCE SURVEY
 COPYRIGHT

wrexham
 COUNTY BOROUGH
 BOUNDARIES SURVEY
 ORDNANCE SURVEY
 COPYRIGHT

⑦ Refers to photograph and direction