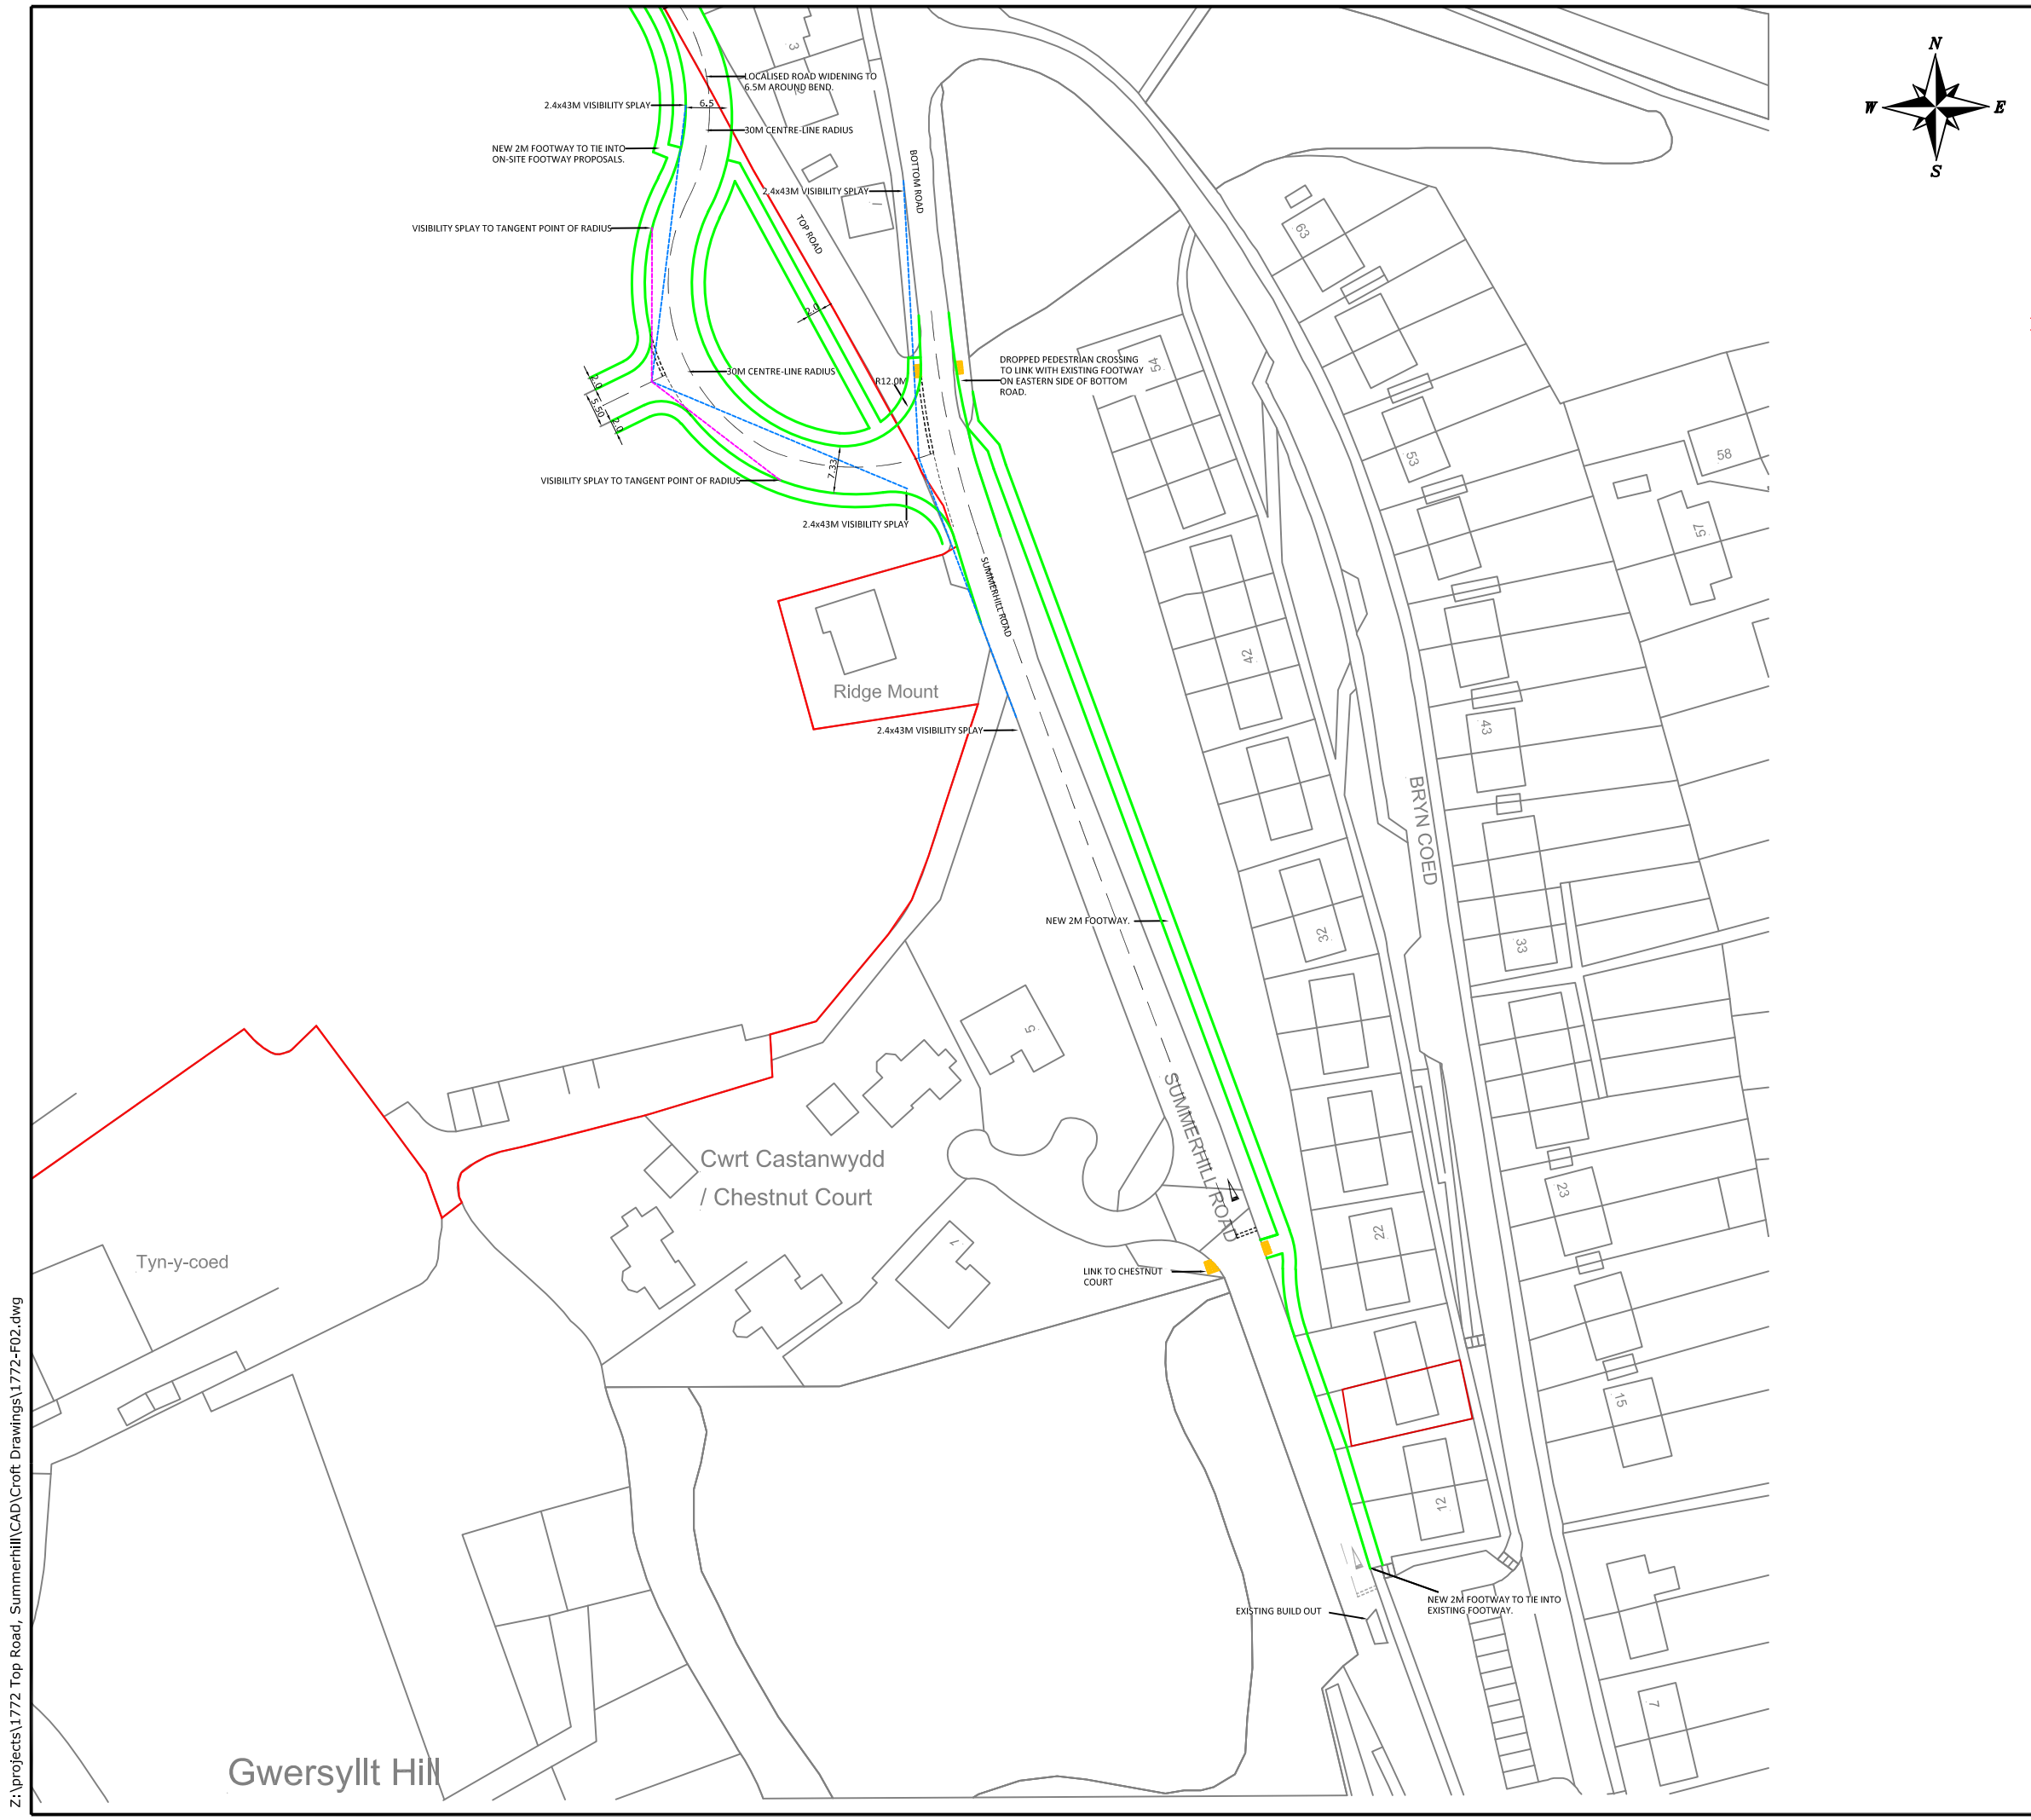


NOTES

THIS IS NOT A CONSTRUCTION DRAWING
AND IS FOR INDICATIVE PURPOSES ONLY.
IT IS SUBJECT TO FURTHER DESIGN
ANALYSIS, TOPOGRAPHICAL MAPPING &
HIGHWAY/THIRD PARTY LAND BOUNDARIES.

- INDICATIVE SITE BOUNDARY
- DENOTES NEW KERBS

REV.	DETAILS	DRAWN	CHECKED	DATE

CLIENT:
MACBRYDE HOMES

PROJECT:
TOP ROAD, SUMMERHILL

DRAWING TITLE:
**POTENTIAL FOOTWAY
IMPROVEMENTS - OPTION 2**

SCALES:
1:1000 @ A3

DRAWN:	JC	CHECKED:	PJW	DATE:	MAY 17
--------	----	----------	-----	-------	--------

9 Jordan Street,
Manchester,
M15 4PY

Email: info@crofts.co.uk
Tel: 0161 667 3746
Web: www.crofts.co.uk

croft
Transport Solutions

DRAWING NUMBER:	1772-F02	REVISION:	.
-----------------	----------	-----------	---