


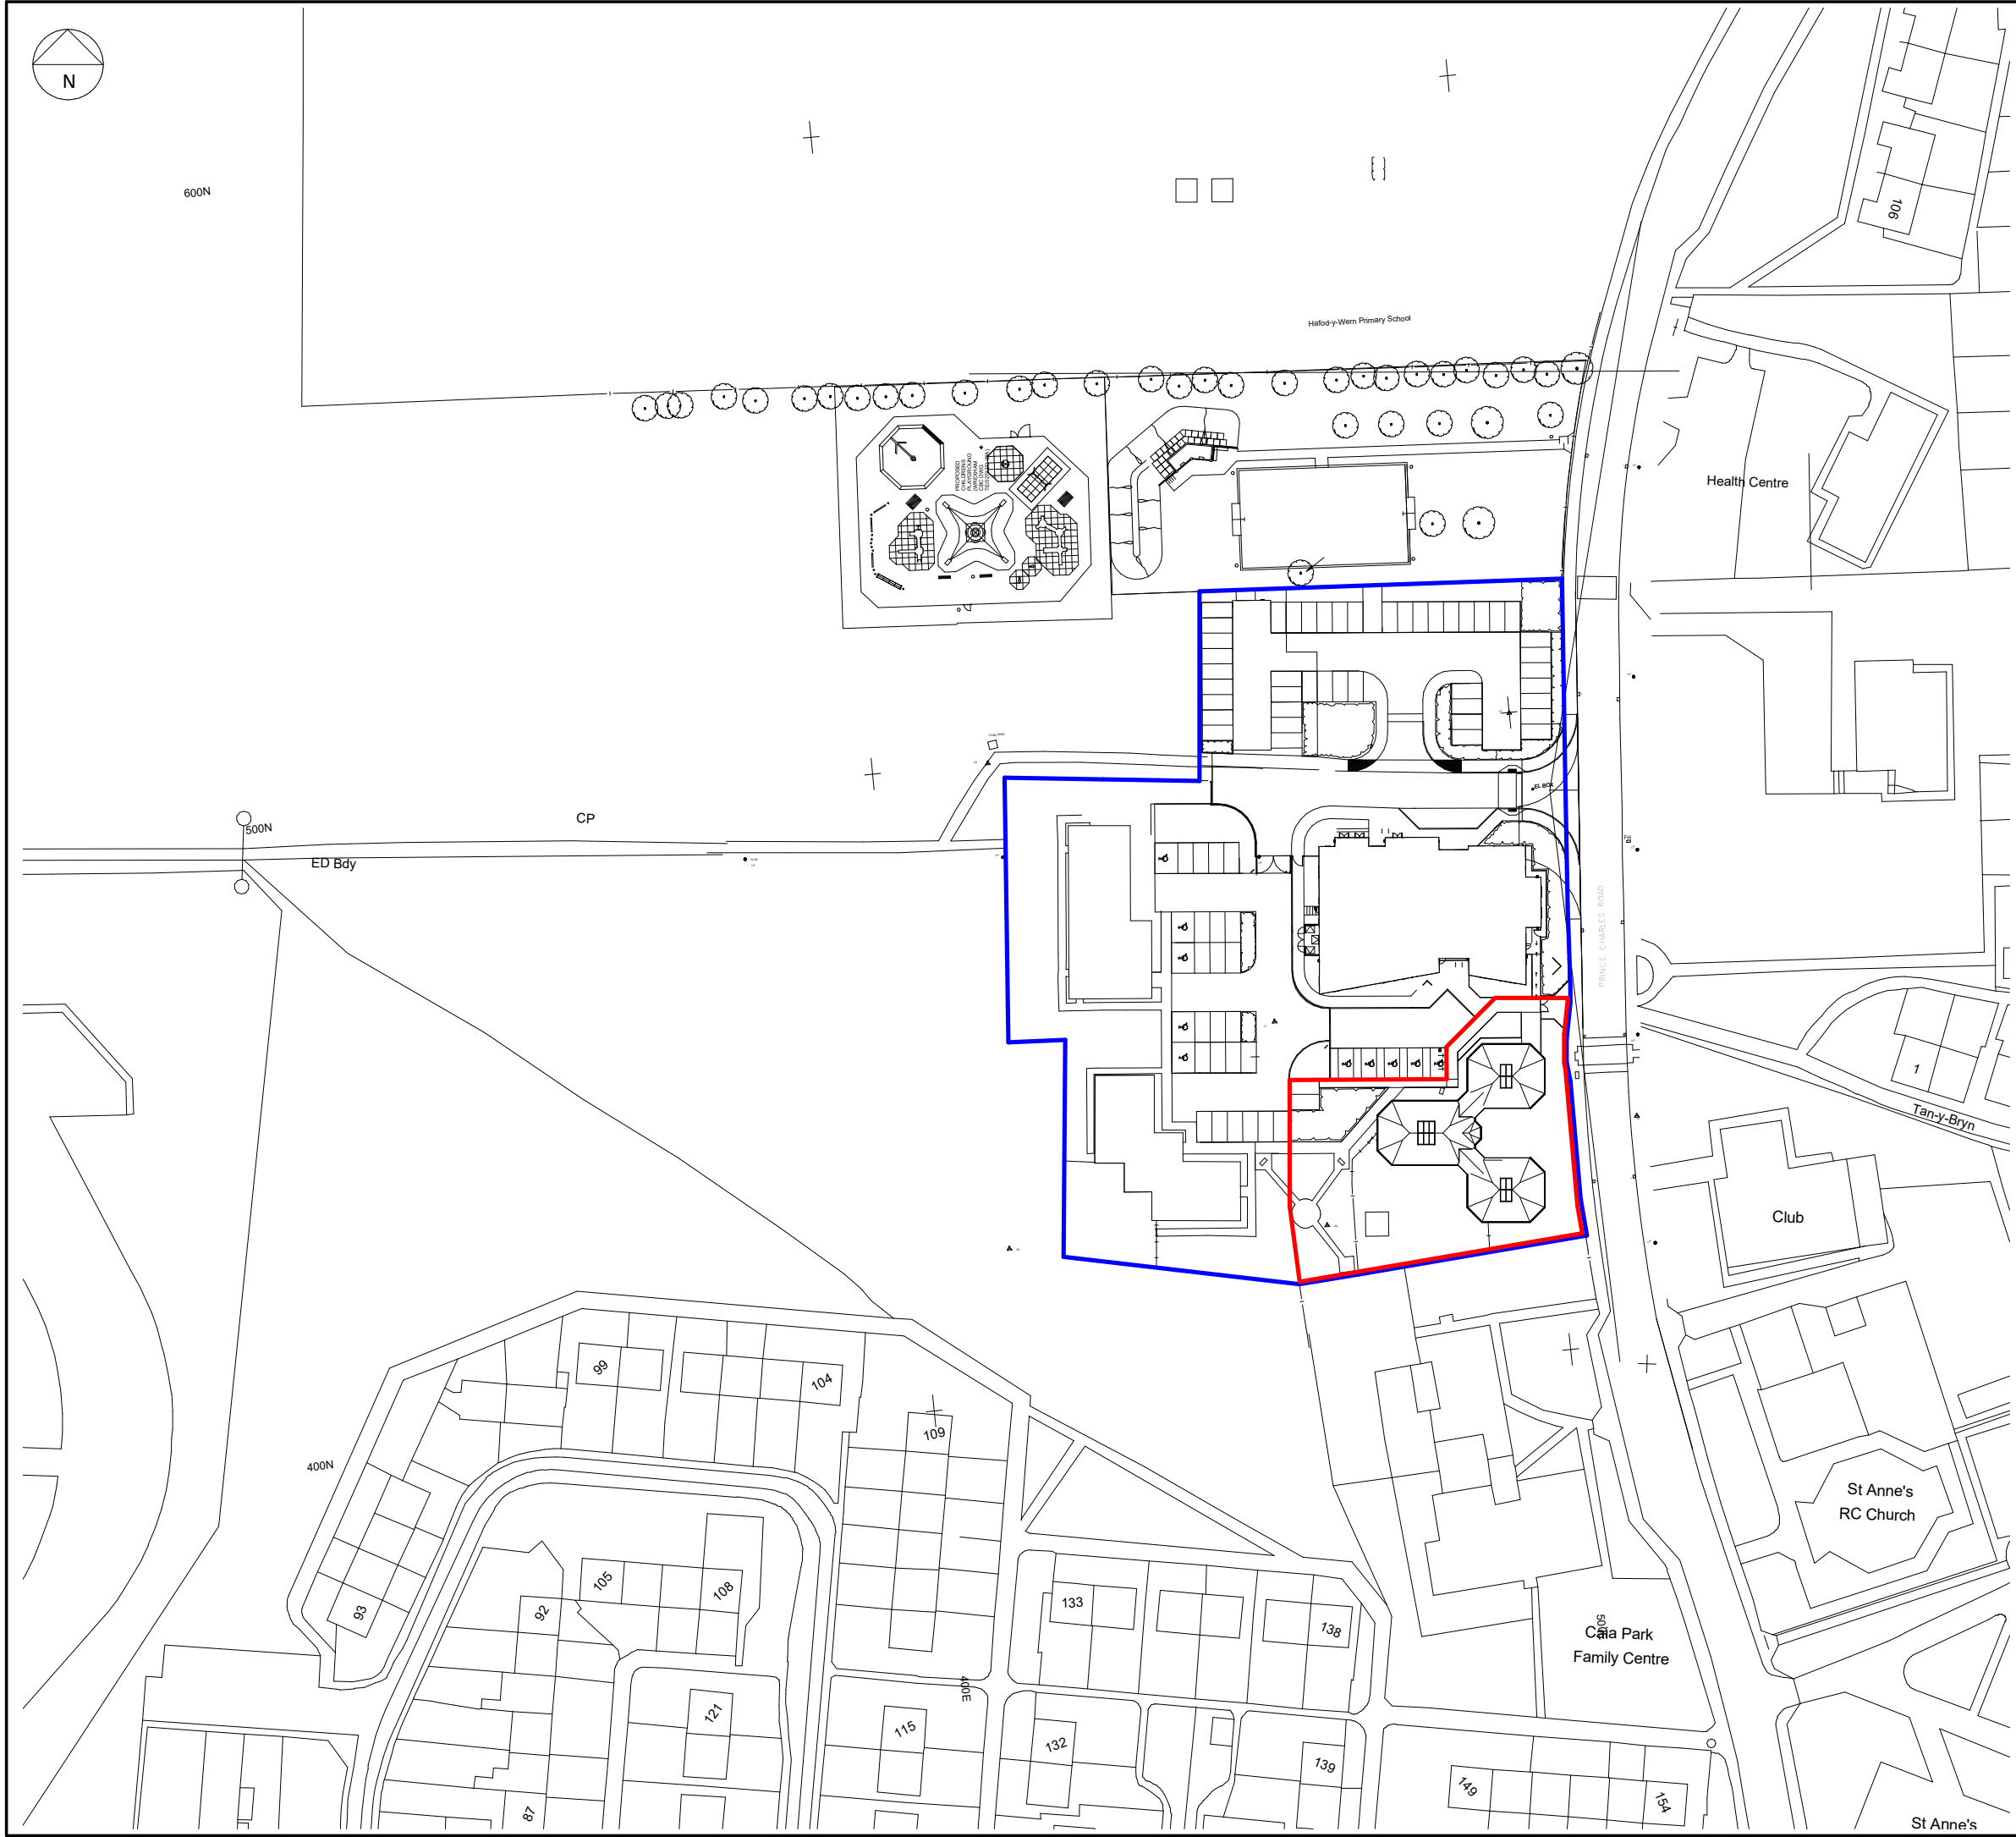

- General Notes
1. Contractor to verify all dimensions and check level datums on site
 2. All of the designs are the sole property of TACP Architects Ltd and may not be used without their written agreement
 3. All prints, specifications and their copyright are the property of TACP Architects Ltd
 4. Do not scale off drawings
 5. All dimensions shall be checked on site before commencement of shop drawings, manufacture and all discrepancies must be reported to TACP Architects Ltd

Risk Assessments

Revisions				
Rev	Date	Description	By	Check
A	20/12/2017	Red line boundary amended in line with comments recieved	MR	MG

Consultants

Client
Caia Park Partnership

Project Title
Community Centre

Drawing Title
Location Plan

Scale	Date	Drawn By	Checked By	Office
1 : 1000@A3	18/12/17	MR	MG	Wrexham
Job Number		Drawing Number		Revision
16043		LOC-01		A

TACP Architects Ltd
Pembroke House
Ellice Way, Wrexham Technology Park,
Wrexham, LL13 7YT
01978 291161

admin@tacparchitects.co.uk
www.tacparchitects.co.uk

Architecture • Interior Design • Healthcare Planning • Conservation • Masterplanning • Sustainable Design

