


Red Hall, Commonwood.


THESE DRAWINGS ARE TO BE READ IN STRICT CONJUNCTION WITH STRUCTURAL ENGINEERS DRAWINGS AND SPECIFICATION. ANY DEVIATIONS MUST BE APPROVED BY THE STRUCTURAL ENGINEER PRIOR TO WORK TAKING PLACE ON SITE.
ALL STRUCTURAL QUERIES TO BE ADDRESSED TO A. HANNET - 07761 346542

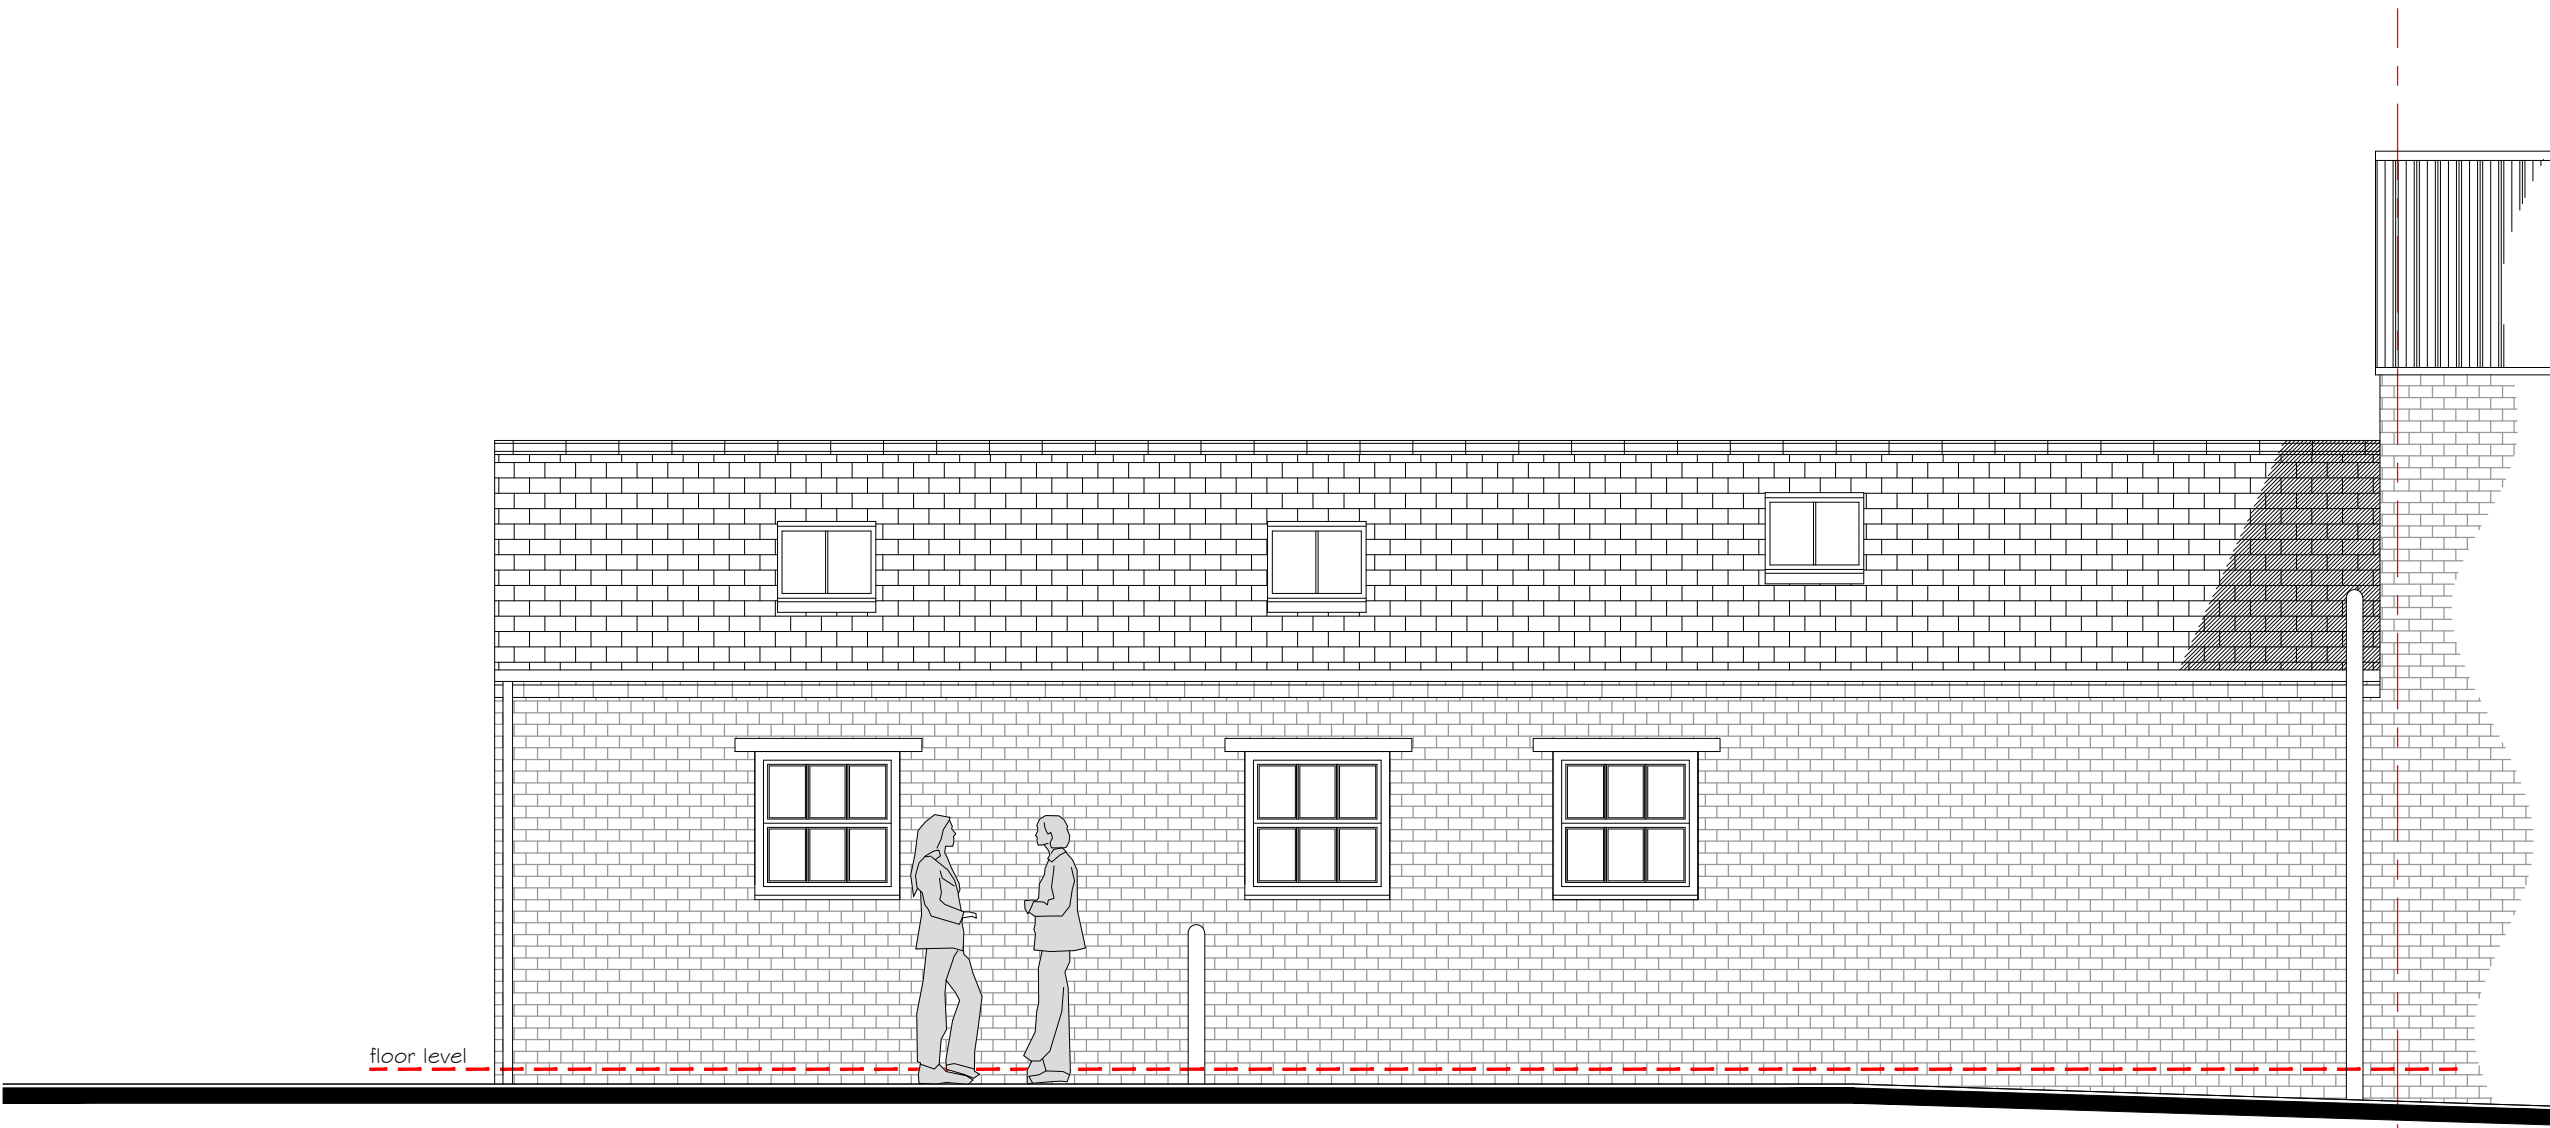


Proposed Front Elevation
1:50




Proposed Rear Elevation
1:50

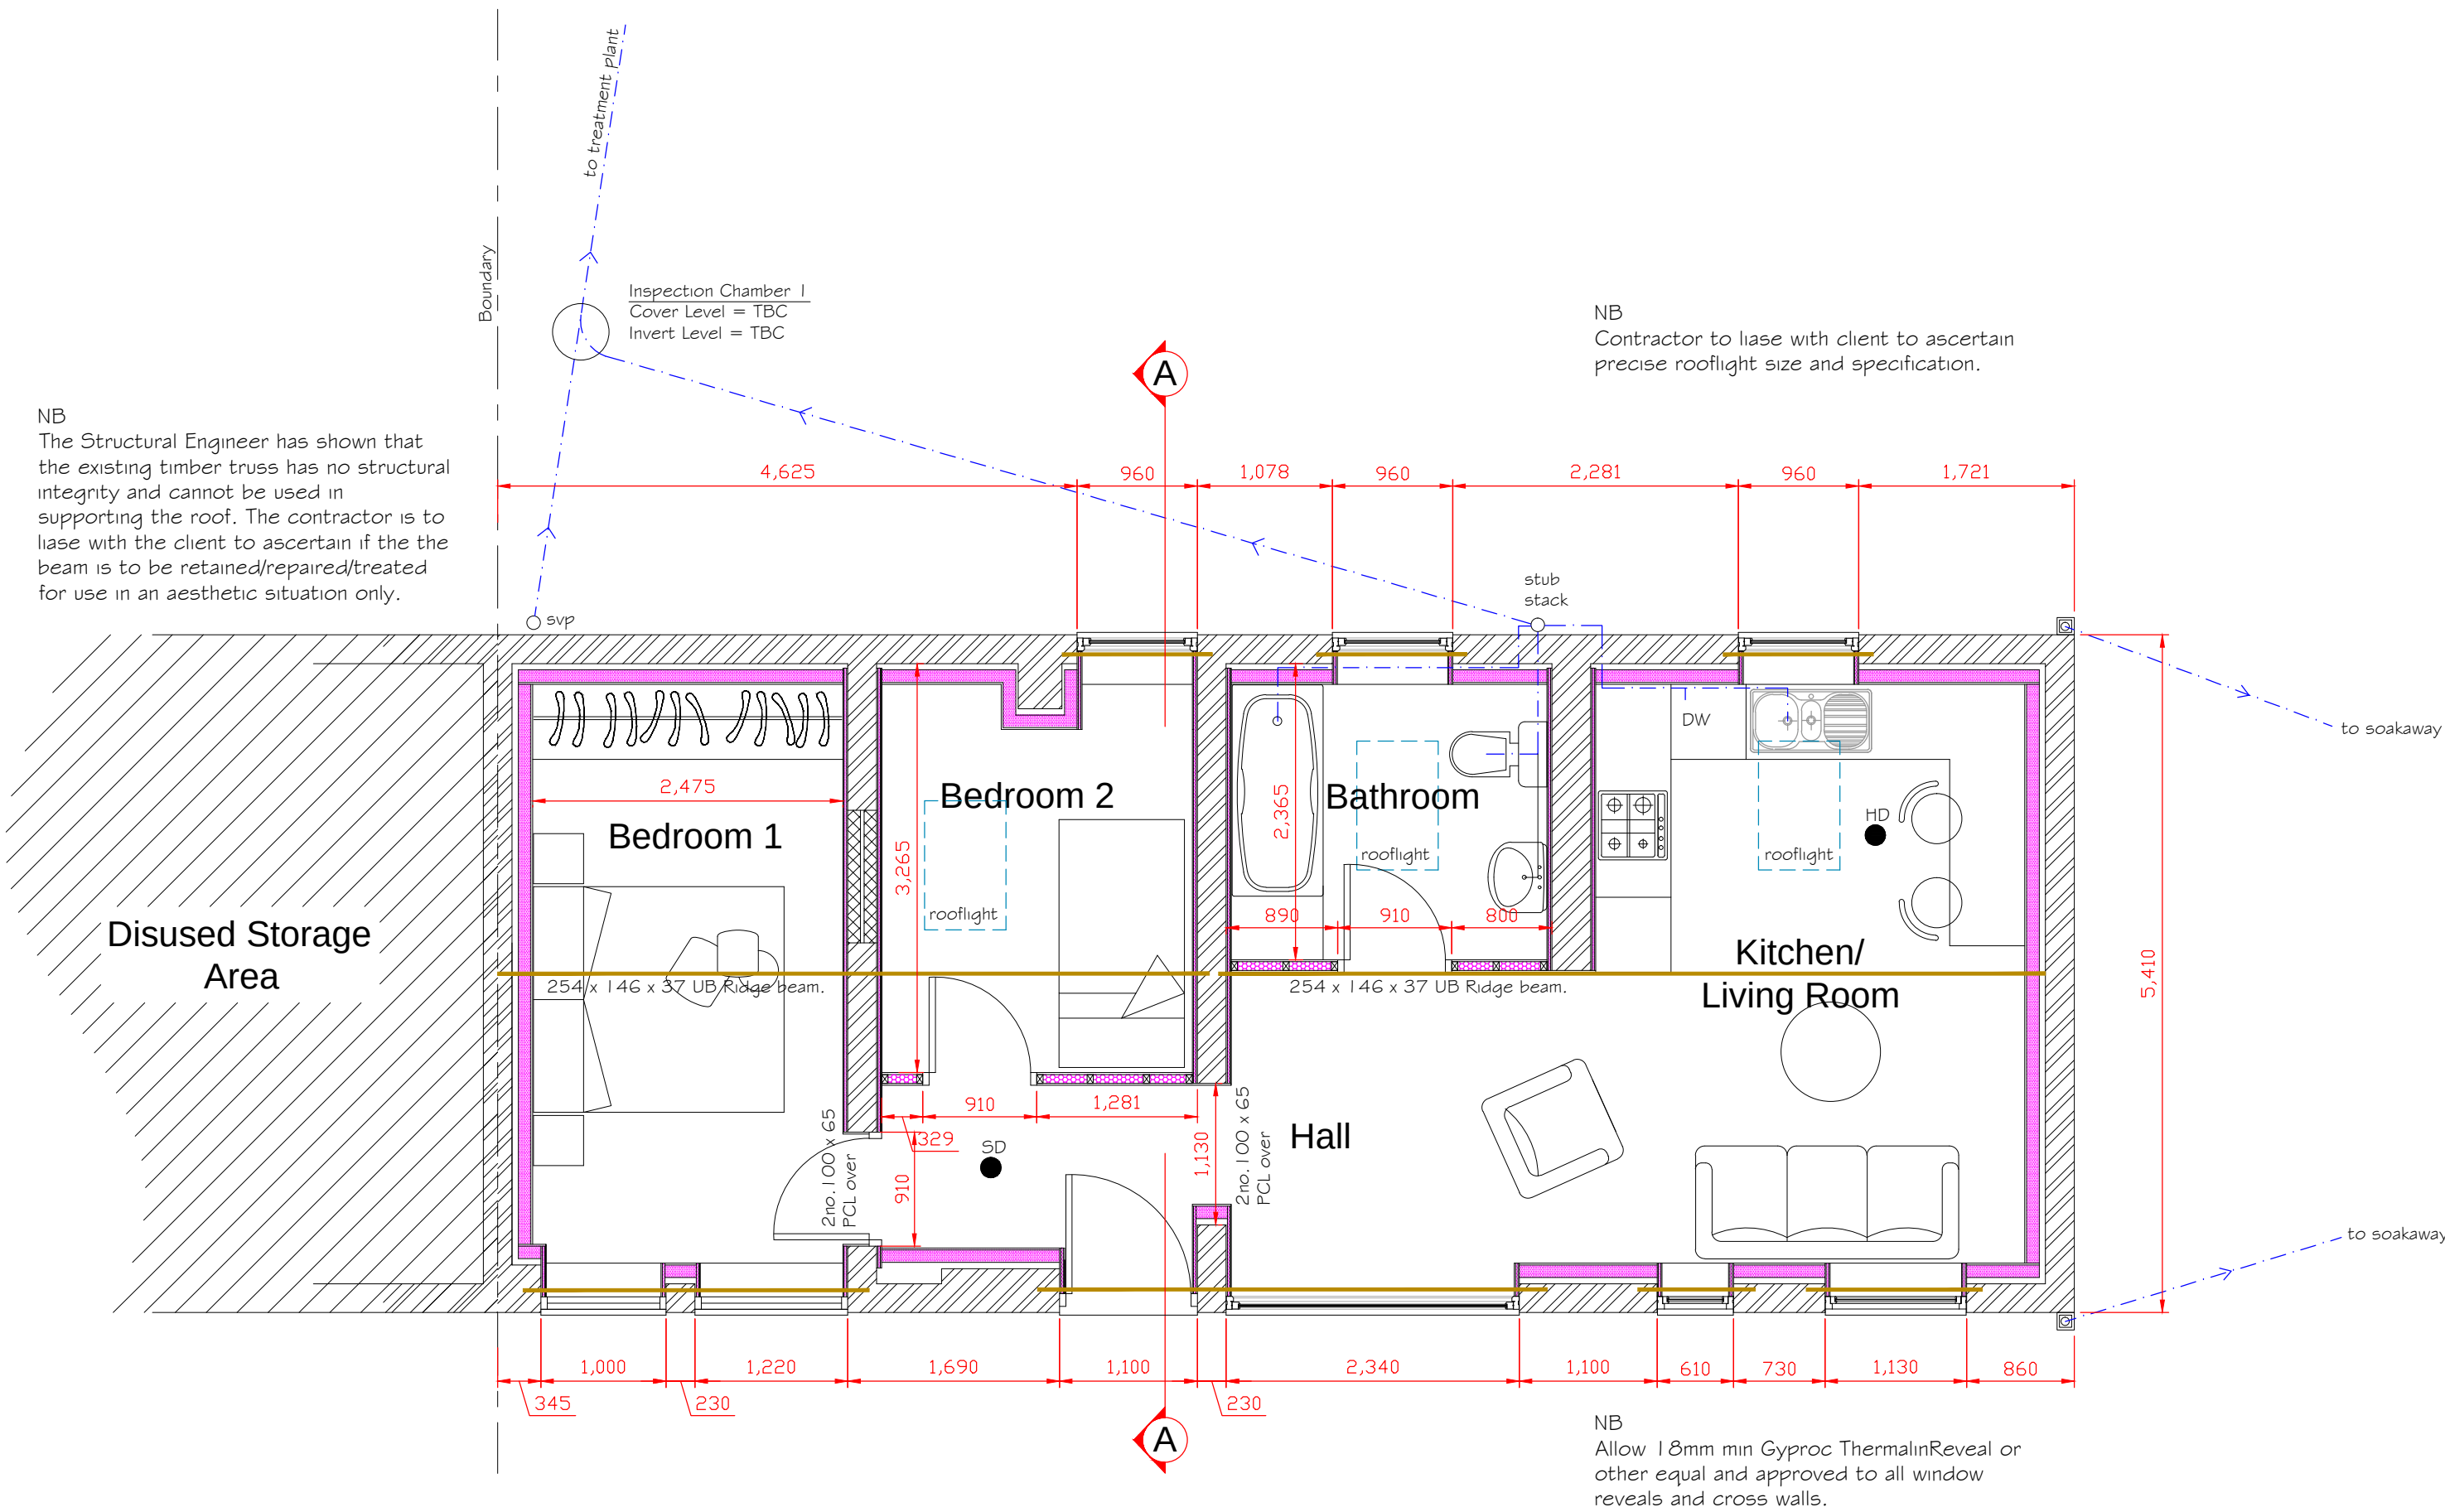

Proposed Floor Plan
1:50

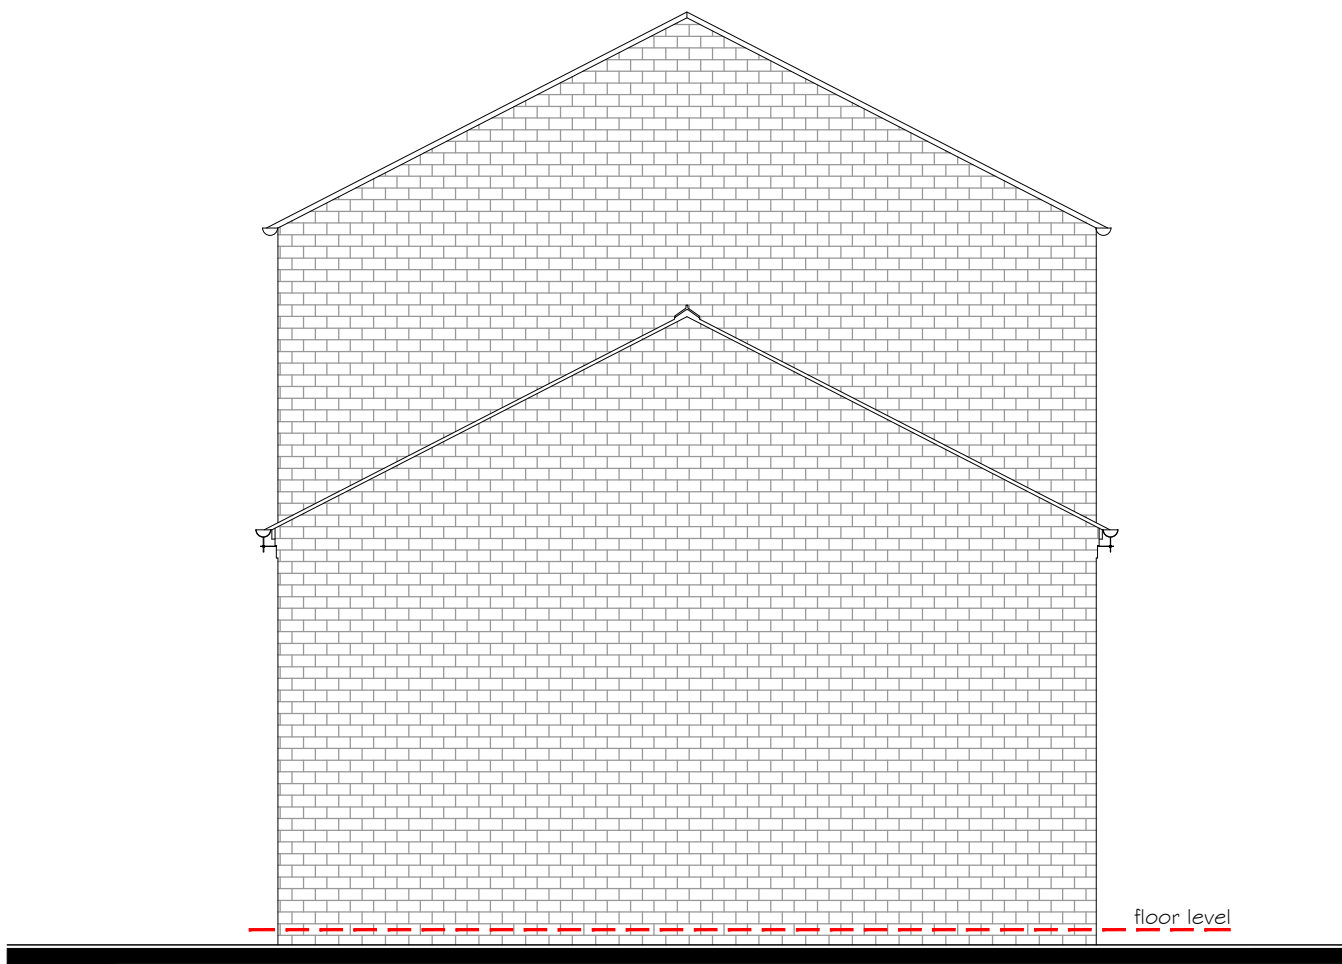

Proposed Side Elevation
1:50

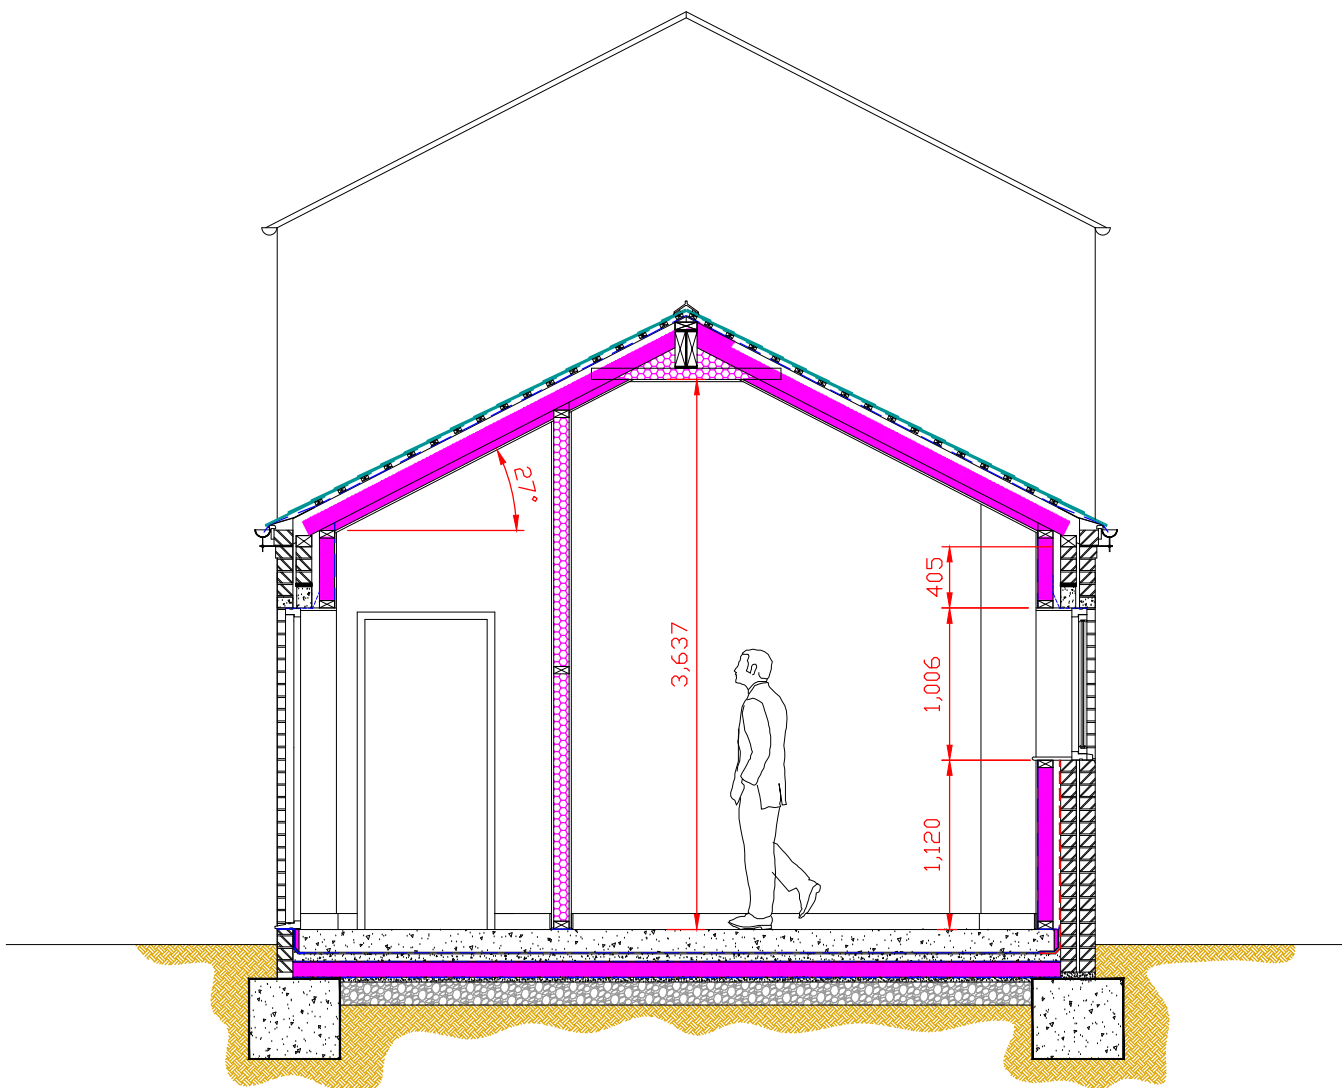

Section A-A
1:50