


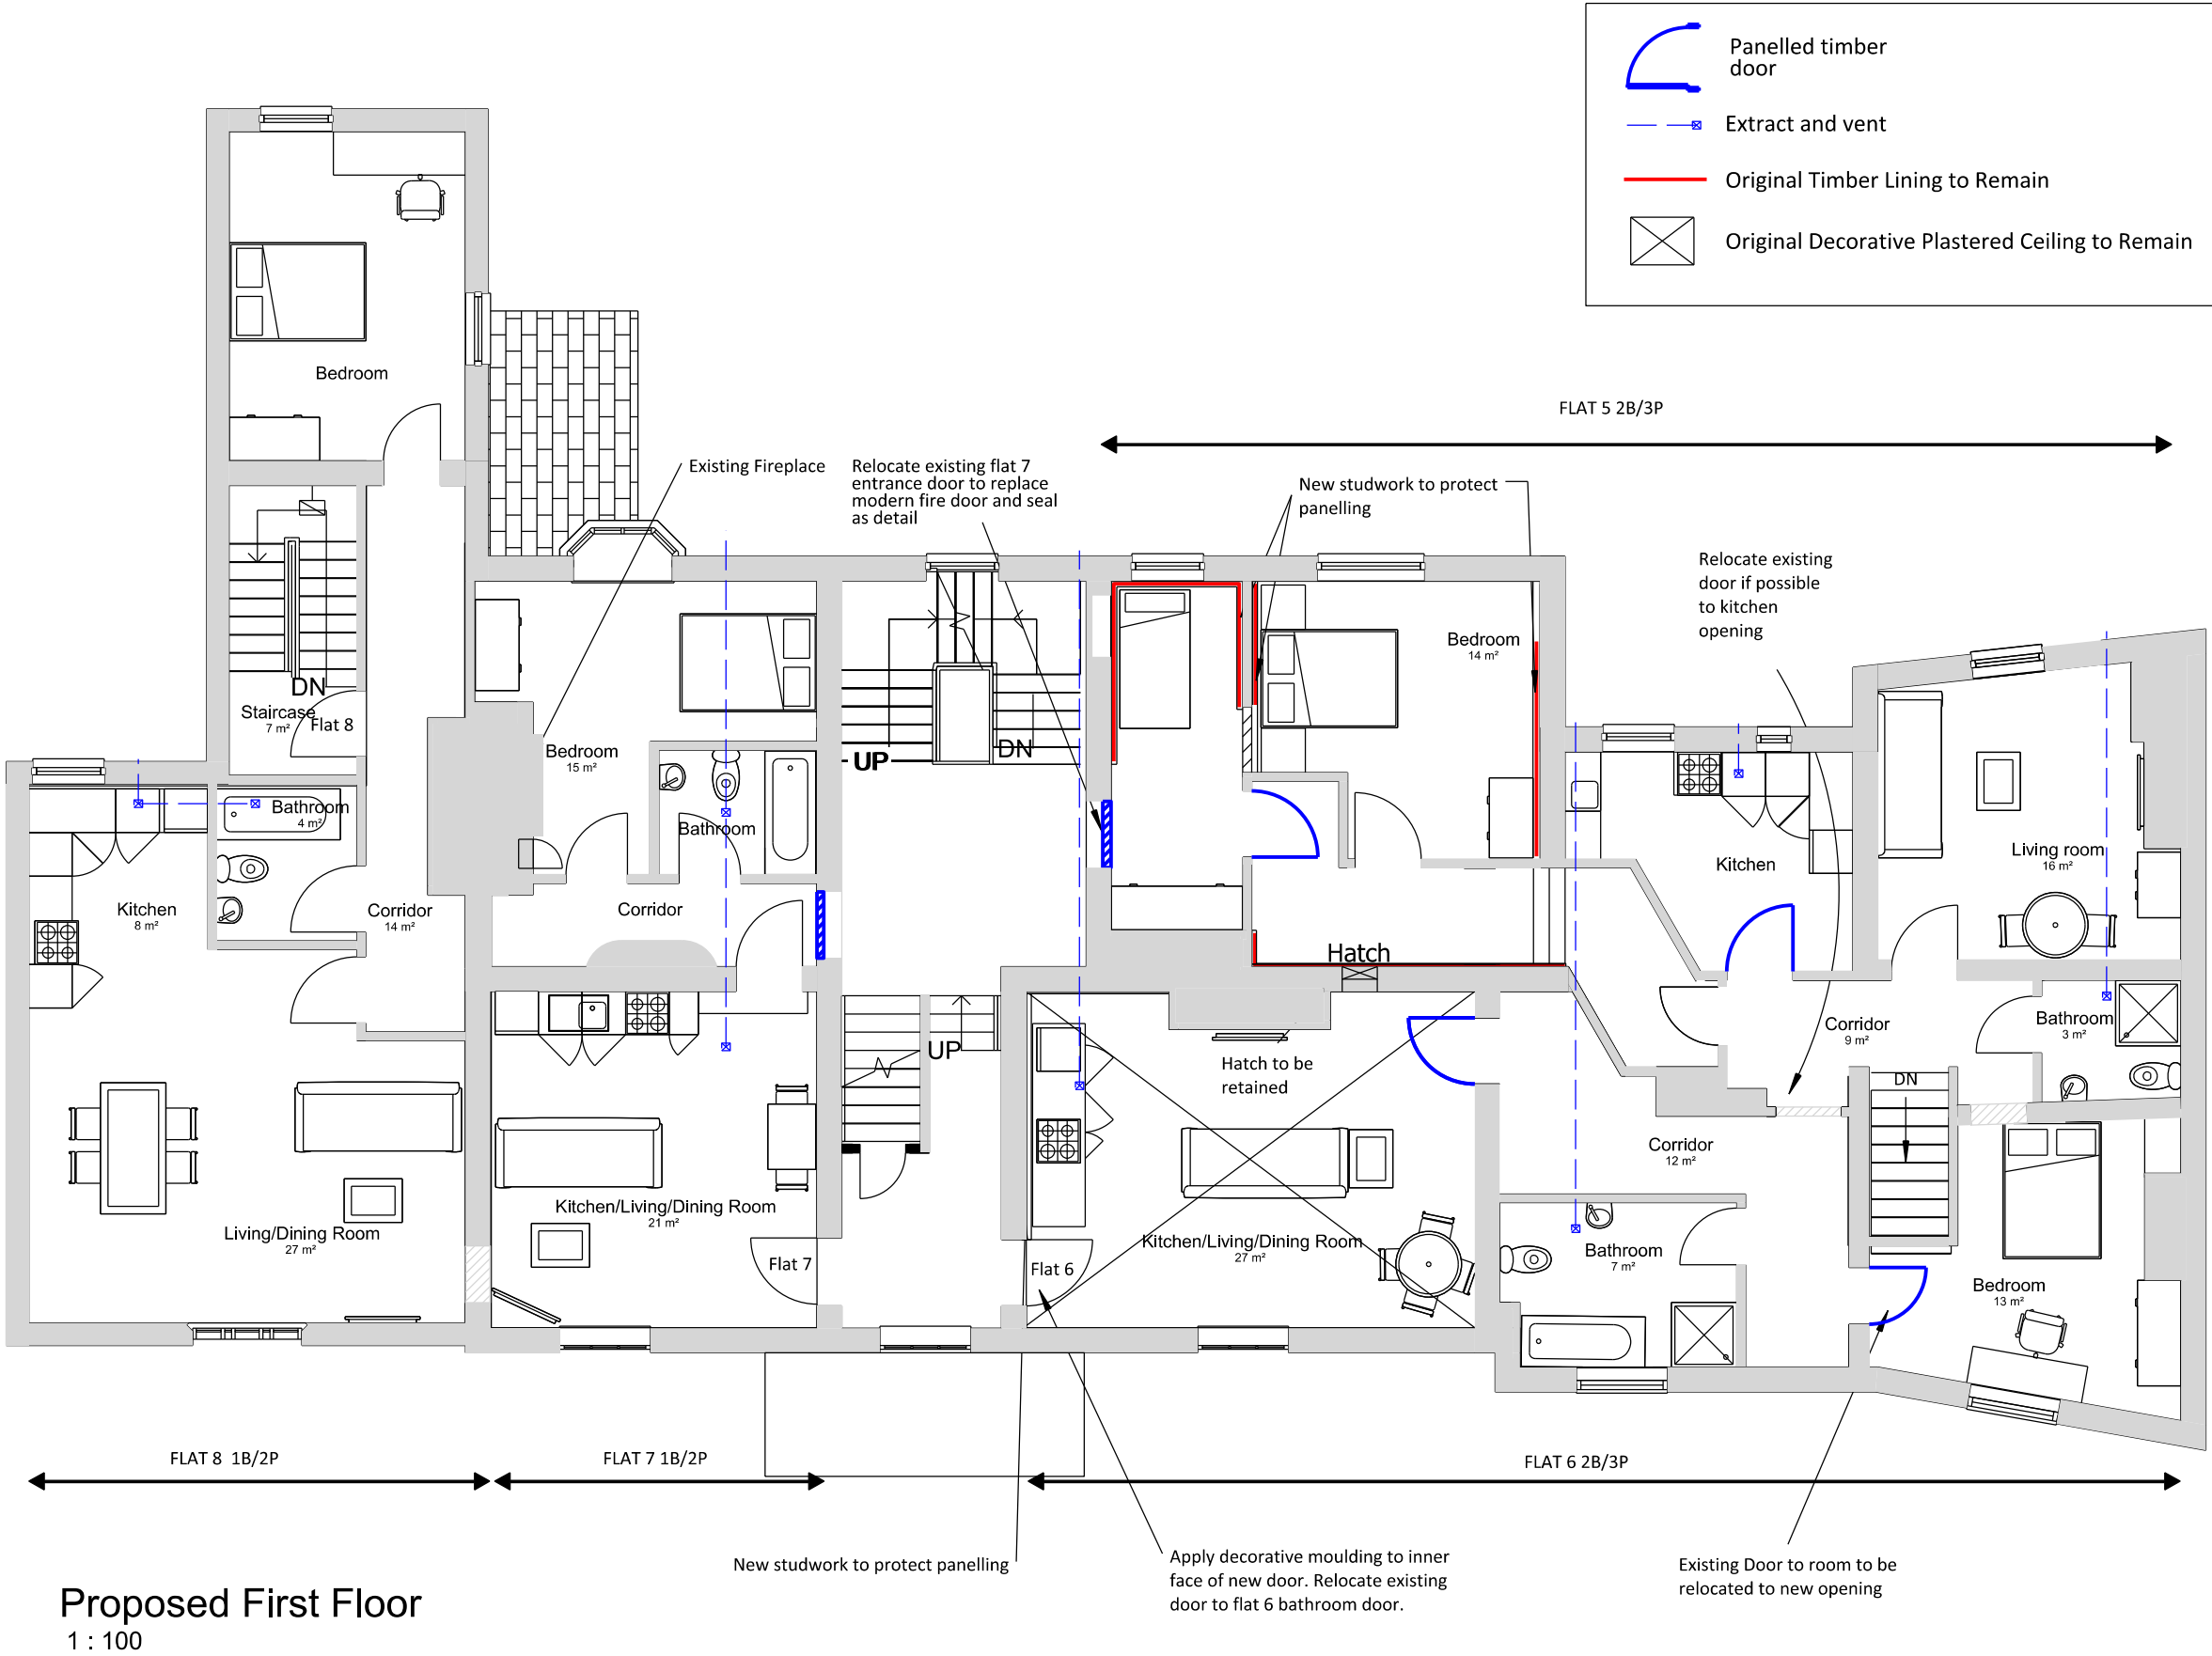

- General Notes
1. Contractor to verify all dimensions and check level datums on site
 2. All of the designs are the sole property of TACP Architects Ltd and may not be used without their written agreement
 3. All prints, specifications and their copyright are the property of TACP Architects Ltd
 4. Do not scale off drawings
 5. All dimensions shall be checked on site before commencement of shop drawings, manufacture and all discrepancies must be reported to TACP Architects Ltd

Risk Assessments

Revisions				
Rev	Date	Description	By	Check
A	31/01/17	Following site meeting with conservation officer	AW	JFB
B	17/07/17	Alterations following comments from conservation officer	AW	JFB
B	07/11/17	Alterations to layout	JFB	GM

Consultants

Client
Walker Smith Way

Project Title
23, Chester Street. Wrexham

Drawing Title
GA First Floor - Option 2

Scale	Date	Drawn By	Checked By	Office
1 : 100@A3	Aug 2016	AW	JFB	Wrexham

Job Number	Drawing Number	Revision
16000	GA-02	C

TACP Architects Ltd
Pembroke House
Ellice Way, Wrexham Technology Park,
Wrexham, LL13 7YT
01978 291161

admin@tacparchitects.co.uk
www.tacparchitects.co.uk



Architecture • Interior Design • Healthcare Planning • Conservation • Masterplanning • Sustainable Design