
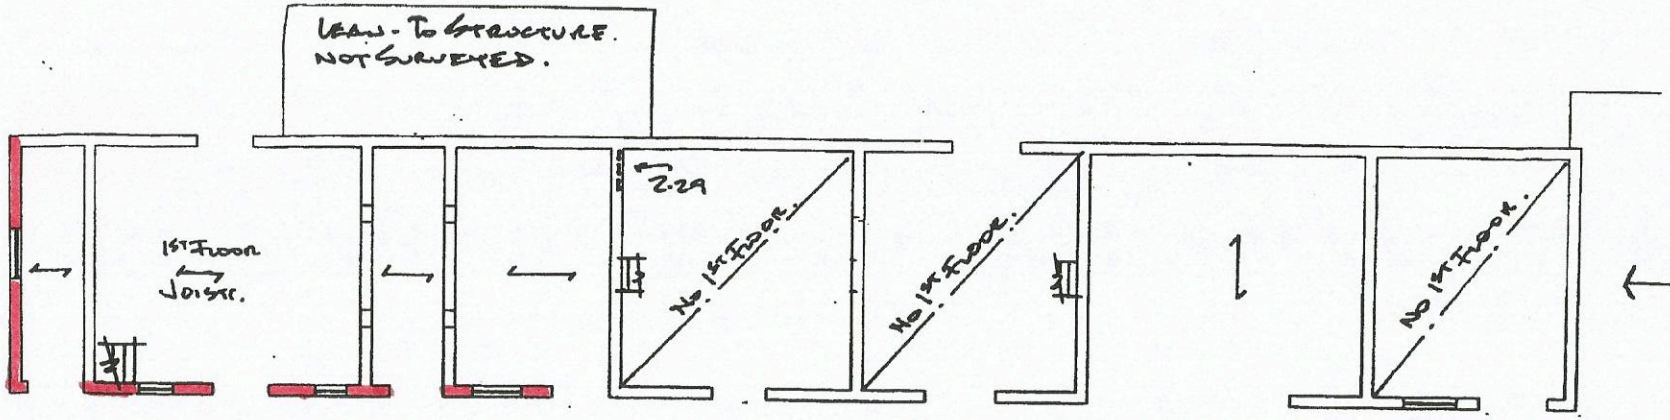


FRONT ELEVATION.

GROUND FLOOR PLAN.

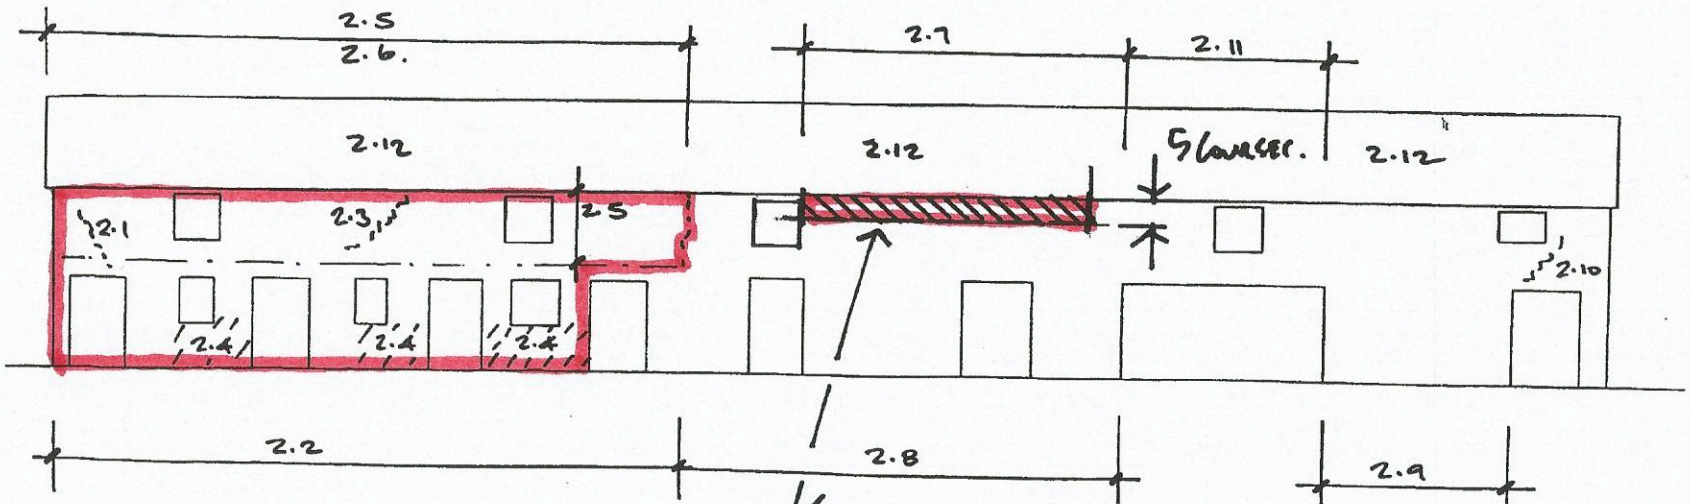

SHADED AREA SHOWS EXTENT OF COLLAPSED OUTER SKIN.. 18 SEPT 2016.

FRONT ELEVATION.

REV	DATE	DESCRIPTION

Huxtable Hodgson
Consulting Civil & Structural Engineers
100 Brook Street
Chester CH1 3DU
Tel 01244 409490 Fax 01244 409022

HIGHER OAK

OAK ROAD, WREXHAM


SURVEY NOTES

6077/SK01 Rev. A


1:100 & A3 Size

Huxtable Hodgson


© Copyright HH LLP

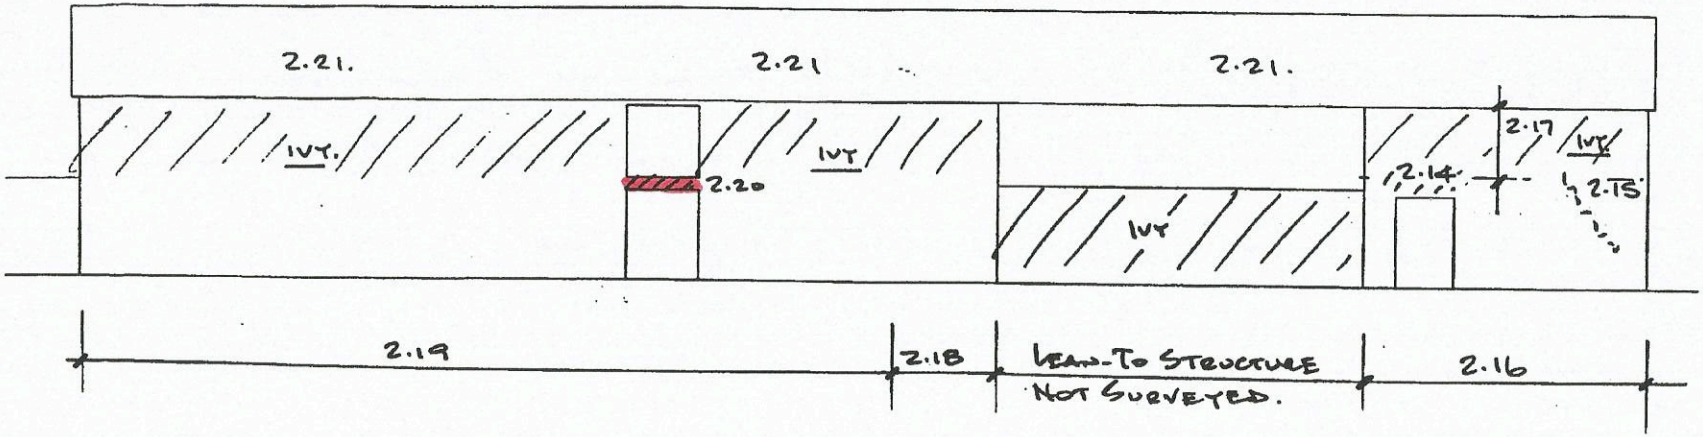

REAR ELEVATION.

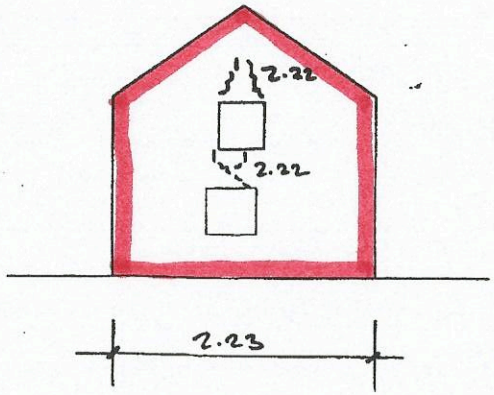

LEFT SIDE ELEVATION.

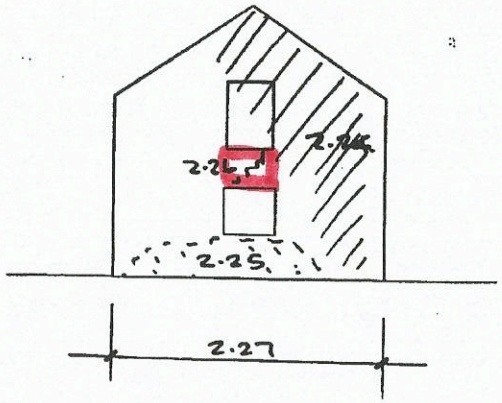

RIGHT SIDE ELEVATION.

REV	DATE	DESCRIPTION

Huxtable Hodgson
Consulting Civil & Structural Engineers
100 Brook Street
Chester CH1 3DU
Tel 01244 408490 Fax 01244 409022

HIGHER OAK

OAK ROAD, WREXHAM

SURVEY NOTES

5077/SK01

1:100 & A3 Size

Huxtable Hodgson

© Copyright HH LLP