


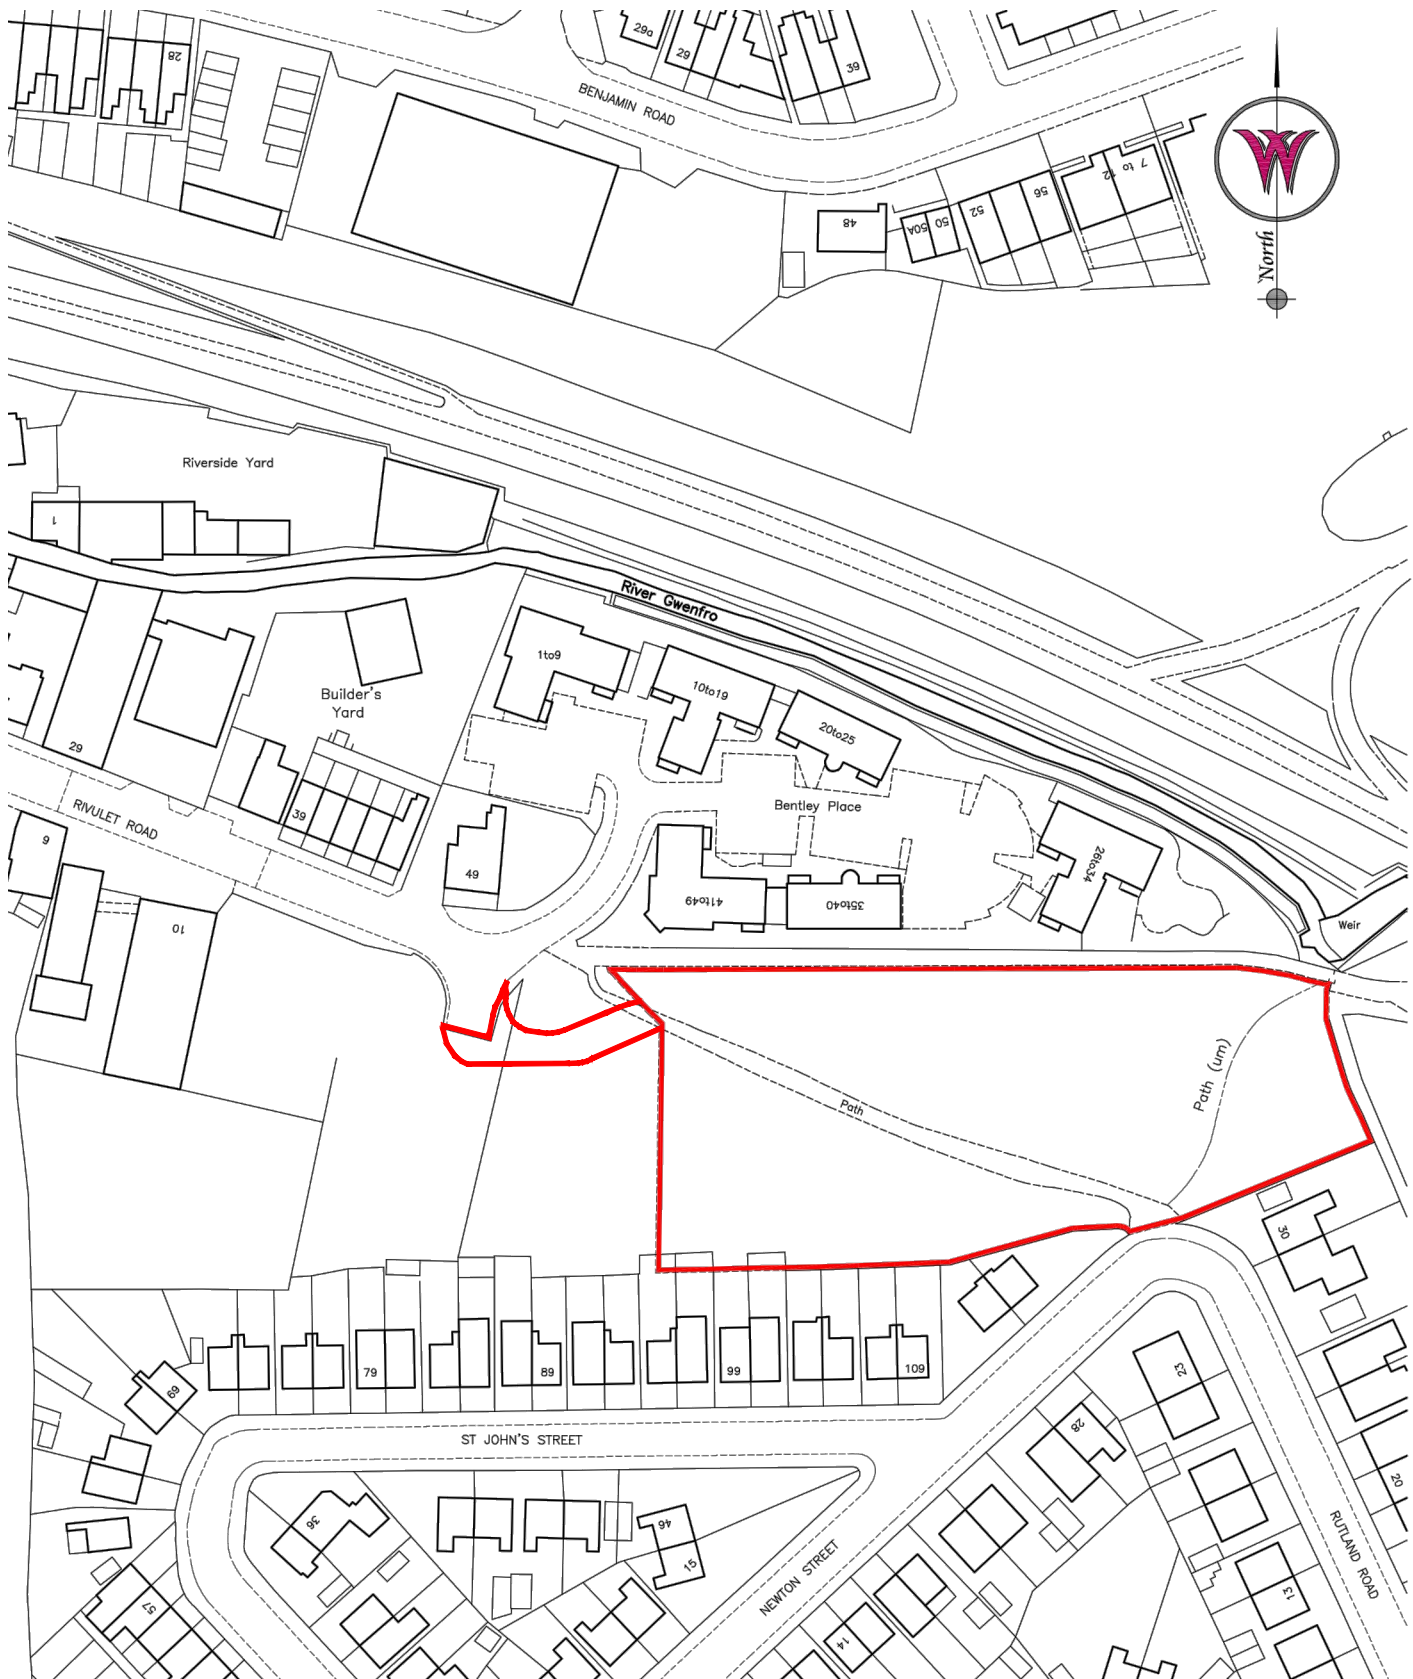

This drawing must not be scaled.
Figured dimensions and levels to be used.
Any inaccuracies must be notified to the architect.
Detail drawings and large scale drawings take precedence over smaller drawings.

Rev:

Chk'd:

THIS DRAWING IS COPYRIGHT ©

Registered Office: Powell Dobson Ltd. Charterhouse, Links Business Park, St Mellons, Cardiff CF3 0LT. Powell Dobson is a trading name of Powell Dobson Ltd a company registered in England and Wales No 3873802.

PRELIMINARY

PLANNING

DESIGN

TENDER

CONSTRUCTION



powelldobson
ARCHITECTS

Cardiff Office: Charterhouse, Links Business Park, St Mellons, Cardiff, CF3 0LT
Tel: +44 (0)29 2079 9699 Fax: +44 (0)29 2079 1212 email: cardiff@powelldobson.com

Contract: Proposed Development at : Rivulet Road
Wrexham, for Pennaf Housing Group
Title: Site Location Plan

Drawing No. Rev.
G2796(05)100

Scale: 1:1250@A4
Date: Sept 2013
Drawn: AP
Checked: -