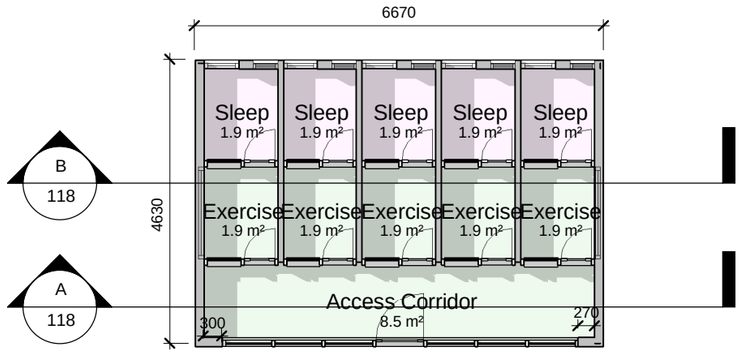

Pen Unit Ground Floor
1 : 100

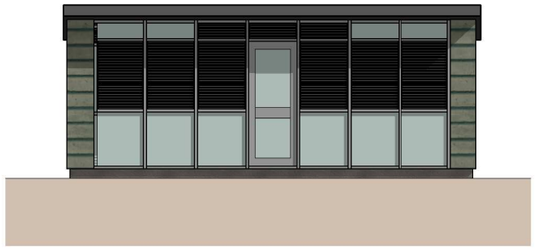

Front Elevation
1 : 100

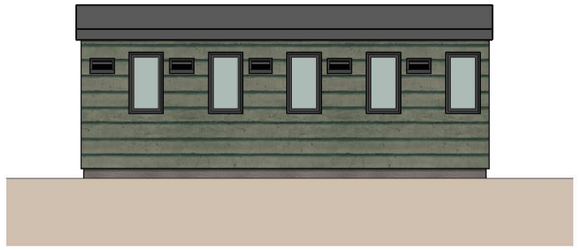

Rear Elevation
1 : 100

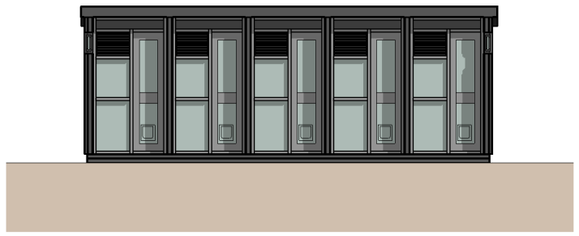

Section B
1 : 100

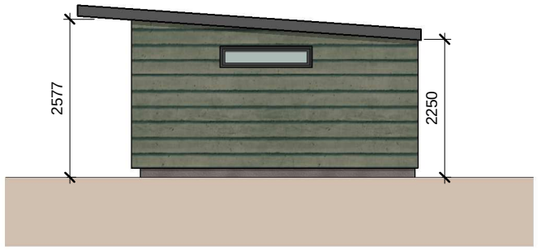

Side Elevation 1
1 : 100

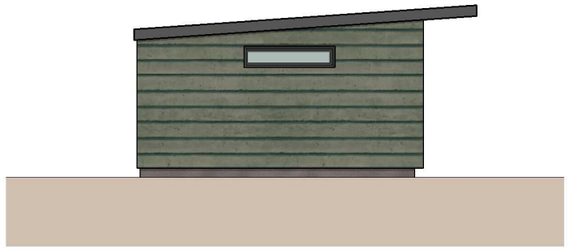

Side Elevation 2
1 : 100

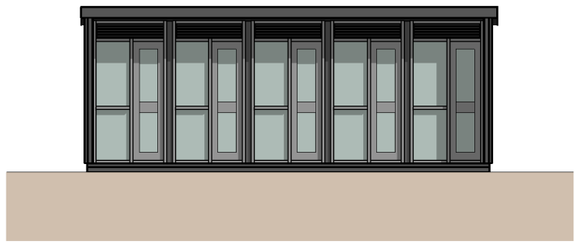

Section A
1 : 100

1:1
1:100 1m 2 3 4 5 6 7 8 9 10 11 12 13 14 15

REV.	DATE	DRN.		CHKD.

CLIENT Cats Protection					PROJECT New Adoption Centre	
DRAWING Cat Pen Unit					JOB No 16-058	DRAWING No 118	REVISION
SCALE 1 : 100	SHEET SIZE @ A3	DRAWN RH	CHECKED GD	DATE 11.07.17	STATUS Planning	

BOWKER SADLER **ARCHITECTURE**
A: Hatherlow House, Hatherlow, Romiley, Stockport SK6 3DY
T: 0161 406 7333
E: bsp@bowker-sadler.co.uk
W: www.bowker-sadler.co.uk

BOWKER SADLER PARTNERSHIP LIMITED
THIS DRAWING IS THE SUBJECT OF COPYRIGHT WHICH VESTS IN BOWKER SADLER PARTNERSHIP LIMITED. IT IS AN INFRINGEMENT OF COPYRIGHT TO REPRODUCE THIS DRAWING, BY WHATEVER MEANS, INCLUDING ELECTRONIC, WITHOUT THE EXPRESS WRITTEN CONSENT OF BOWKER SADLER PARTNERSHIP LIMITED WHICH RESERVES ALL ITS RIGHTS
BOWKER SADLER PARTNERSHIP LIMITED ASSERTS ITS RIGHTS TO BE IDENTIFIED AS THE AUTHOR OF THIS DESIGN

- DRAWING NOT TO BE SCALED.
- REPORT ERRORS & OMISSIONS TO ARCHITECT.
- CHECK ALL DIMENSIONS ON SITE
- DRAWING TO BE READ IN CONJUNCTION WITH THE HEALTH AND SAFETY PLAN AND ALL RELEVANT RISK ASSESSMENTS

P:\2016\16-058\Drawings\planning\xrefs\x-Cat Pen Unit.rvt