


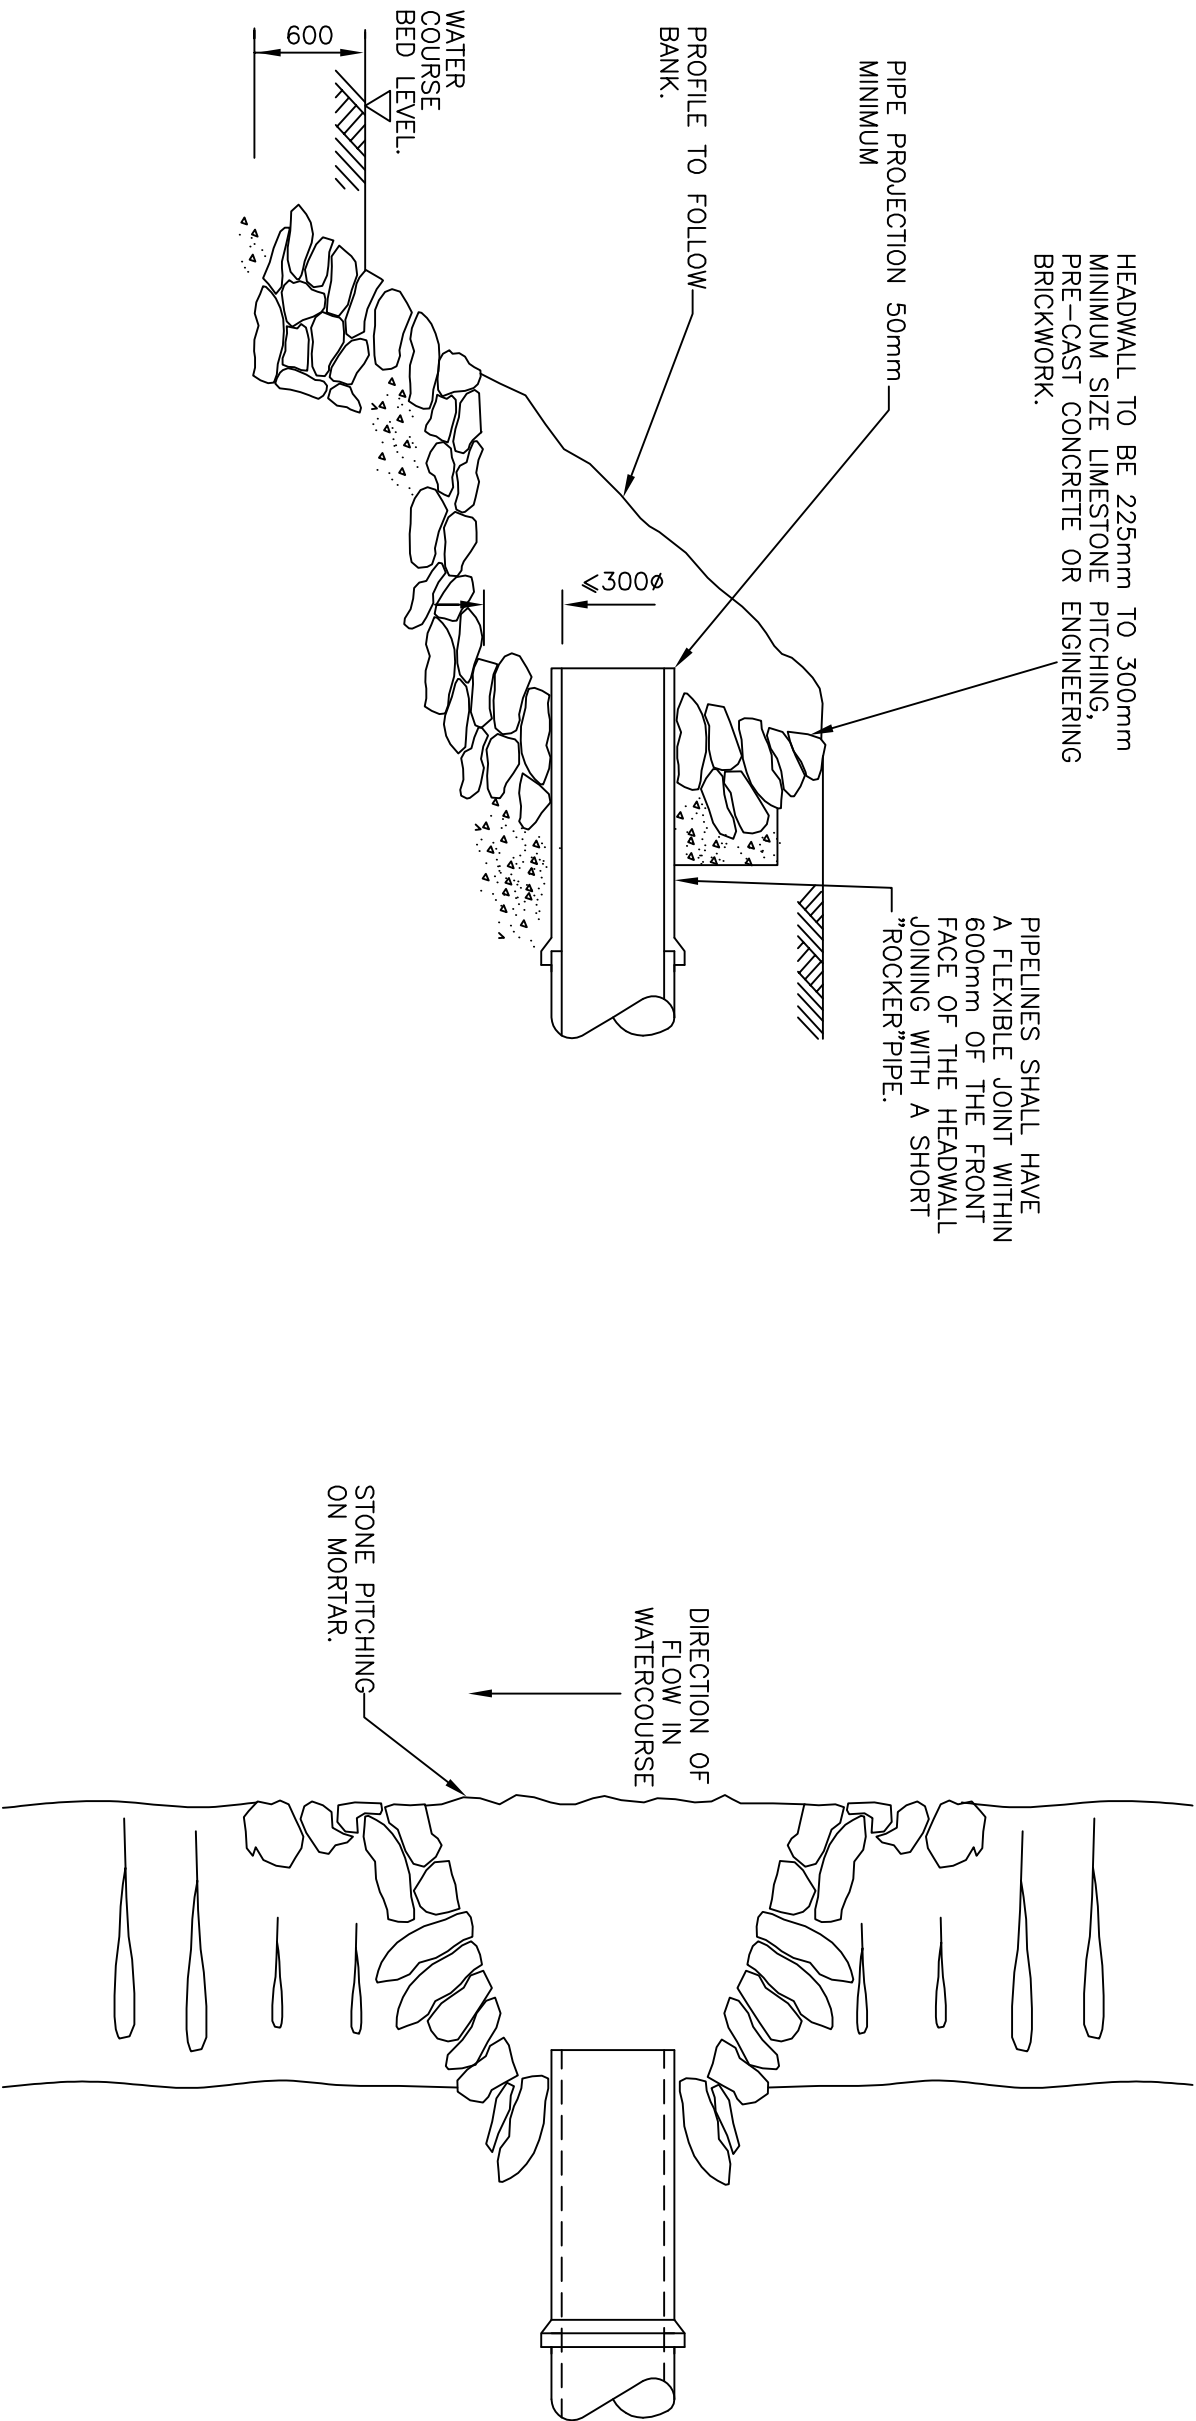

					Client:		Project Title:		FAIRHURST 1 Arngrove Court, Barrack Road, Newcastle-upon-Tyne, NE4 6JB Tel: 0191 221 0505 Fax: 0844 381 4412 Scale of A3: NTS Drawn: Checked: Date: Approved: Date: Drawing No.: DD81 Revision:				
										Drawing Title: OUTFALL STRUCTURE (PIPE DIAMETERS ≤ 300mm)			