




THIS DRAWING IS TO BE READ IN CONJUNCTION WITH ALL RELATED DRAWINGS. ALL DIMENSIONS MUST BE CHECKED AND VERIFIED ON SITE BEFORE COMMENCING ANY WORK OR PRODUCING SHOP DRAWINGS. THE ORIGINATOR SHOULD BE NOTIFIED IMMEDIATELY OF ANY DISCREPANCY. THIS DRAWING IS COPYRIGHT AND REMAINS THE PROPERTY ROGER PARRY & PARTNERS.

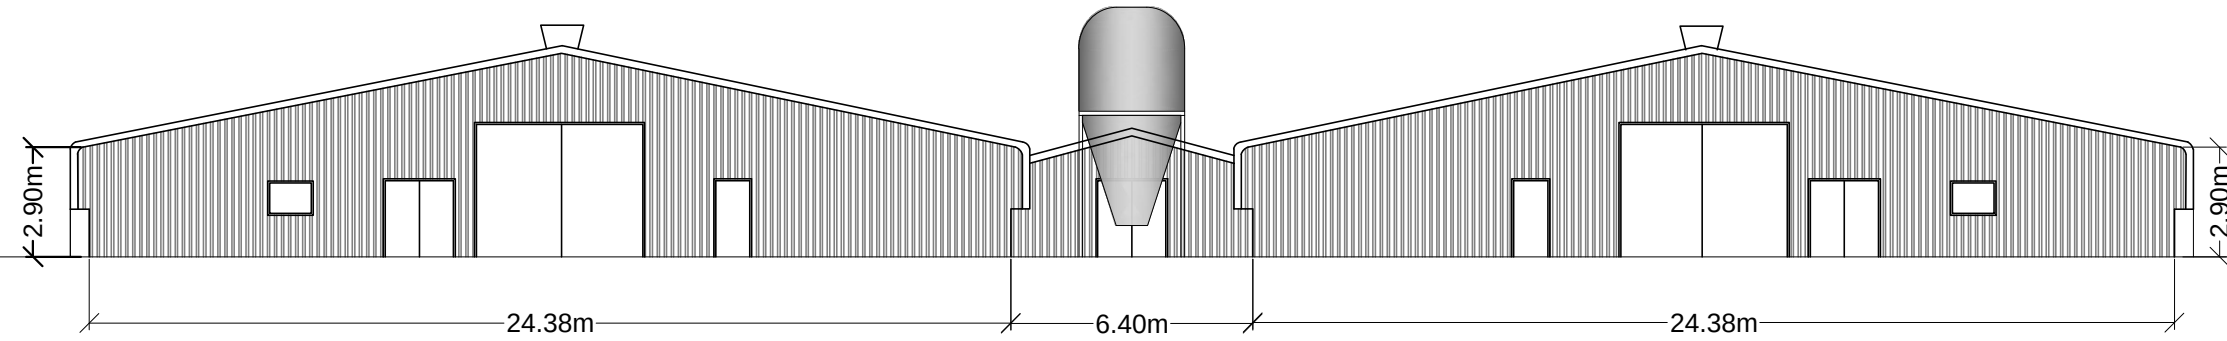


Elevation A

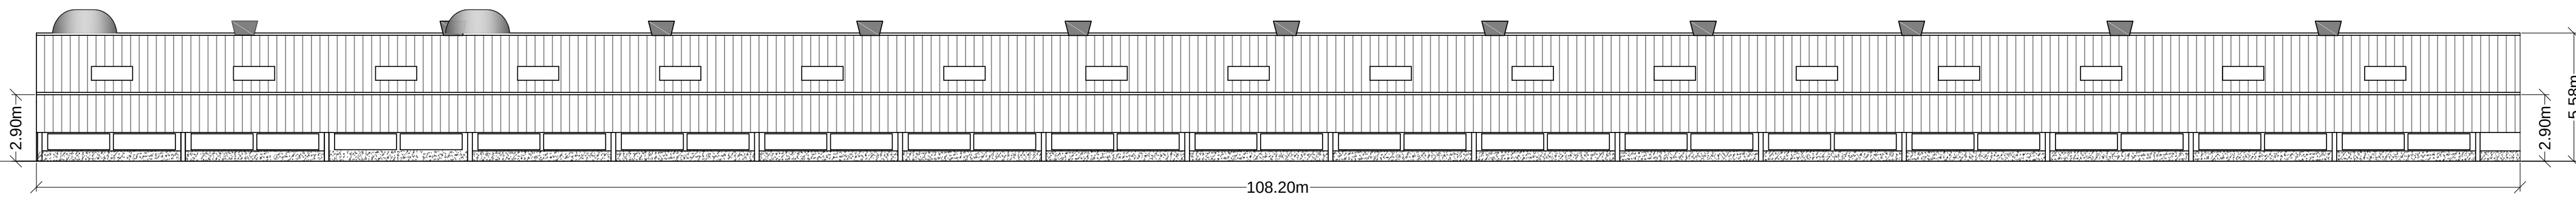


Elevation B

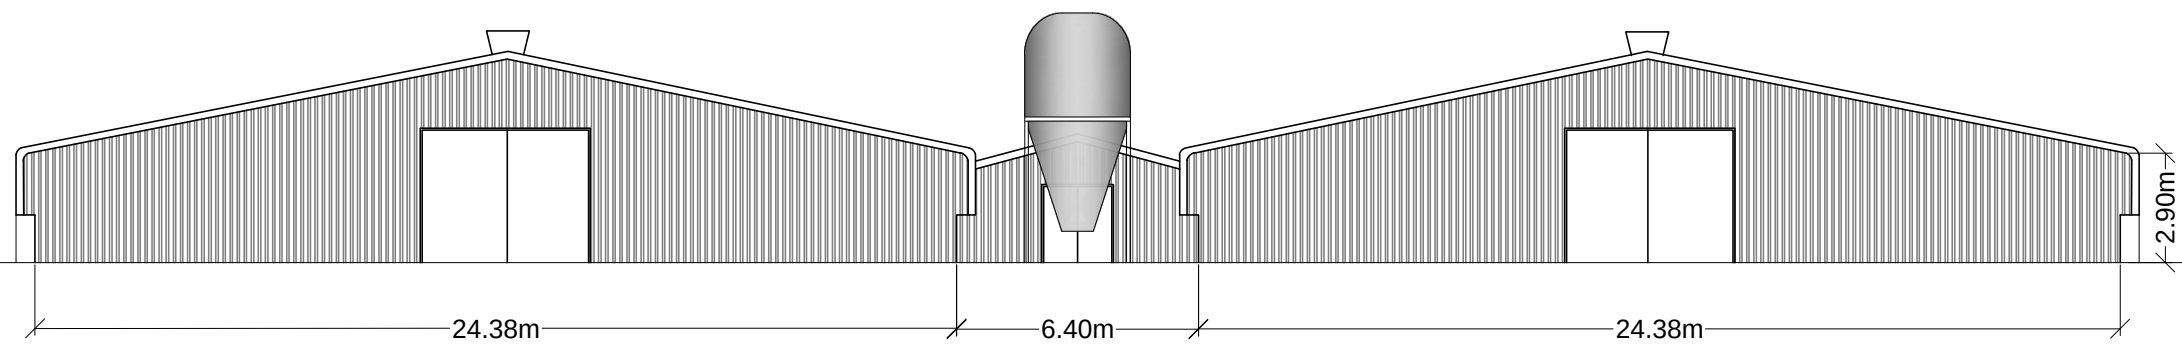


Elevation C

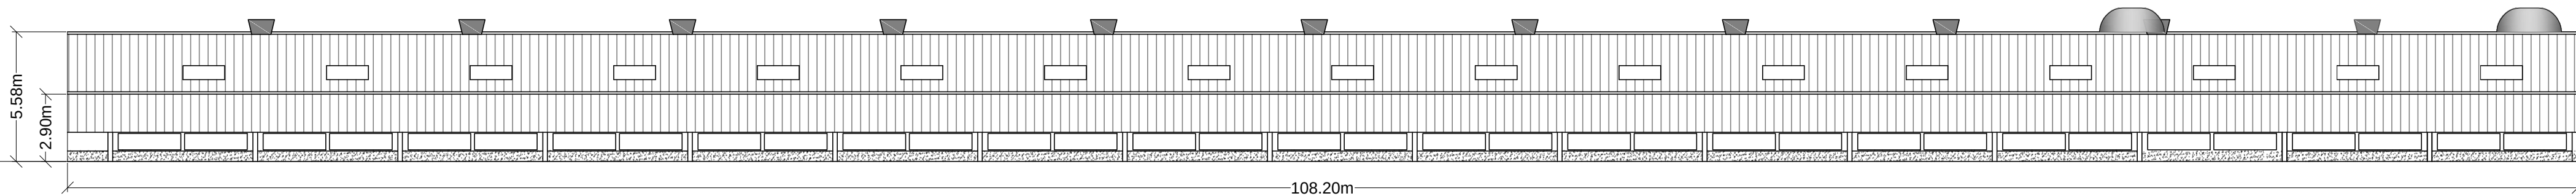


Elevation D

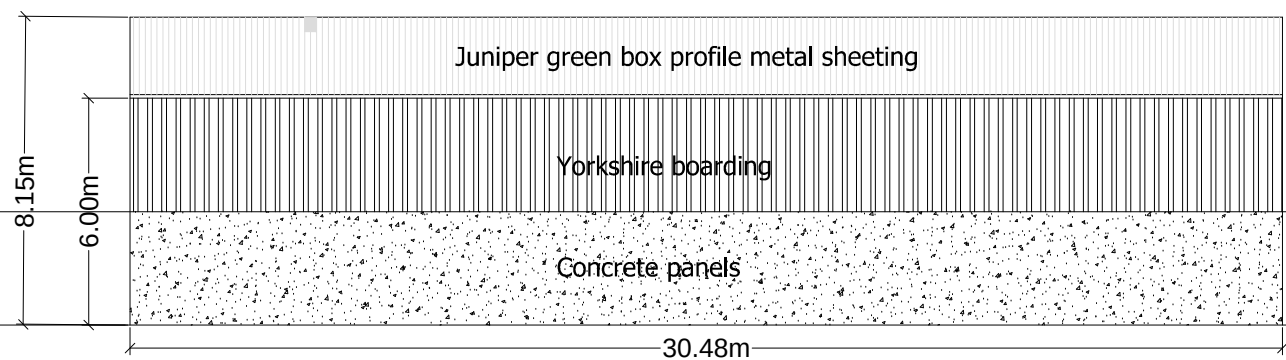


Elevation A

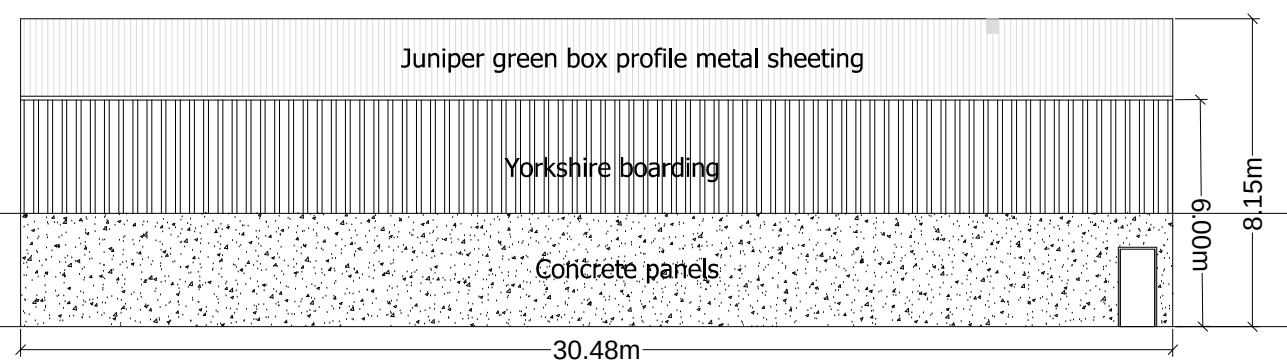


Elevation B

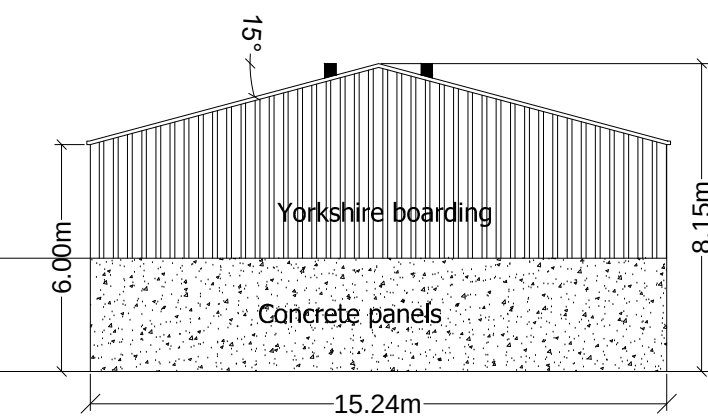


Elevation C

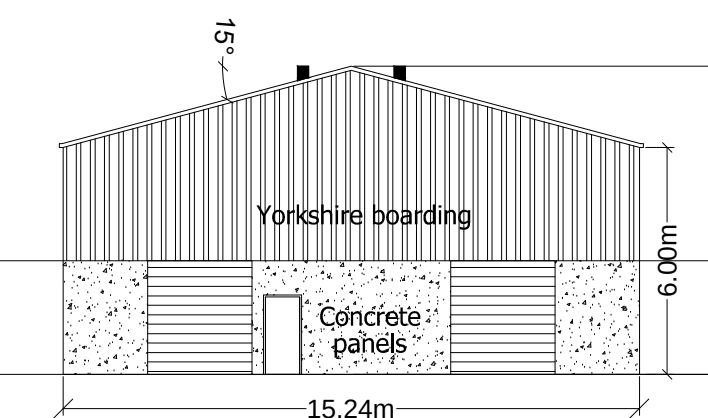

Elevation D

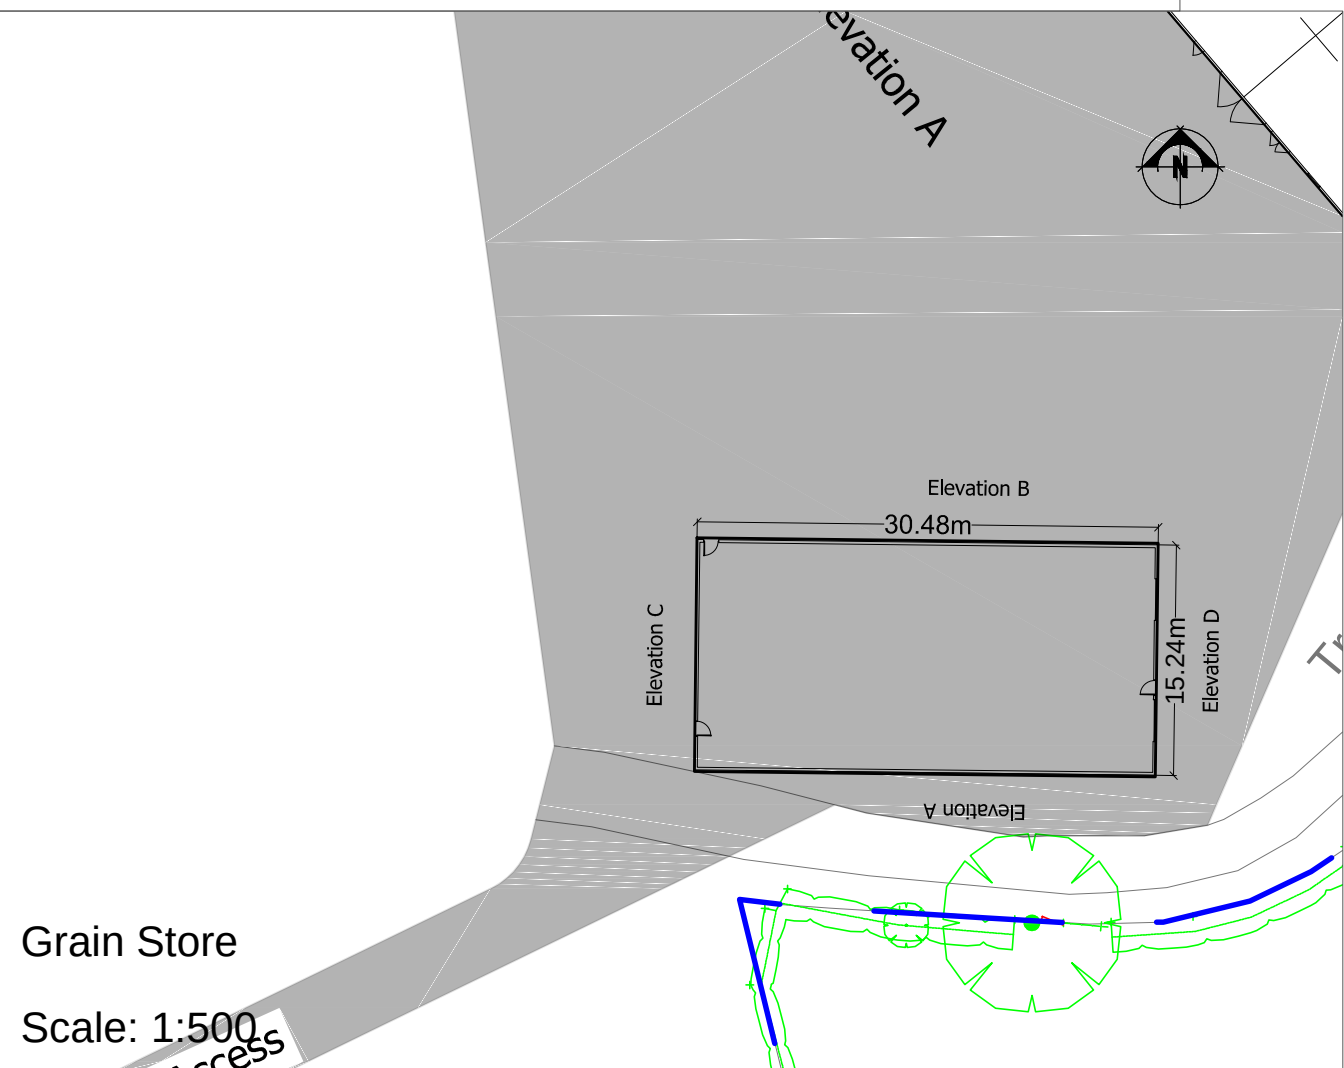

Grain Store
Scale: 1:500

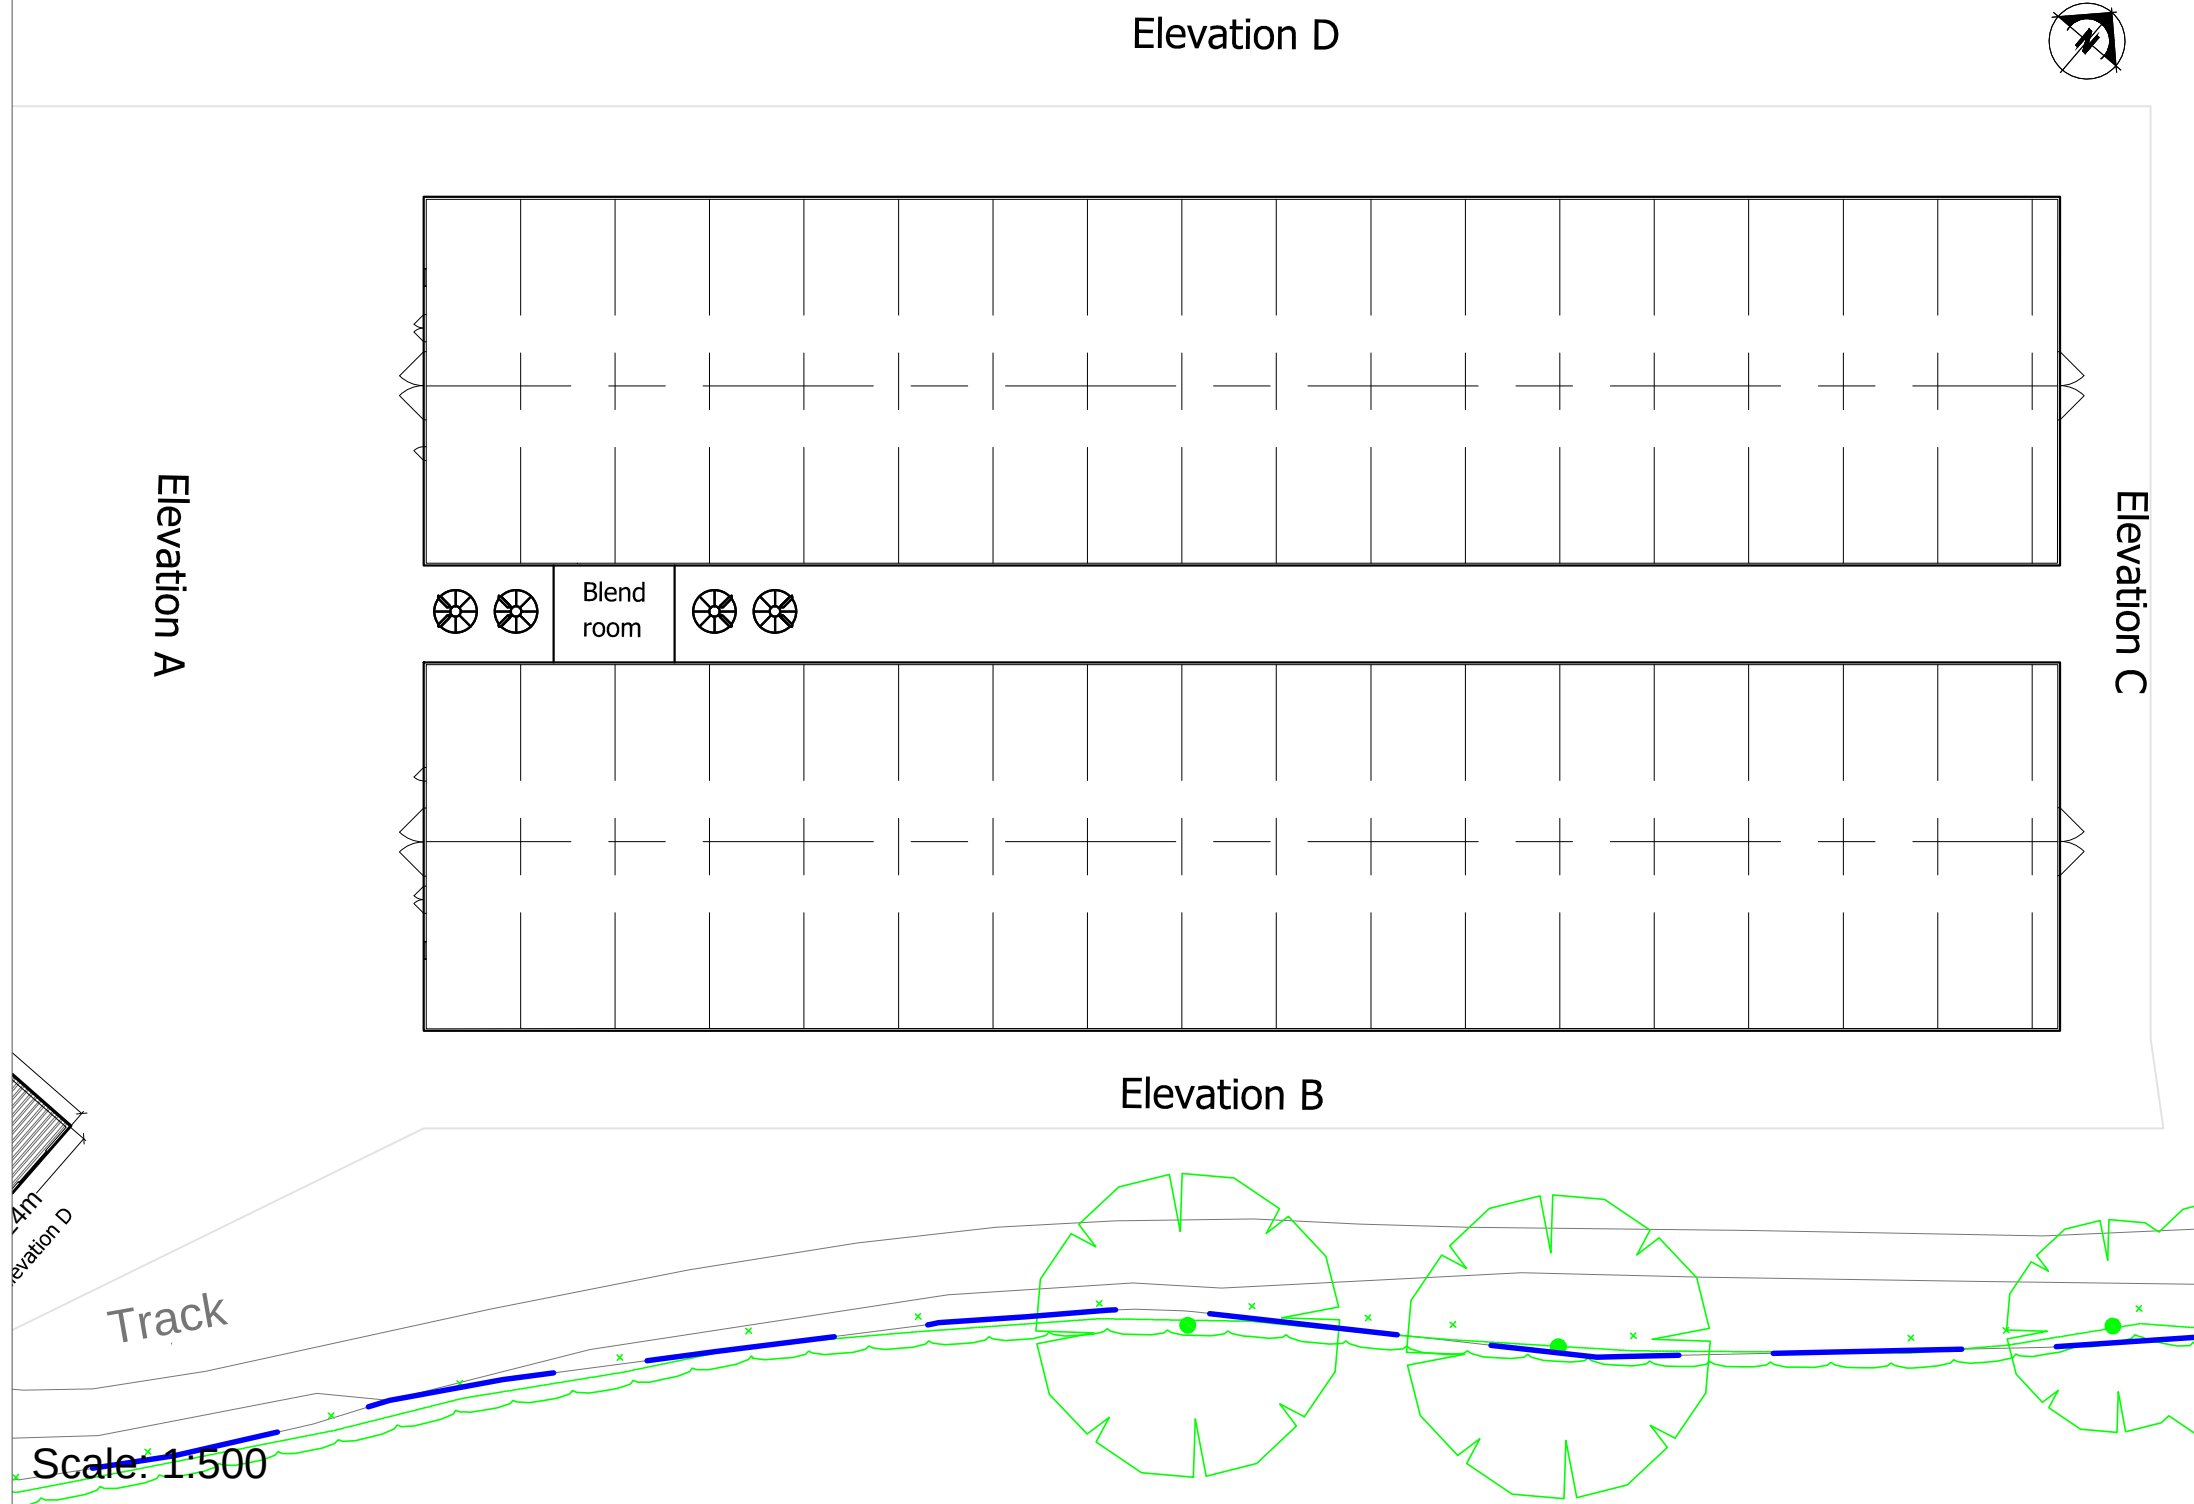

Elevation D

Rev	Description	Date	Dr by	App by
Original by				



Residential - Agricultural - Commercial		
Job	Intensive Poultry Units	
Title	Proposed Elevations	
Location	Mulsford Farm Mulsford Sarn Malpas SY14 7LP	
Client	Huxley Farms	
Scales	1:200 @ A1	
Drawing No.	RJC-MZ63-Huxley-04	
Drawn by	MZ	Date 21/09/2017
HOGSTOW HALL, MINSTERLEY SHREWSBURY, SHROPSHIRE, SY5 0HZ Tel: 01743 791336 Fax: 01743 792770 email: mail@rogerparry.net Web address: www.rogerparry.net		
Roger Parry & Partners LLP partnership no: 01511200 Registered Office Hoxstow Hall, Minsterley, Shrewsbury, SY5 0HZ Registered in England and Wales		