




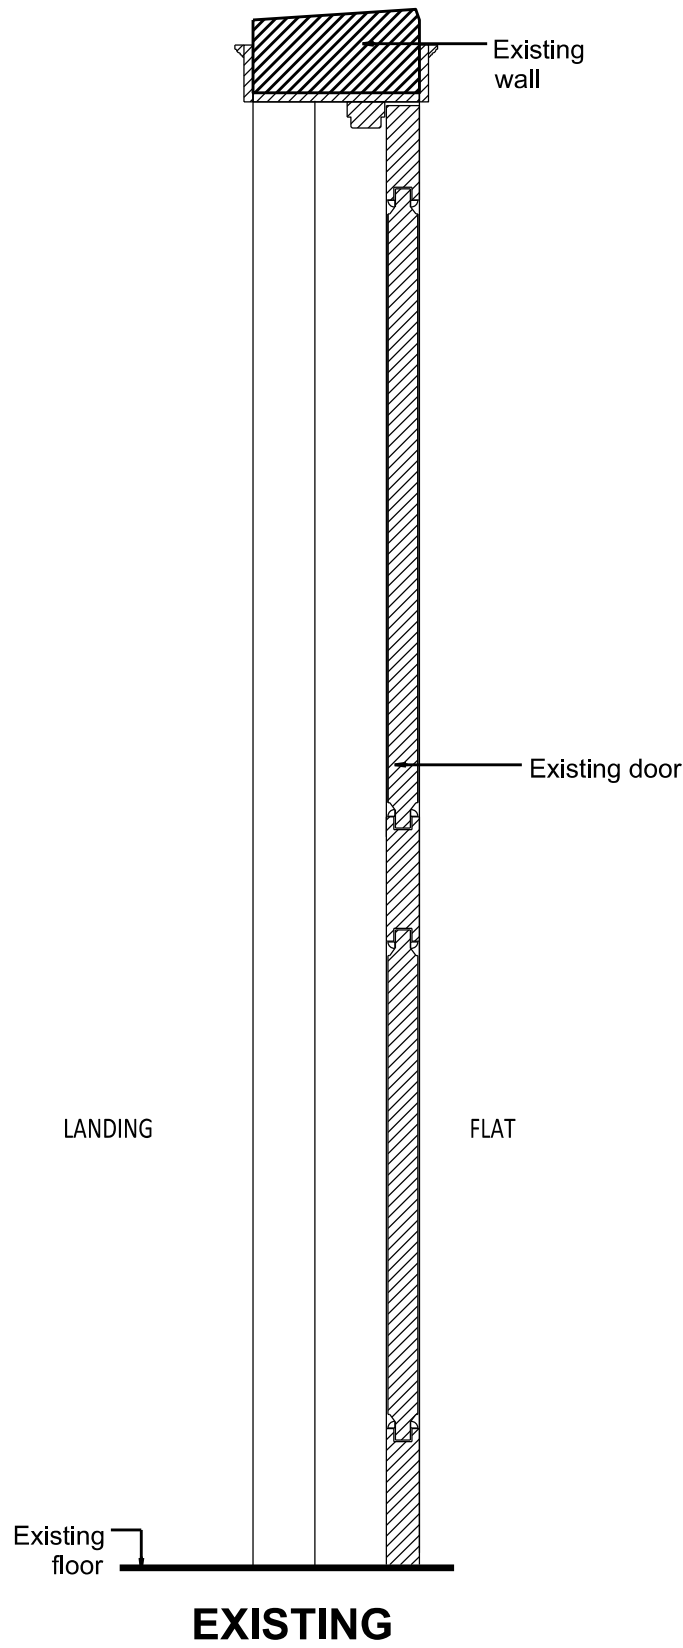

Door Section to principle landing
1 : 10

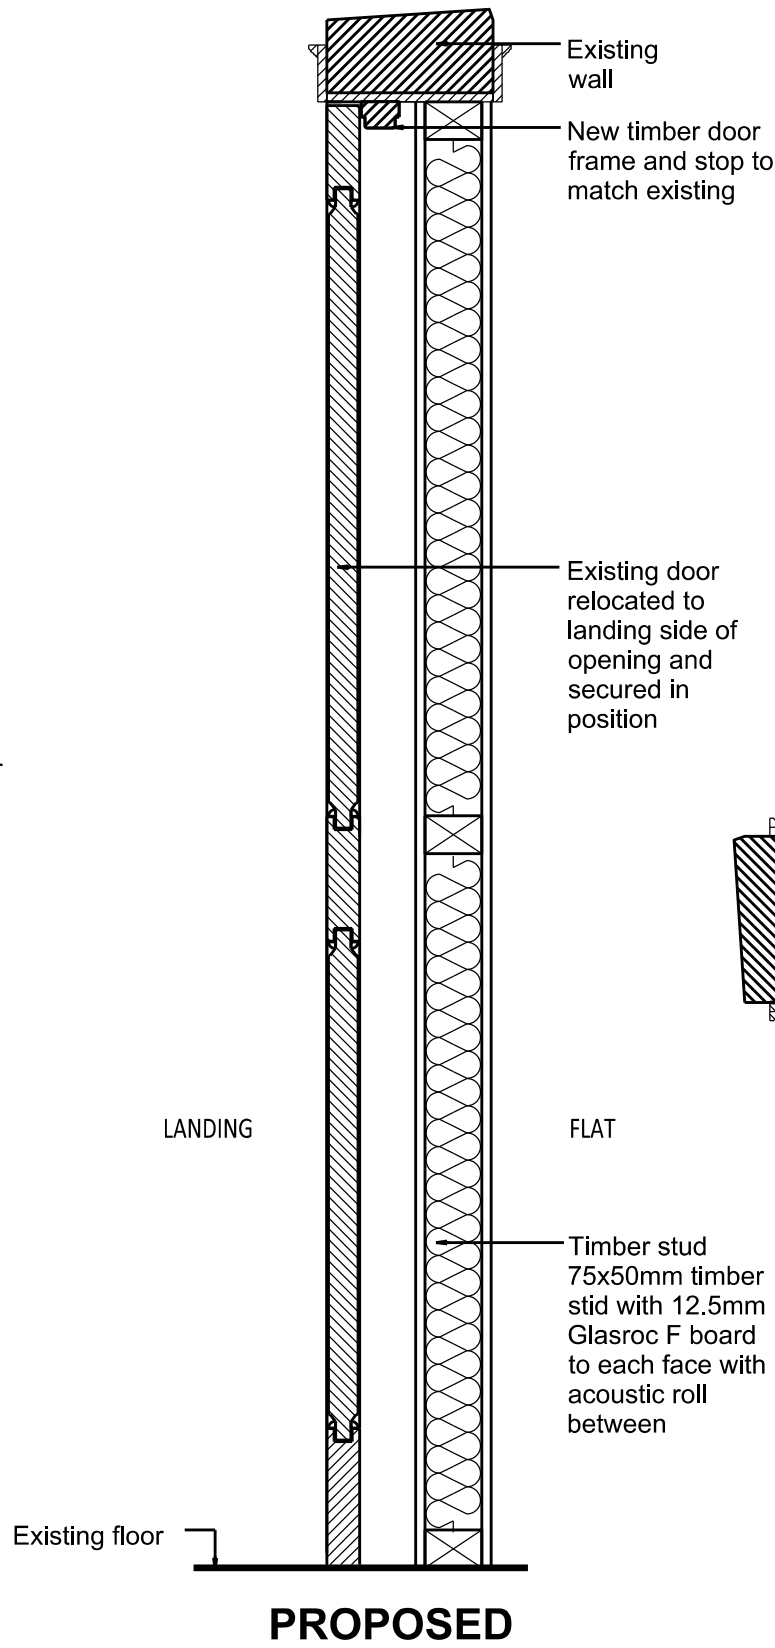

PROPOSED
Door Plan to principle landing
1 : 10

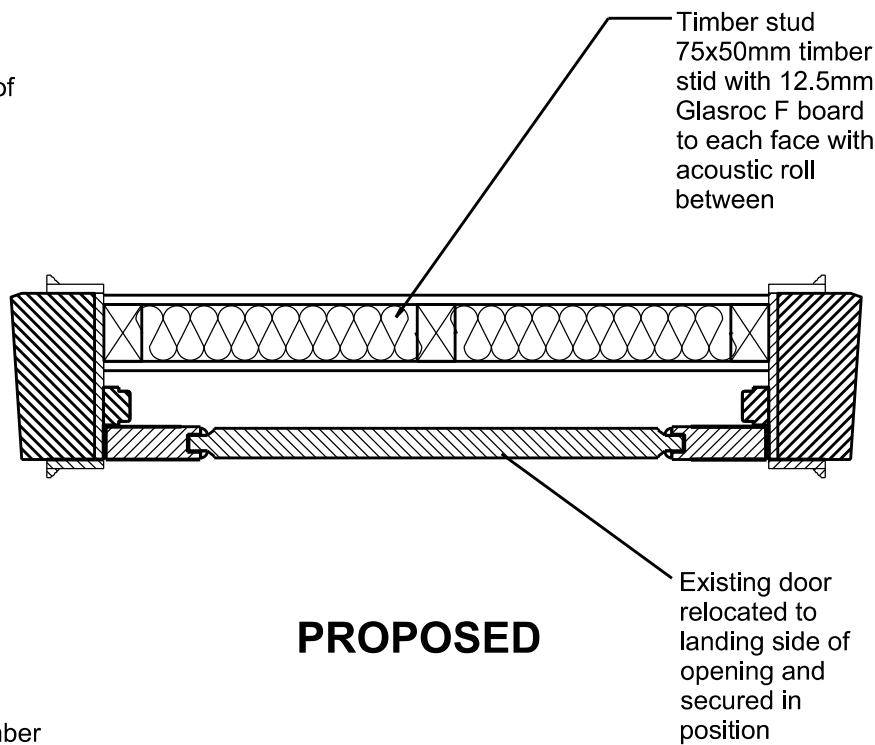

- General Notes
1. Contractor to verify all dimensions and check level datums on site
 2. All of the designs are the sole property of TACP Architects Ltd and may not be used without their written agreement
 3. All prints, specifications and their copyright are the property of TACP Architects Ltd
 4. Do not scale off drawings
 5. All dimensions shall be checked on site before commencement of shop drawings, manufacture and all discrepancies must be reported to TACP Architects Ltd

Risk Assessments

Revisions

Rev	Date	Description	By	Check

Consultants

Client

Walker Smith Way

Project Title

23 Chester Street Wrexham

Drawing Title

Proposed Door sealing works

Scale	Date	Drawn By	Checked By	Office
1:10@A3	Jun 17	JFB	GM	Wrexham
Job Number	Drawing Number	Revision		
16000	DE-03			

TACP Architects Ltd
Pembroke House, Ellice Way
Wrexham Technology Park
LL13 7YT
T. 01978 291161
F. 01978 351735
E. admin@tacparchitects.co.uk

www.tacparchitects.co.uk

Architecture • Interior Design • Healthcare Planning • Conservation • Masterplanning • Sustainable Design

