



Proposed Right Elevation 5

Clients: Mr and Mrs M Wilton

Brithdir, Llwynmawr, Llangollen, LL20 7BE

Existing and Proposed Right Elevations


Scale: 1:100 Note: Drawings not to be scaled from.
These drawings are issued for planning purposes only

GBS Design Services Tel: 07918 638 510 / 01352 719 673
Copyright GBS Design Services 2017

5 March 2017 Geoff Brown MCIAT

Construction Notes for Extensions:

1. Walls to be finished in western red cedar weatherboards with natural stone dwarf walls
2. Roofs to be finished with natural grey slates
3. Windows and doors to be in dark brown upvc.

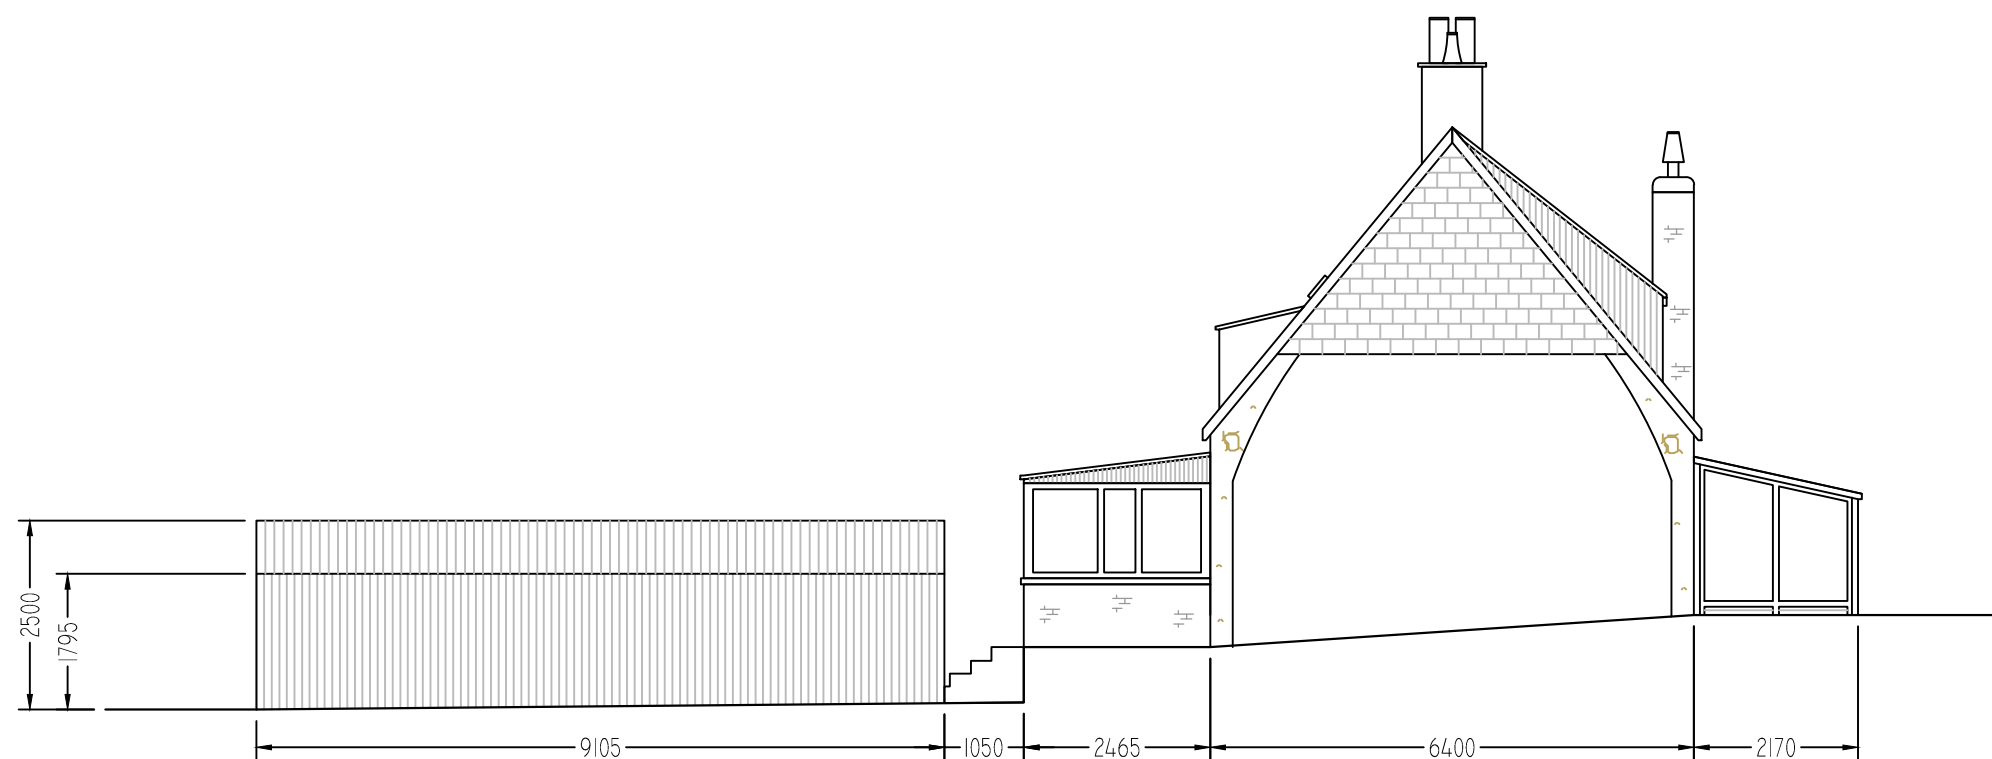

Existing Right Elevation