



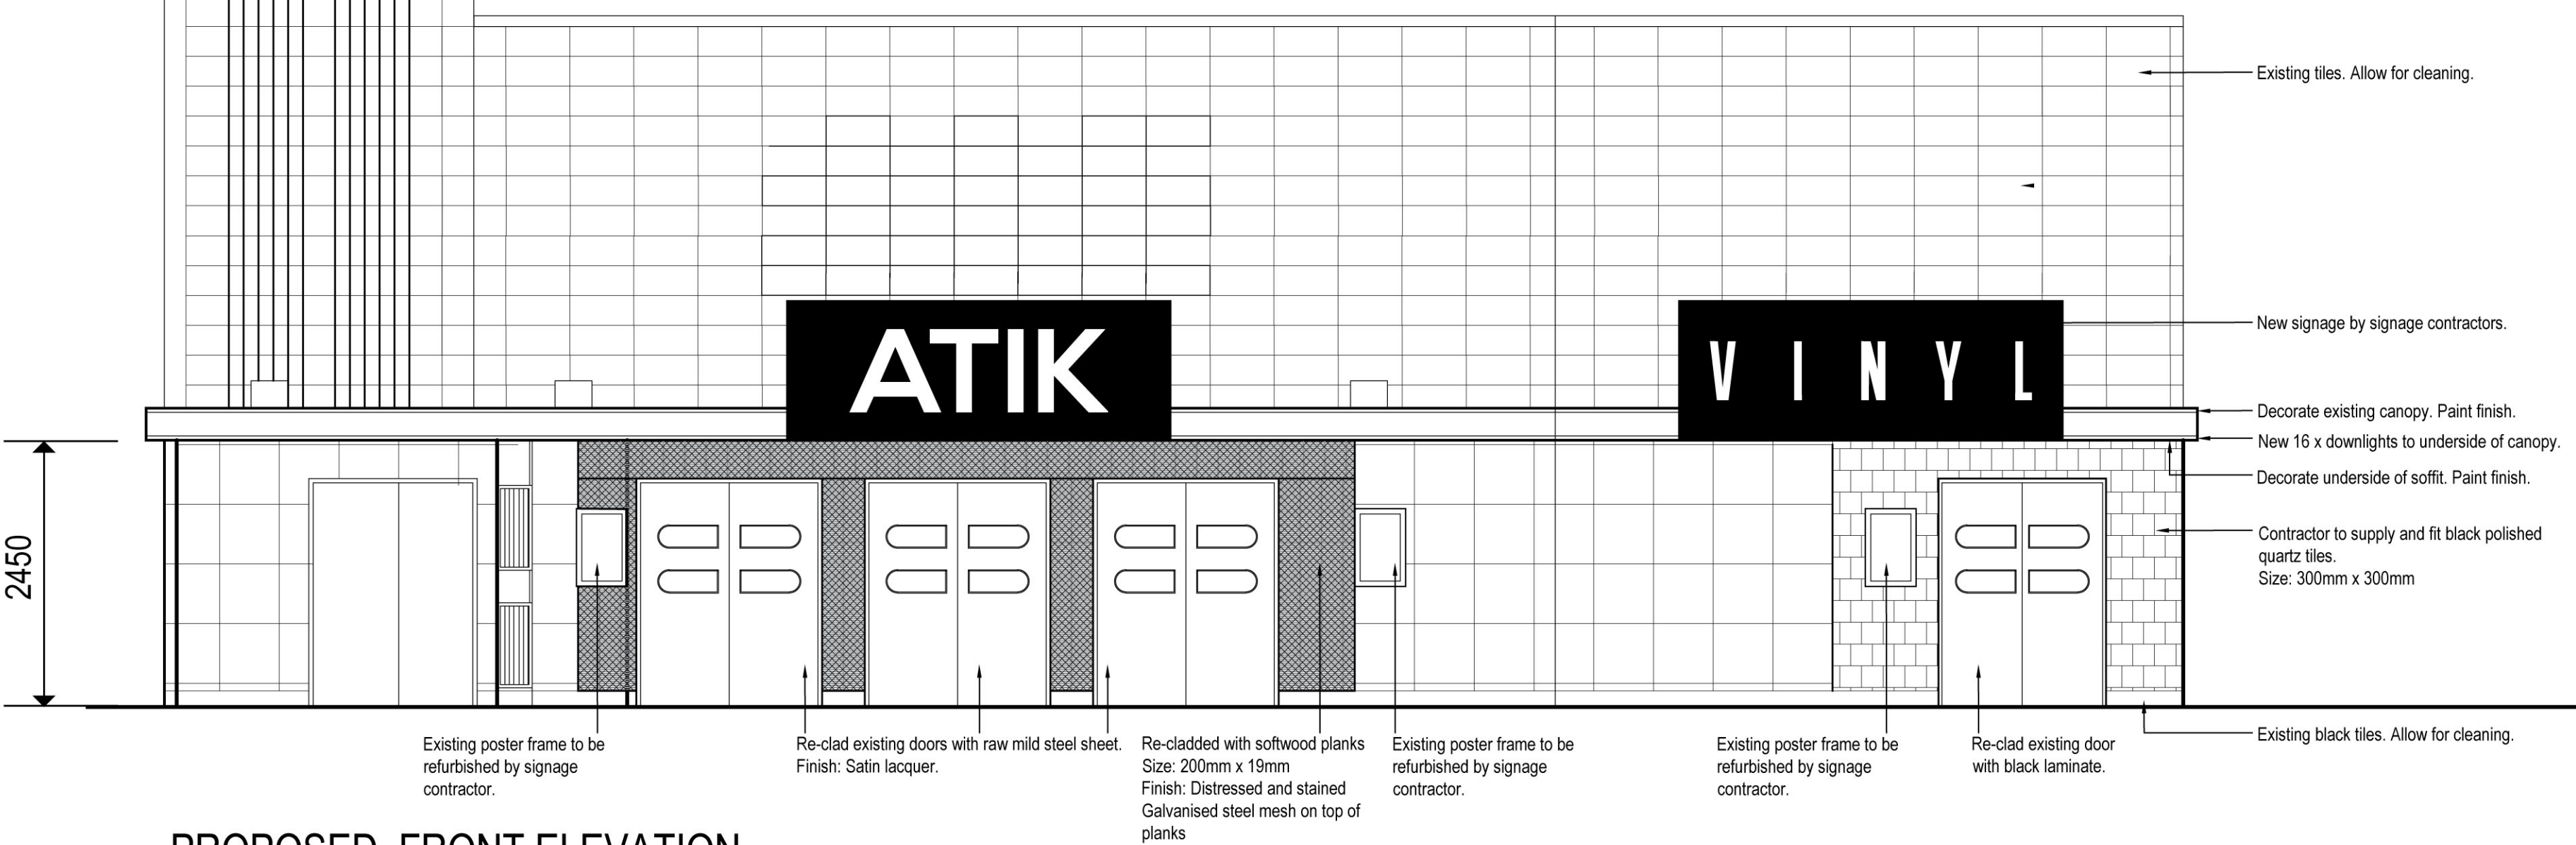

Project

DELTIC GROUP: ATIK WREXHAM

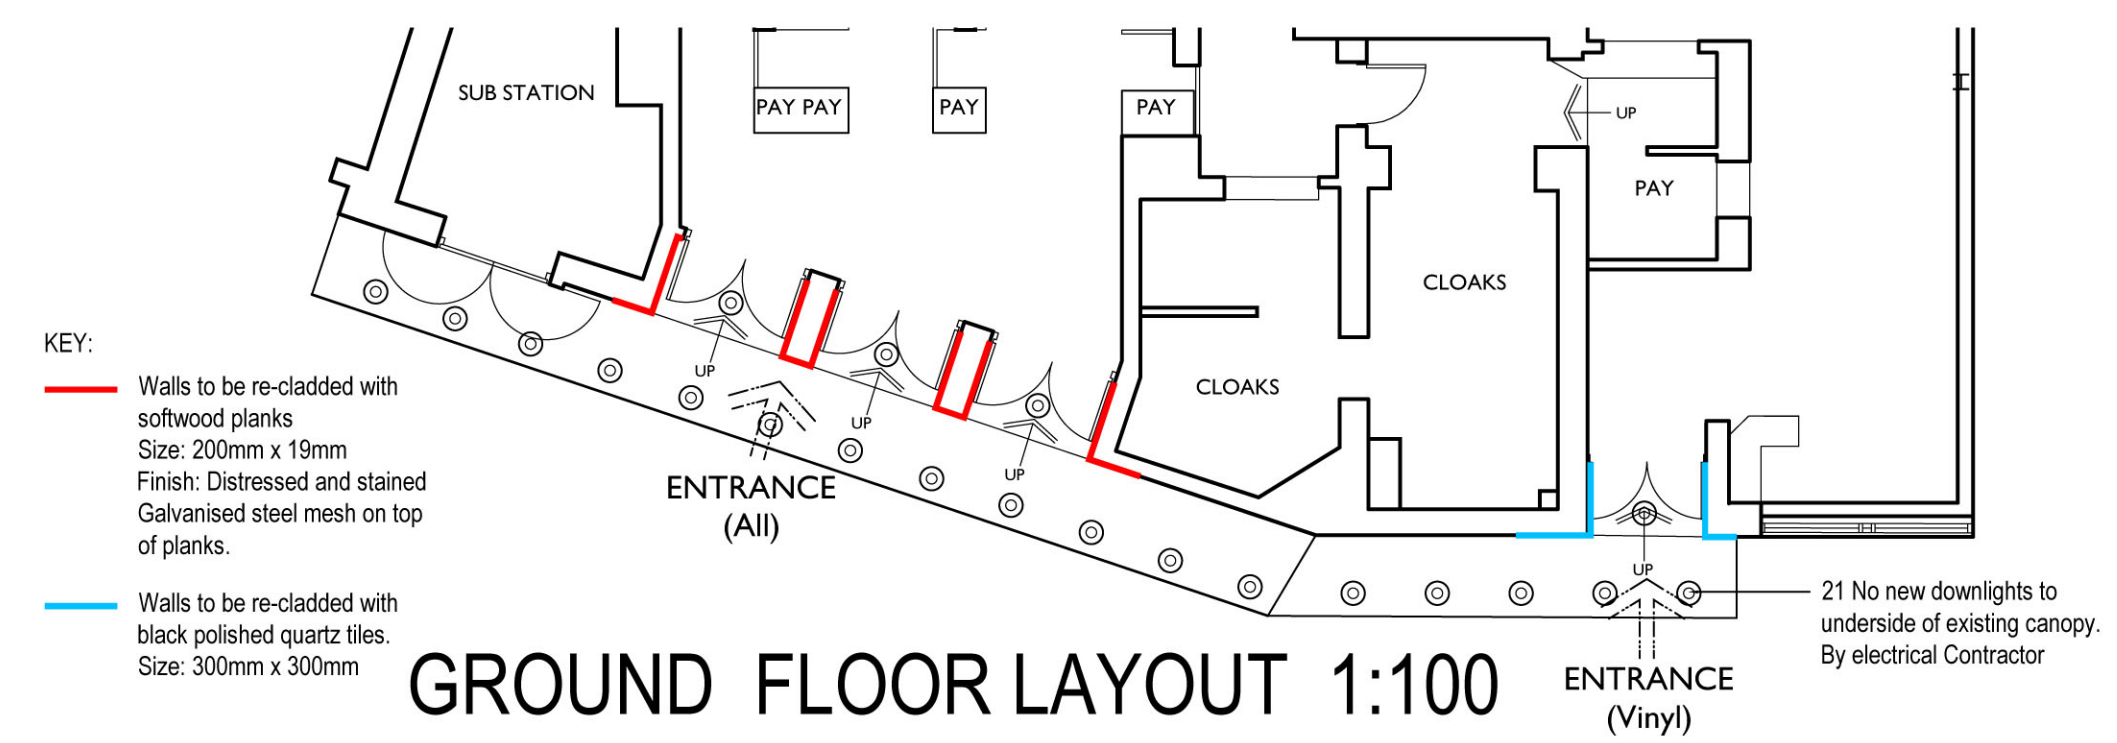

Unit S4, Wharf Way, Glen Parva,
Leicester, LE2 9TF
TEL: 0116 4027022

Drawing

Date **13/06/17**



Drawn By **DE**

Scale

Drawing Status

Drawing No. **8023-1**

Rev No.

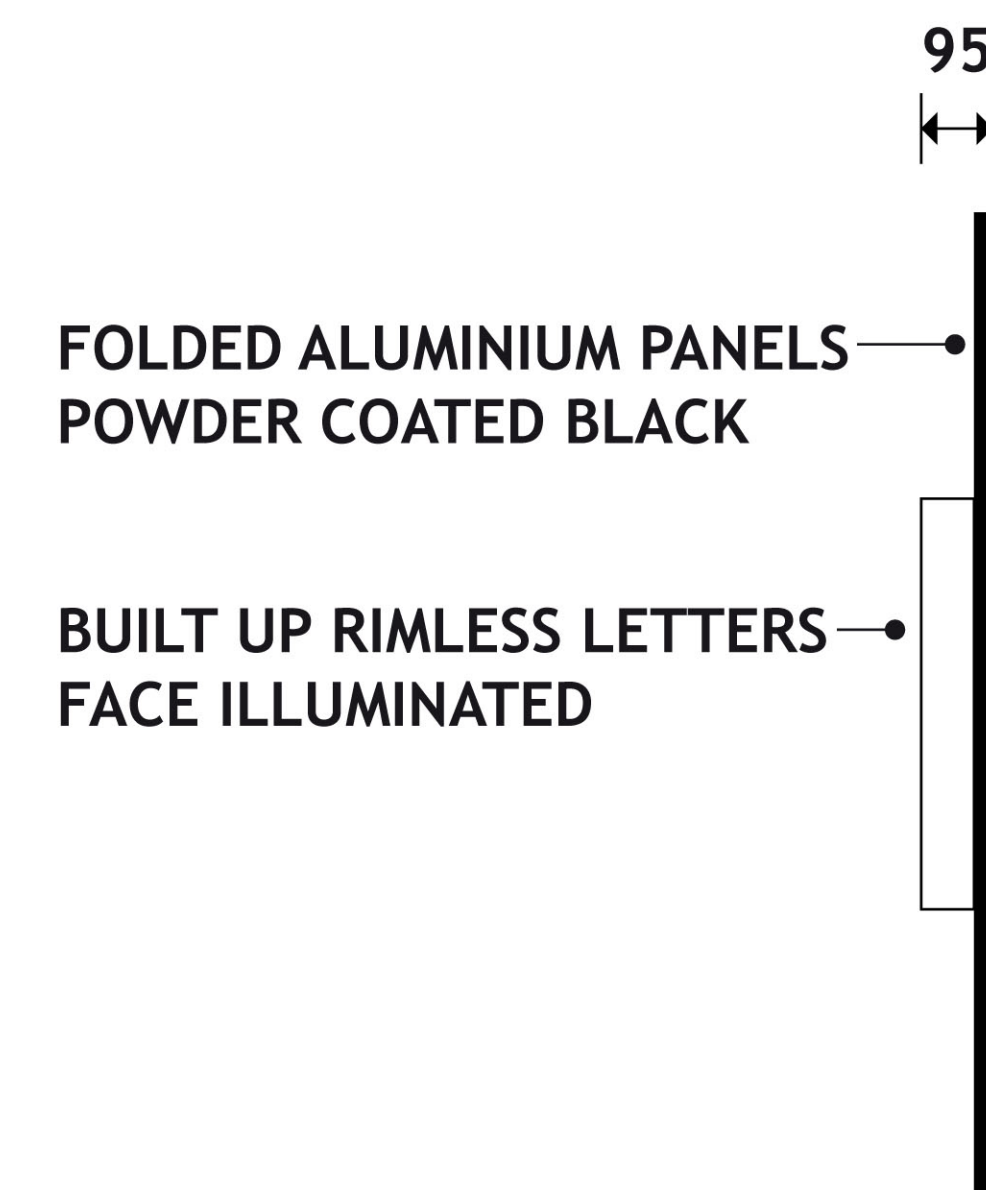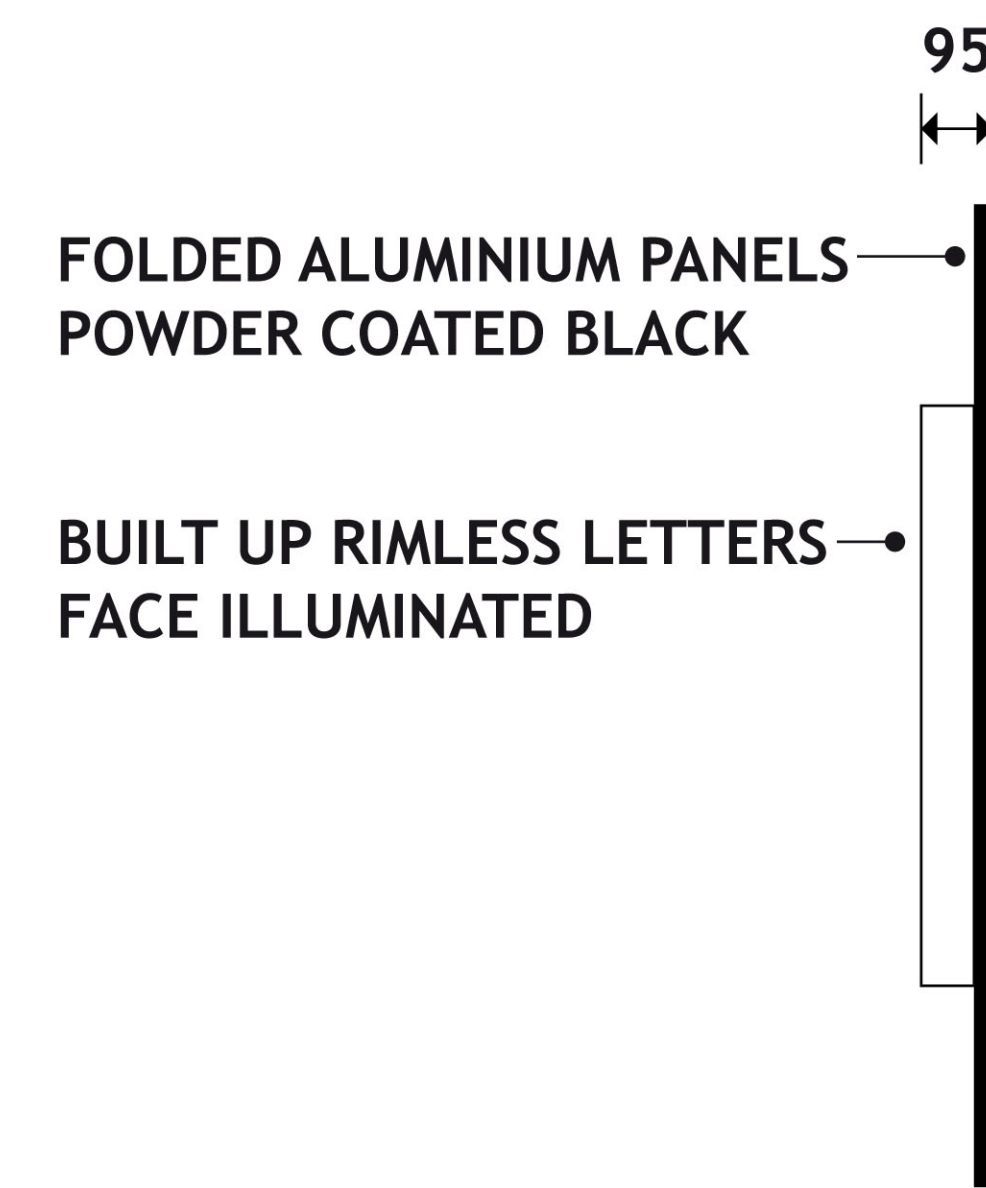

Project	
DELTIC GROUP: ATIK WREXHAM	
Unit S4, Wharf Way, Glen Parva, Leicester, LE2 9TF TEL: 0116 4027022	

Drawing

Date 13/06/17	Drawn By DE	Scale
----------------------	--------------------	-------

Drawing Status	Drawing No. 8023-2	Rev No.
----------------	---------------------------	---------