


Road 1 Longitudinal Section

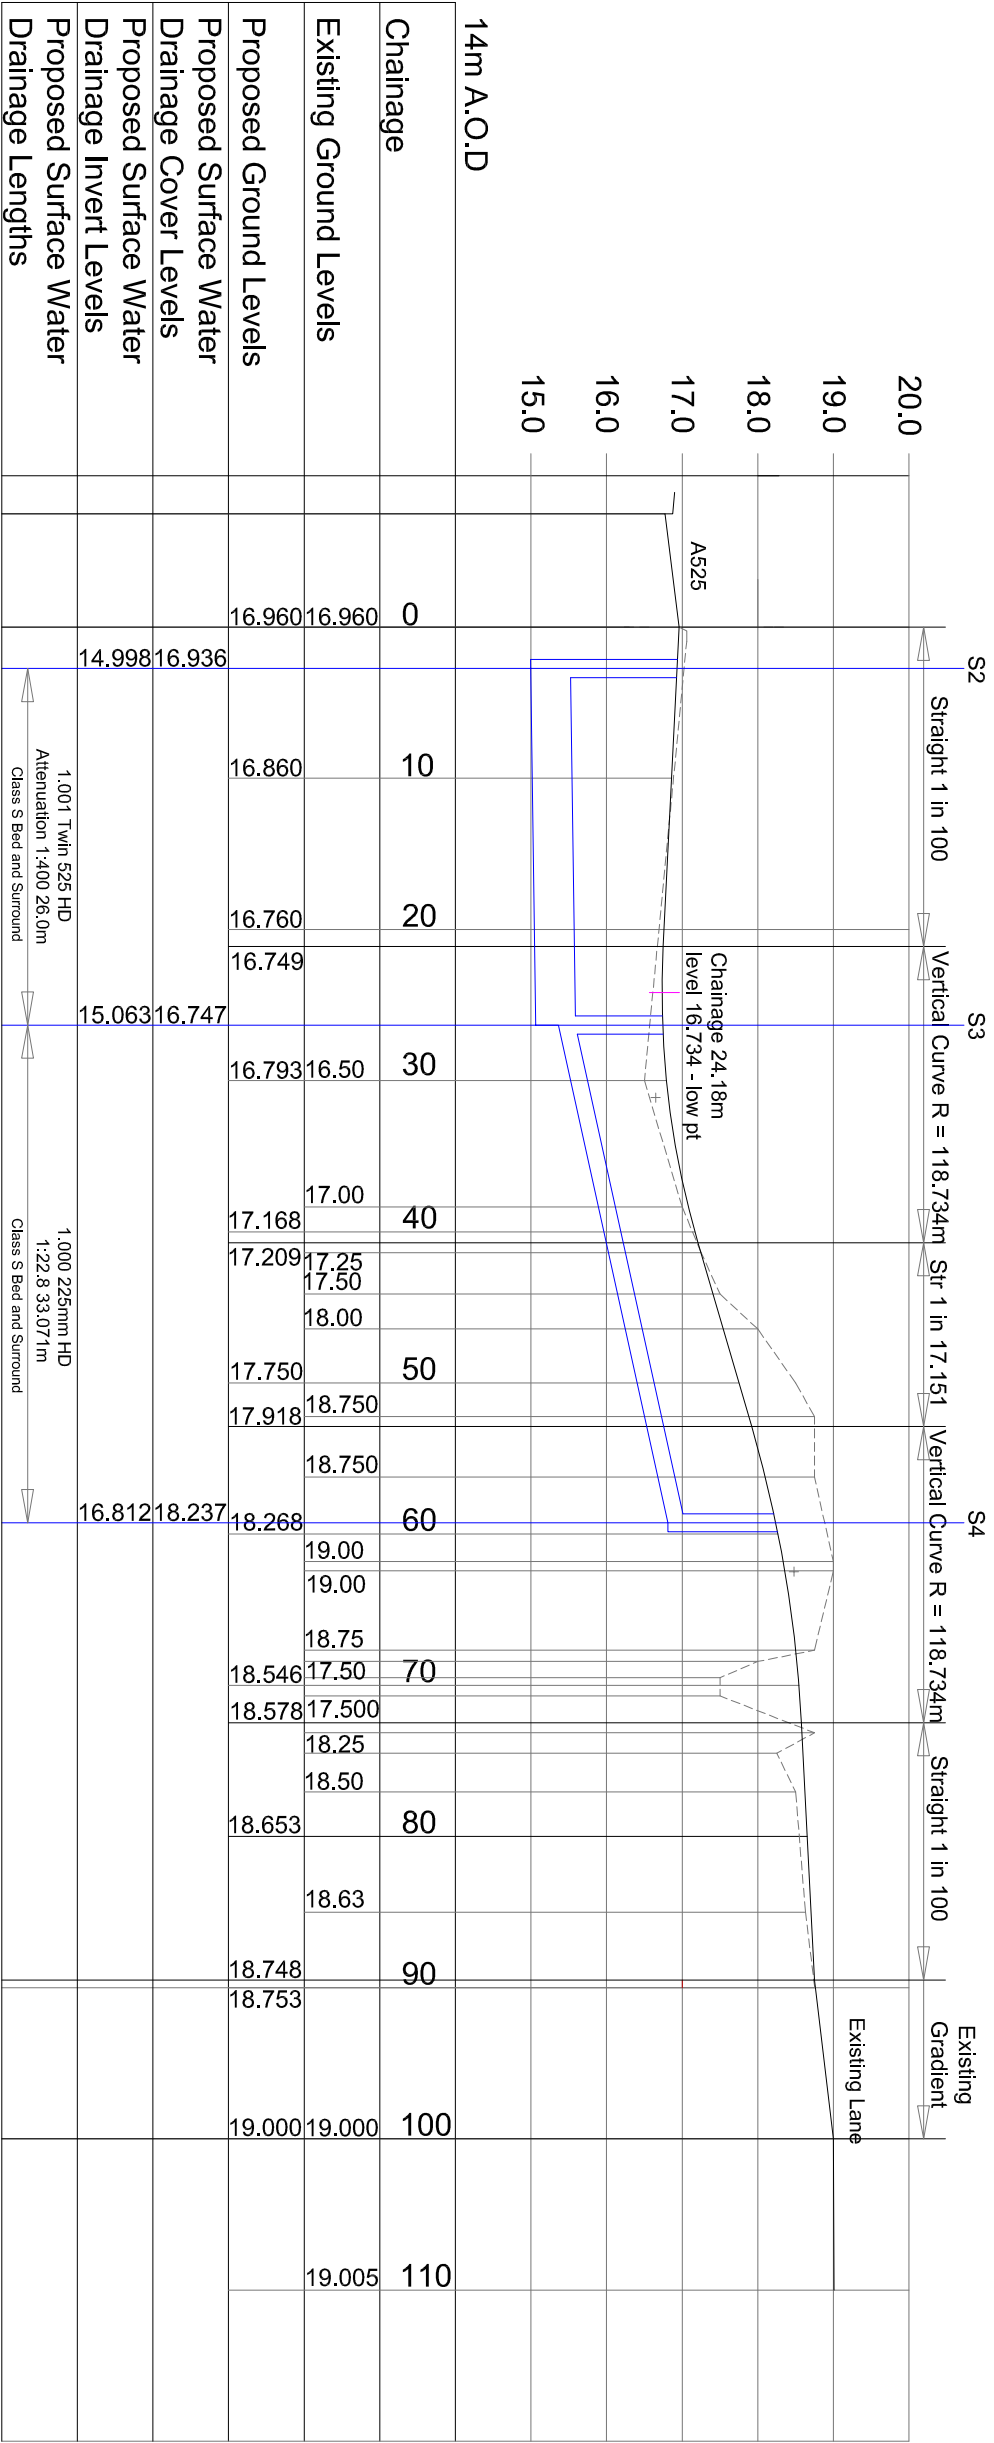

Scale: 1:100 V
1:500 H

Rev B: Drainage added
Rev A: Updated in accordance with new layout

AG AG
23.06.17 05.05.16

Woodsyde Developments Limited

Project:
Proposed Residential Development at Plas Fron,
Cross Lanes, Wrexham
Client:
A, O & H Owen
Drawing Title:
Longitudinal Section
Scale:
As shown @ A3
Drawing No:
PF-LS-503: Rev B

Date:
November 2015

The Poppies, Lower Road, Harmer Hill, Shropshire, SY4 3QX.
Tel: 01939 290483 Mob: 07527 352084
email: andrew@awgough.co.uk

- Notes:
1. The Contractor should check all heights, sizes and dimensions on site before works commence and any errors should be reported to Woodsyde Developments Limited.
 2. Figured dimensions shall take preference to scaling, with any errors reported to Woodsyde Developments Ltd.