



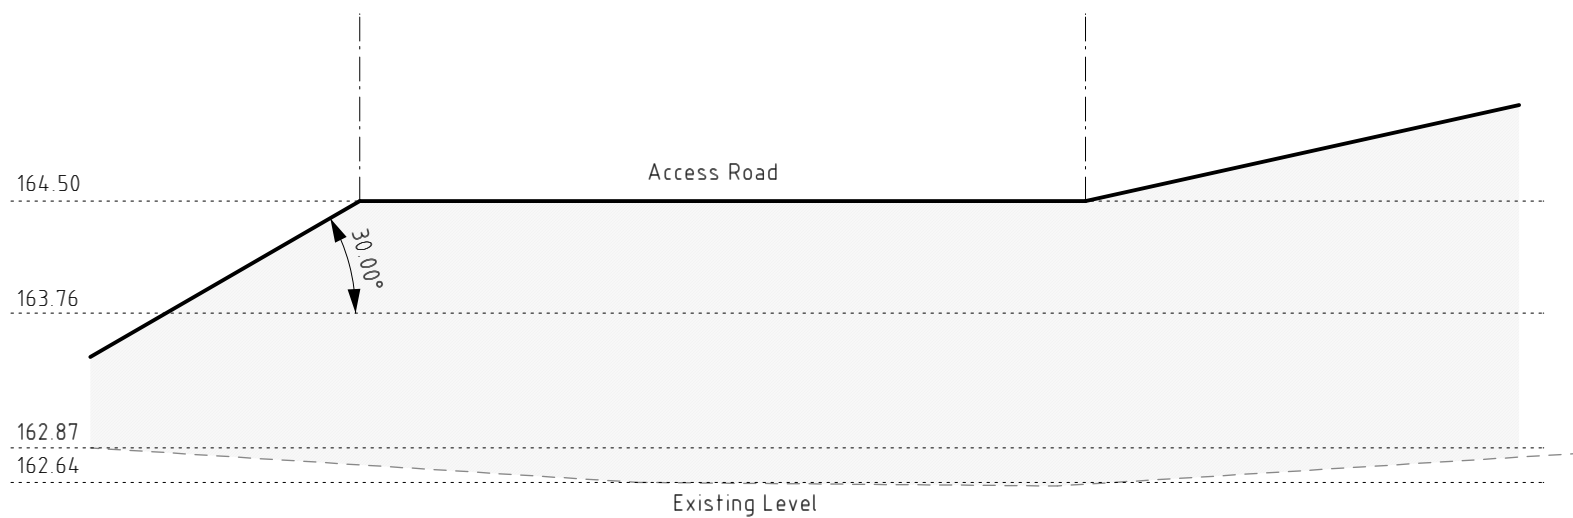

Section X-X

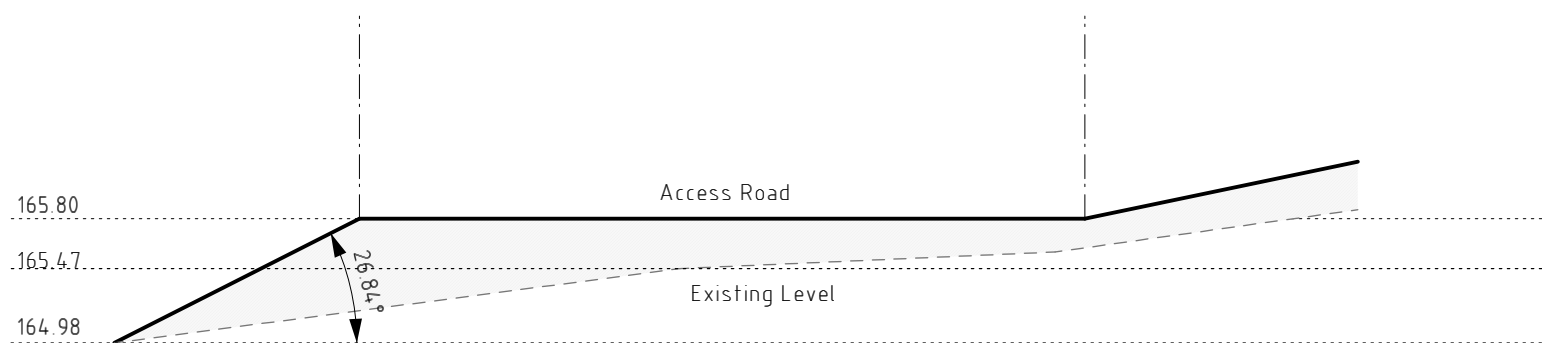

Section Y-Y



Section Z-Z

B	10/17	Access road Level Amends	D.J.E.
A	09/17	Access road width amends	D.J.E.
Rev	Date	Detail	Initial

Project:
Proposed residential
development at
57 Bryn Glas
Rhos, Wrexham

Title: Sections
Scale: (A3)
1 : 100

Drawn By: D.J.Edwards
Date: Sept 2017

Drawing No: C063/016
Sheet: 1 of 1

blueprint
architectural services



Office 3K4,
Redwither Business Tower,
Wrexham. LL13 9XT
Tel: 01978 356500
www.blueprintarchitectural.com

© copyright all rights reserved