


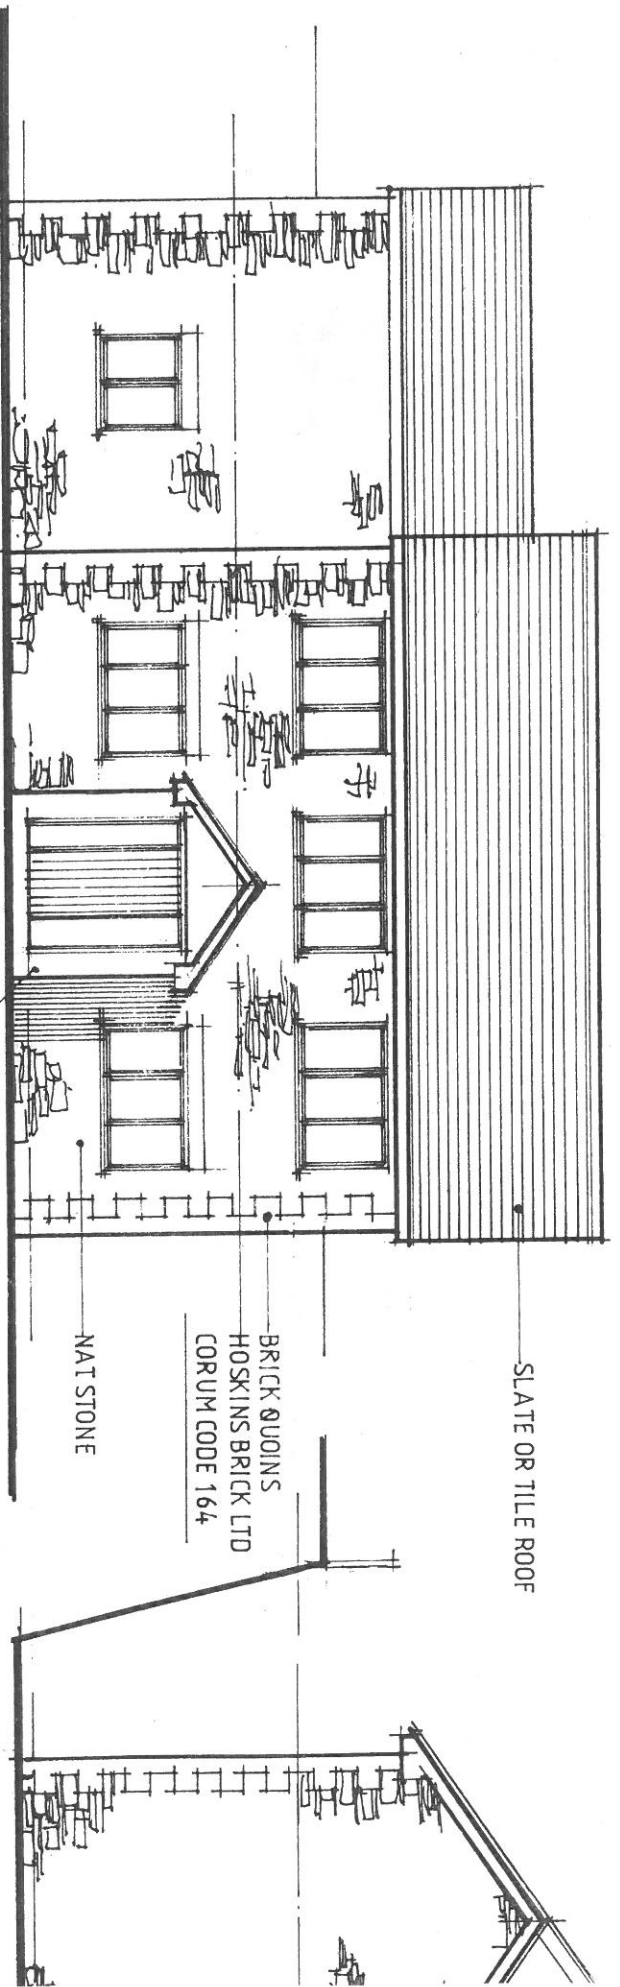

front elevation facing south

gable elev

