


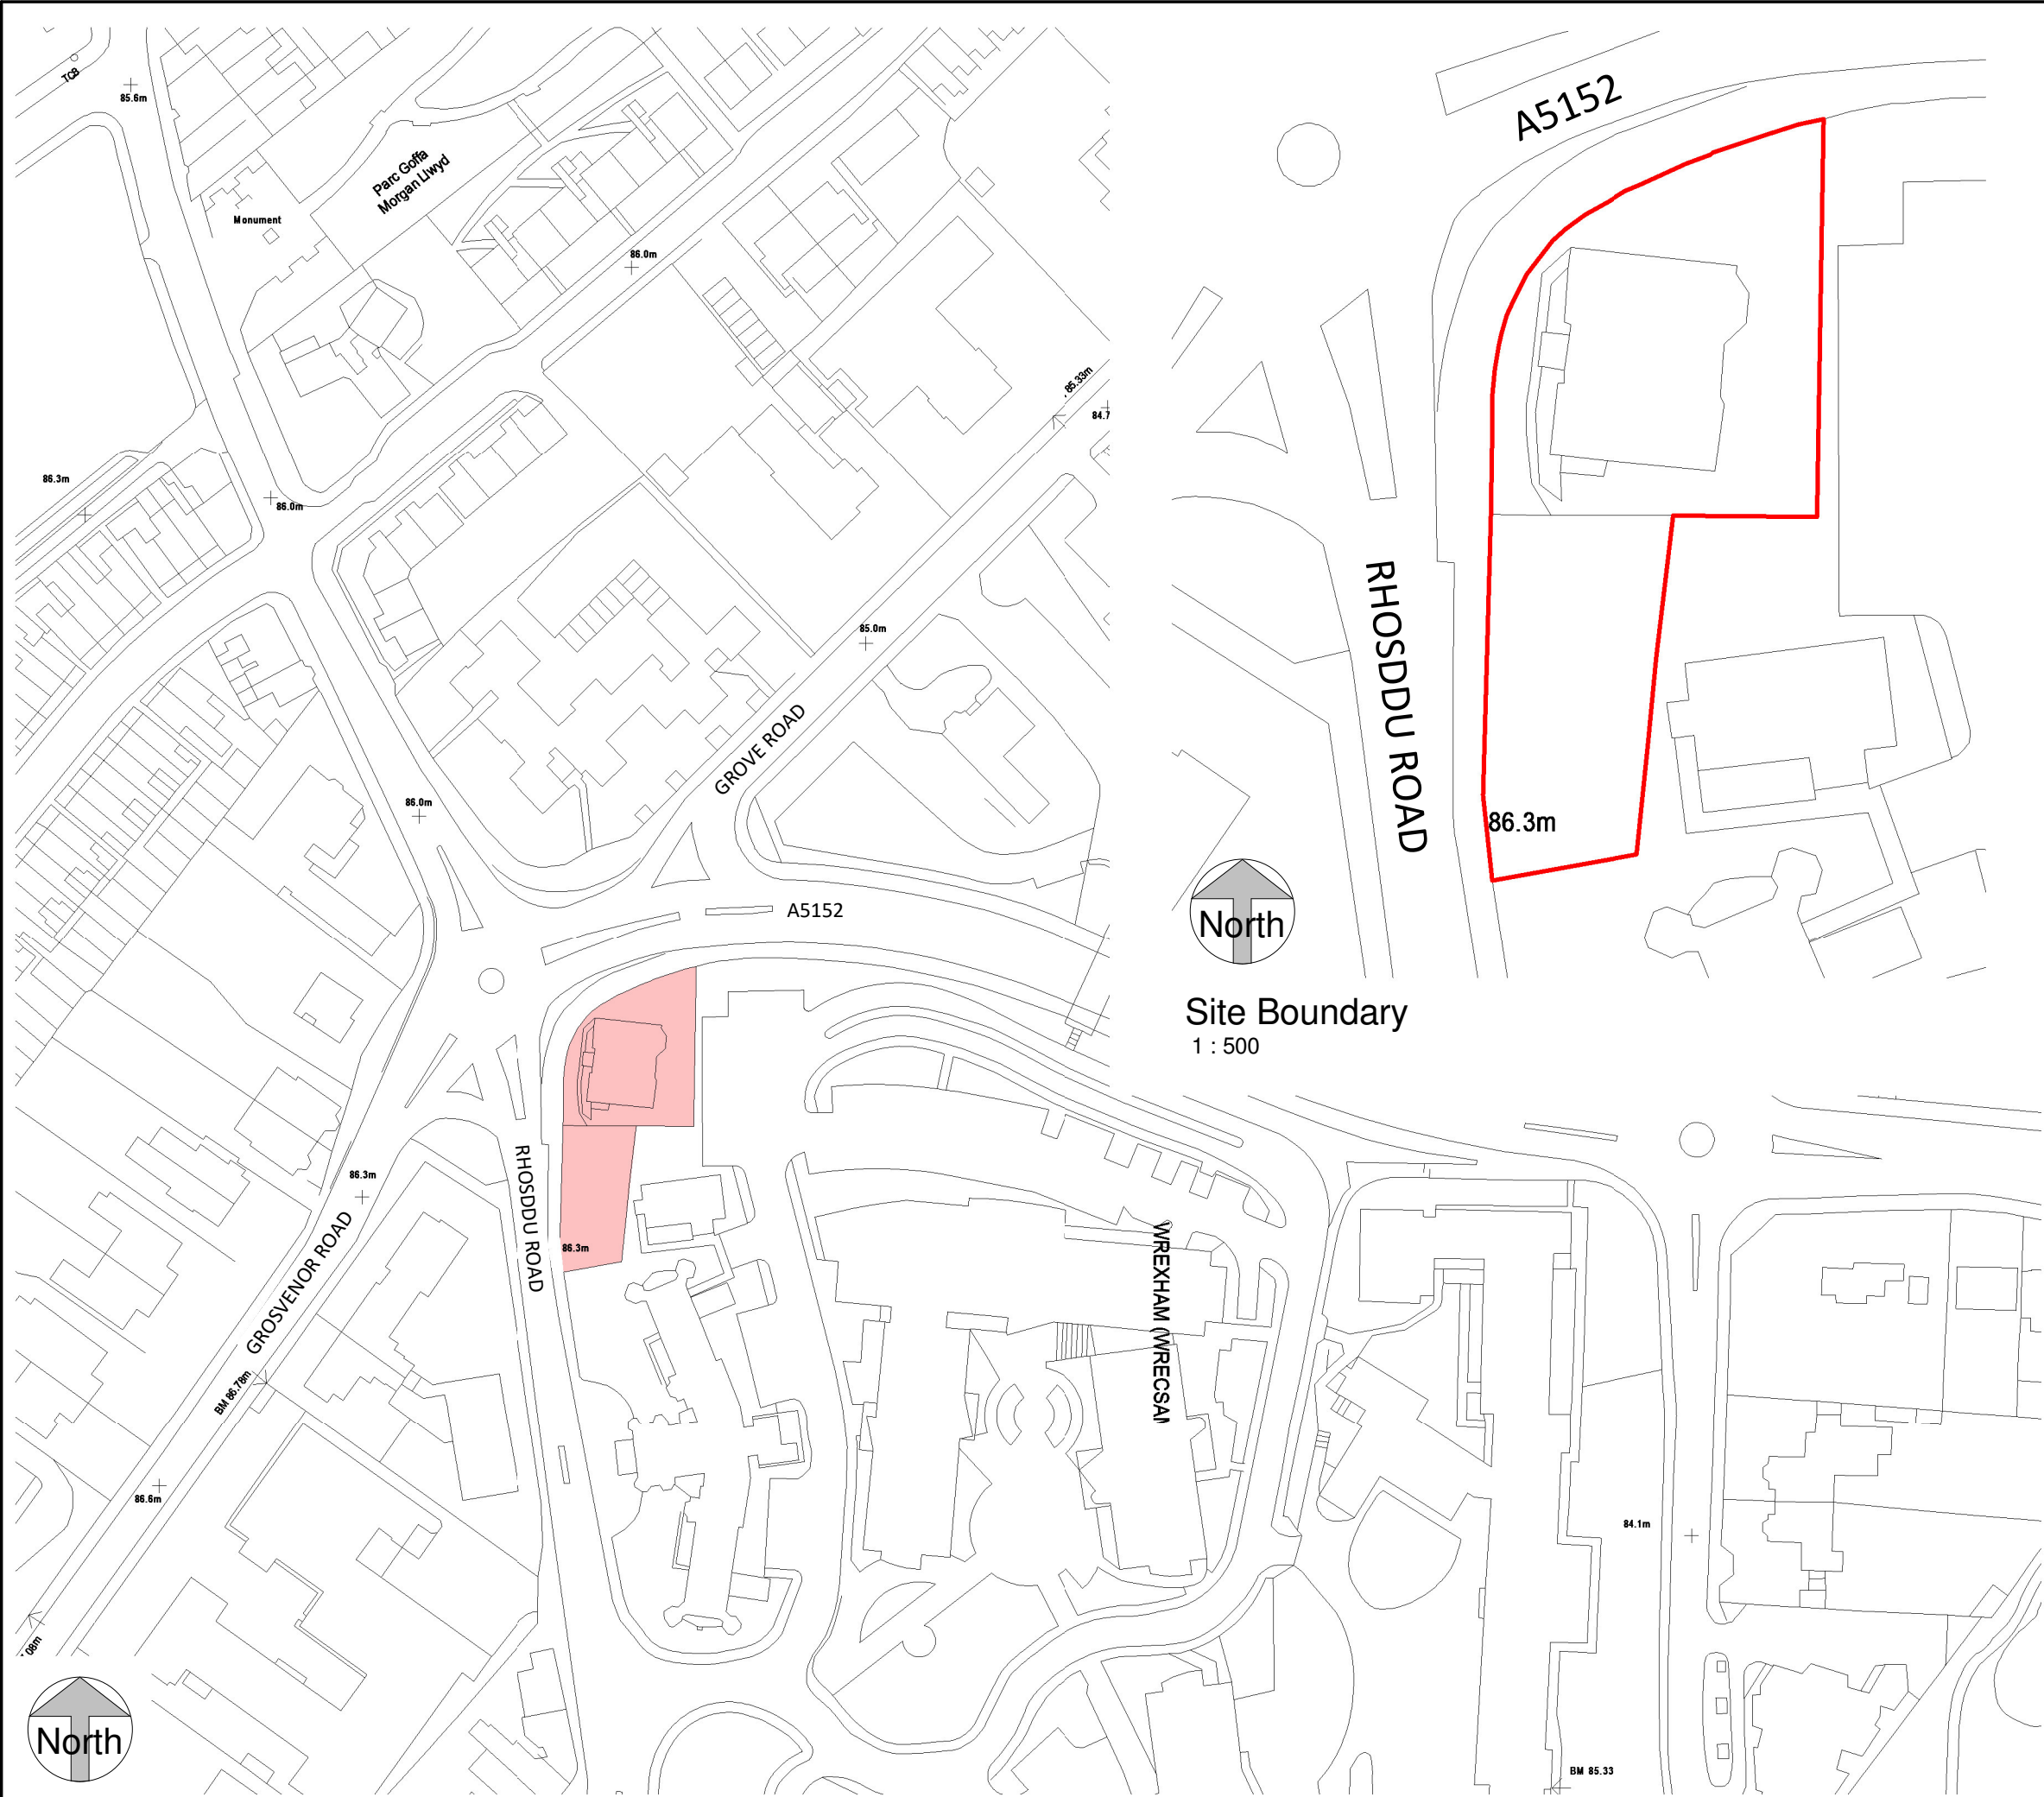

North

Location Plan

1 : 1250

- General Notes
1. Contractor to verify all dimensions and check level datums on site
 2. All of the designs are the sole property of TACP Architects Ltd and may not be used without their written agreement
 3. All prints, specifications and their copyright are the property of TACP Architects Ltd
 4. Do not scale off drawings
 5. All dimensions shall be checked on site before commencement of shop drawings, manufacture and all discrepancies must be reported to TACP Architects Ltd

Risk Assessments

Revisions				
Rev	Date	Description	By	Check

Consultants

Client

Betsi Cadwaladr University Health Board

Project Title

The Elms

Drawing Title

Location Plan

Scale	Date	Drawn By	Checked By	Office
As indicated@A3	25/11/16	TS	DM	Wrexham
Drawing Number		Revision		
16001		LOC-01		

TACP Architects Ltd

Pembroke House

Ellice Way, Wrexham Technology Park,

Wrexham, LL13 7YT

01978 291161

admin@tacparchitects.co.uk

www.tacparchitects.co.uk

Architecture • Interior Design • Healthcare Planning • Conservation • Masterplanning • Sustainable Design

