


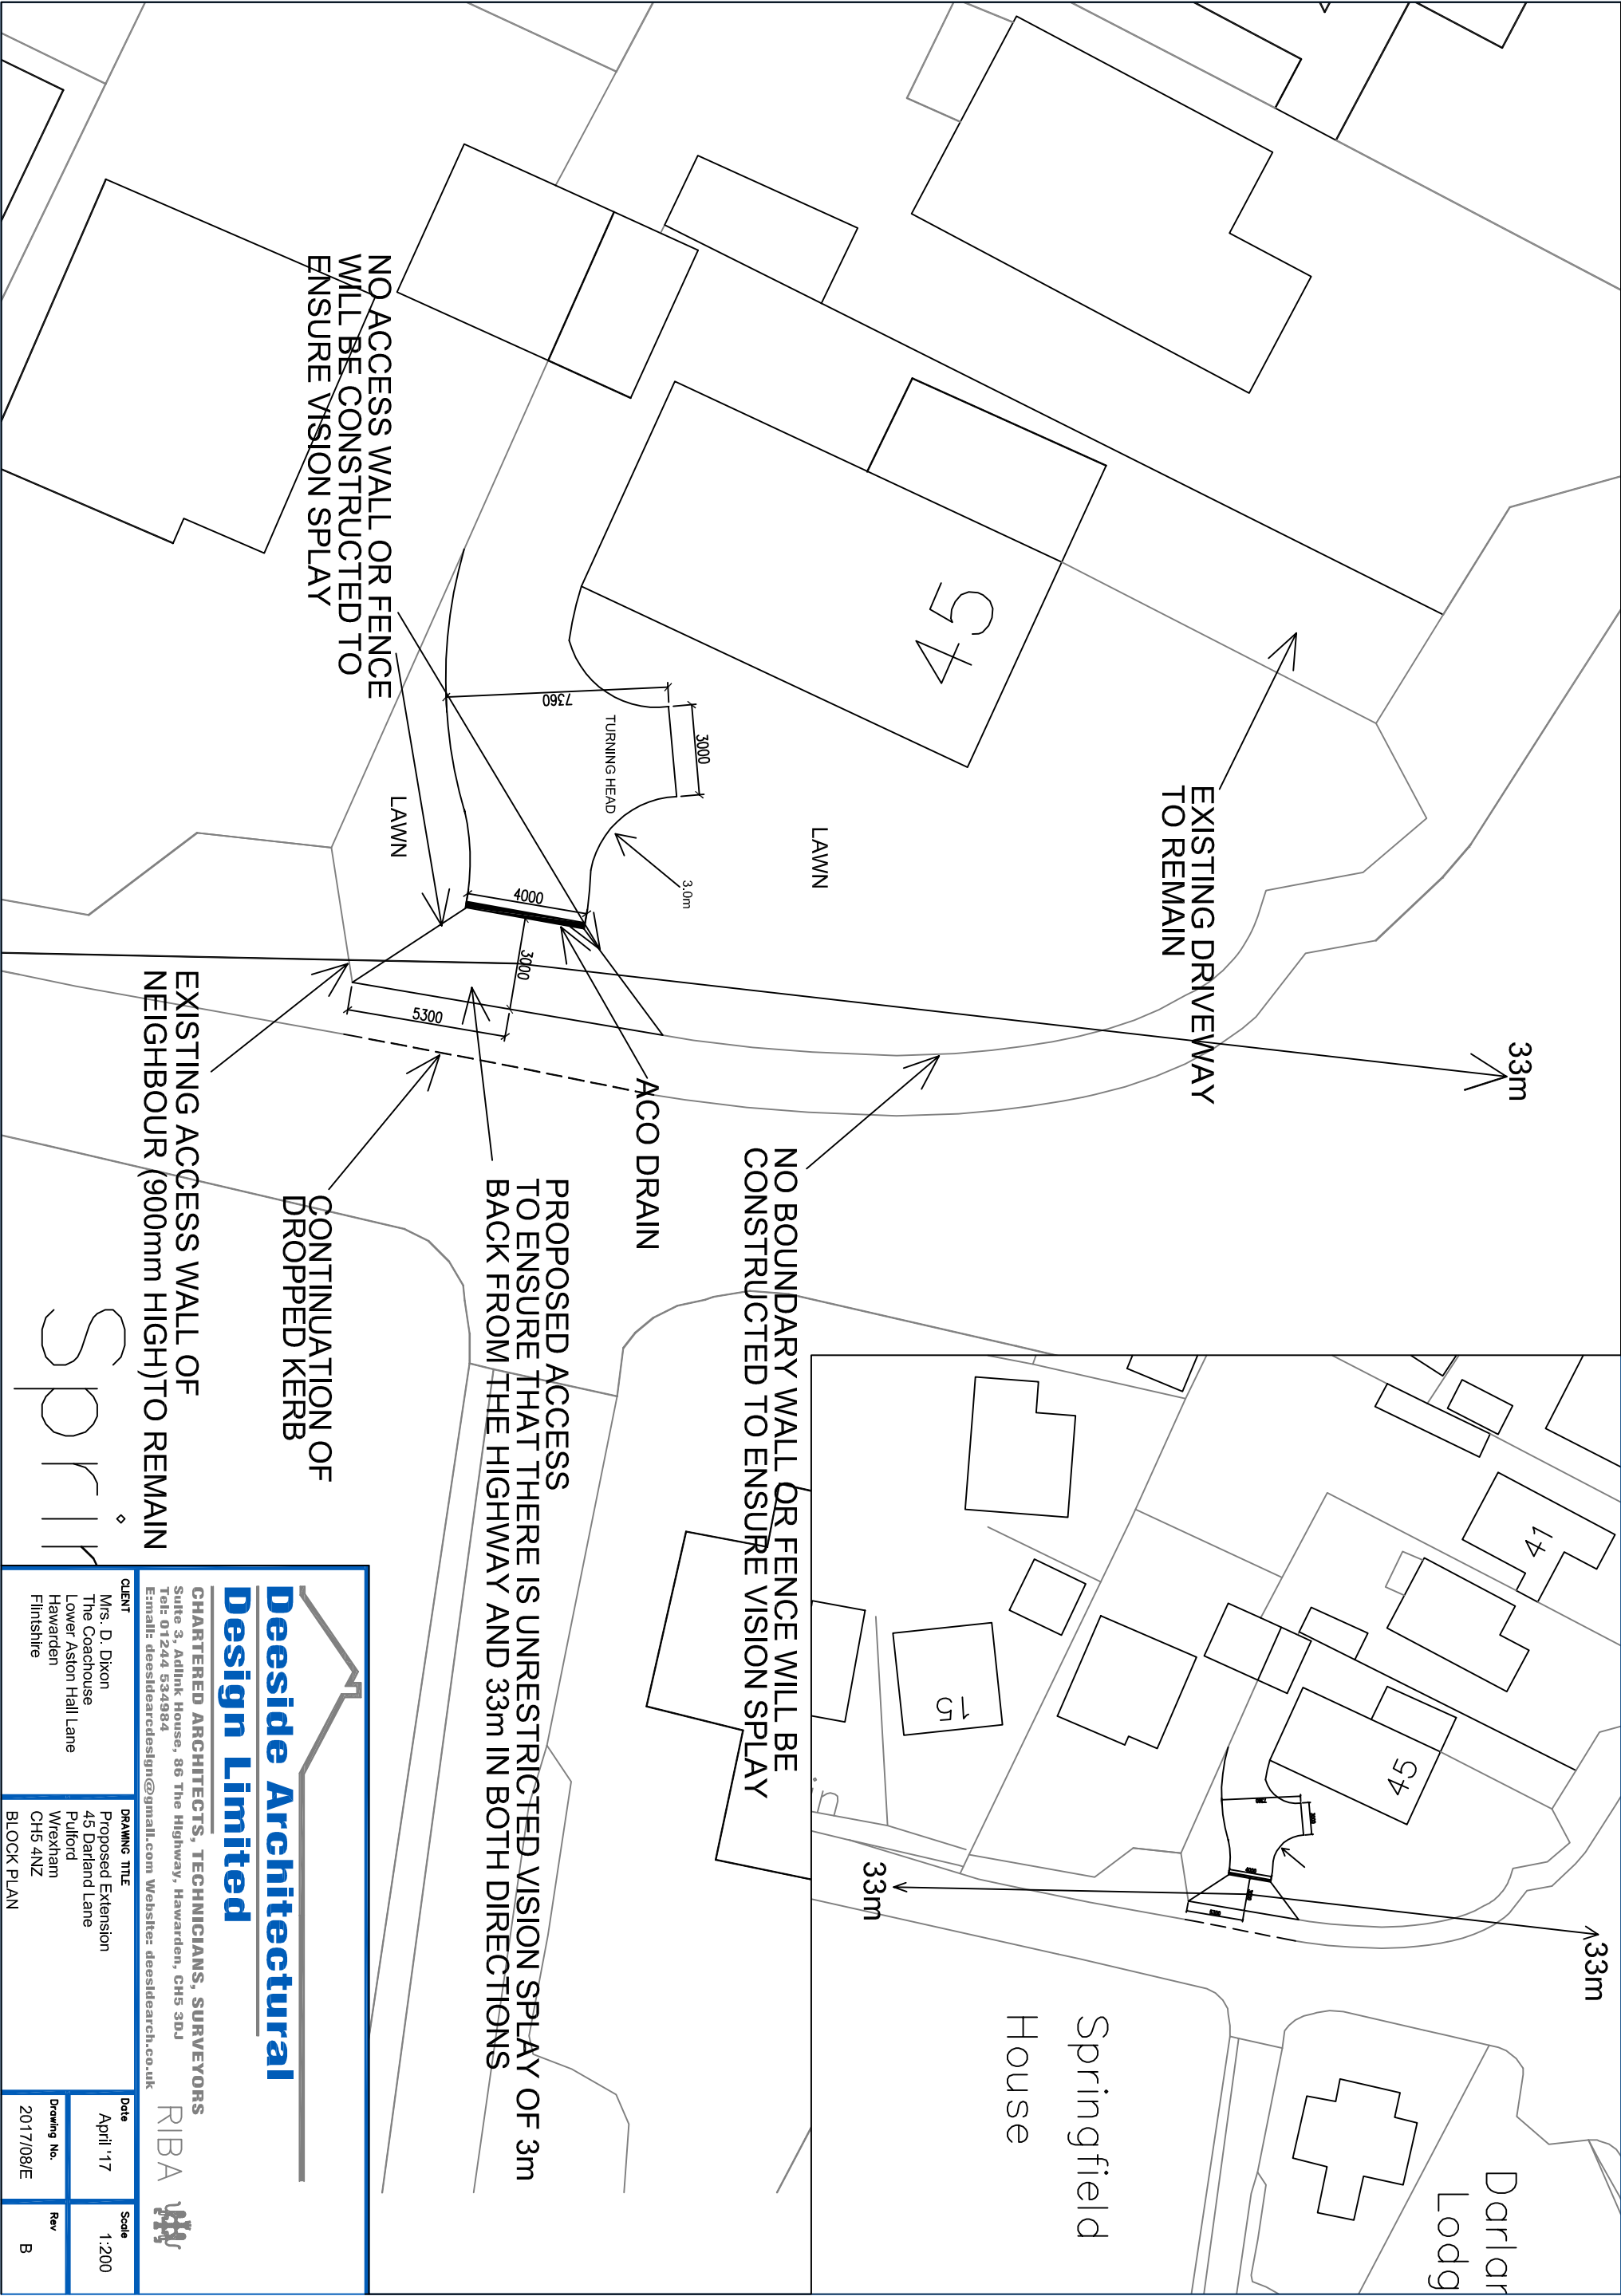

Deeside Architectural Design Limited

CHARTERED ARCHITECTS, TECHNICIANS, SURVEYORS
Suite 3, Adlink House, 86 The Highway, Hawarden, CH5 3DJ
Tel: 01244 534984
Email: deesidearchdesign@gmail.com Website: deesidearch.co.uk

RIBA



CLIENT	DRAWING TITLE	Date	Scale
Mrs. D. Dixon The Coachouse Lower Aston Hall Lane Hawarden Flintshire	Proposed Extension 45 Darland Lane Pulford Wrexham CH5 4NZ	April '17	1:200
	BLOCK PLAN	Drawing No. 2017/08/E	Rev B