




5 Proposed Side Elevation
1 : 100




3 Proposed Rear Elevation
1 : 100




4 Proposed Side 2 Elevation
1 : 100

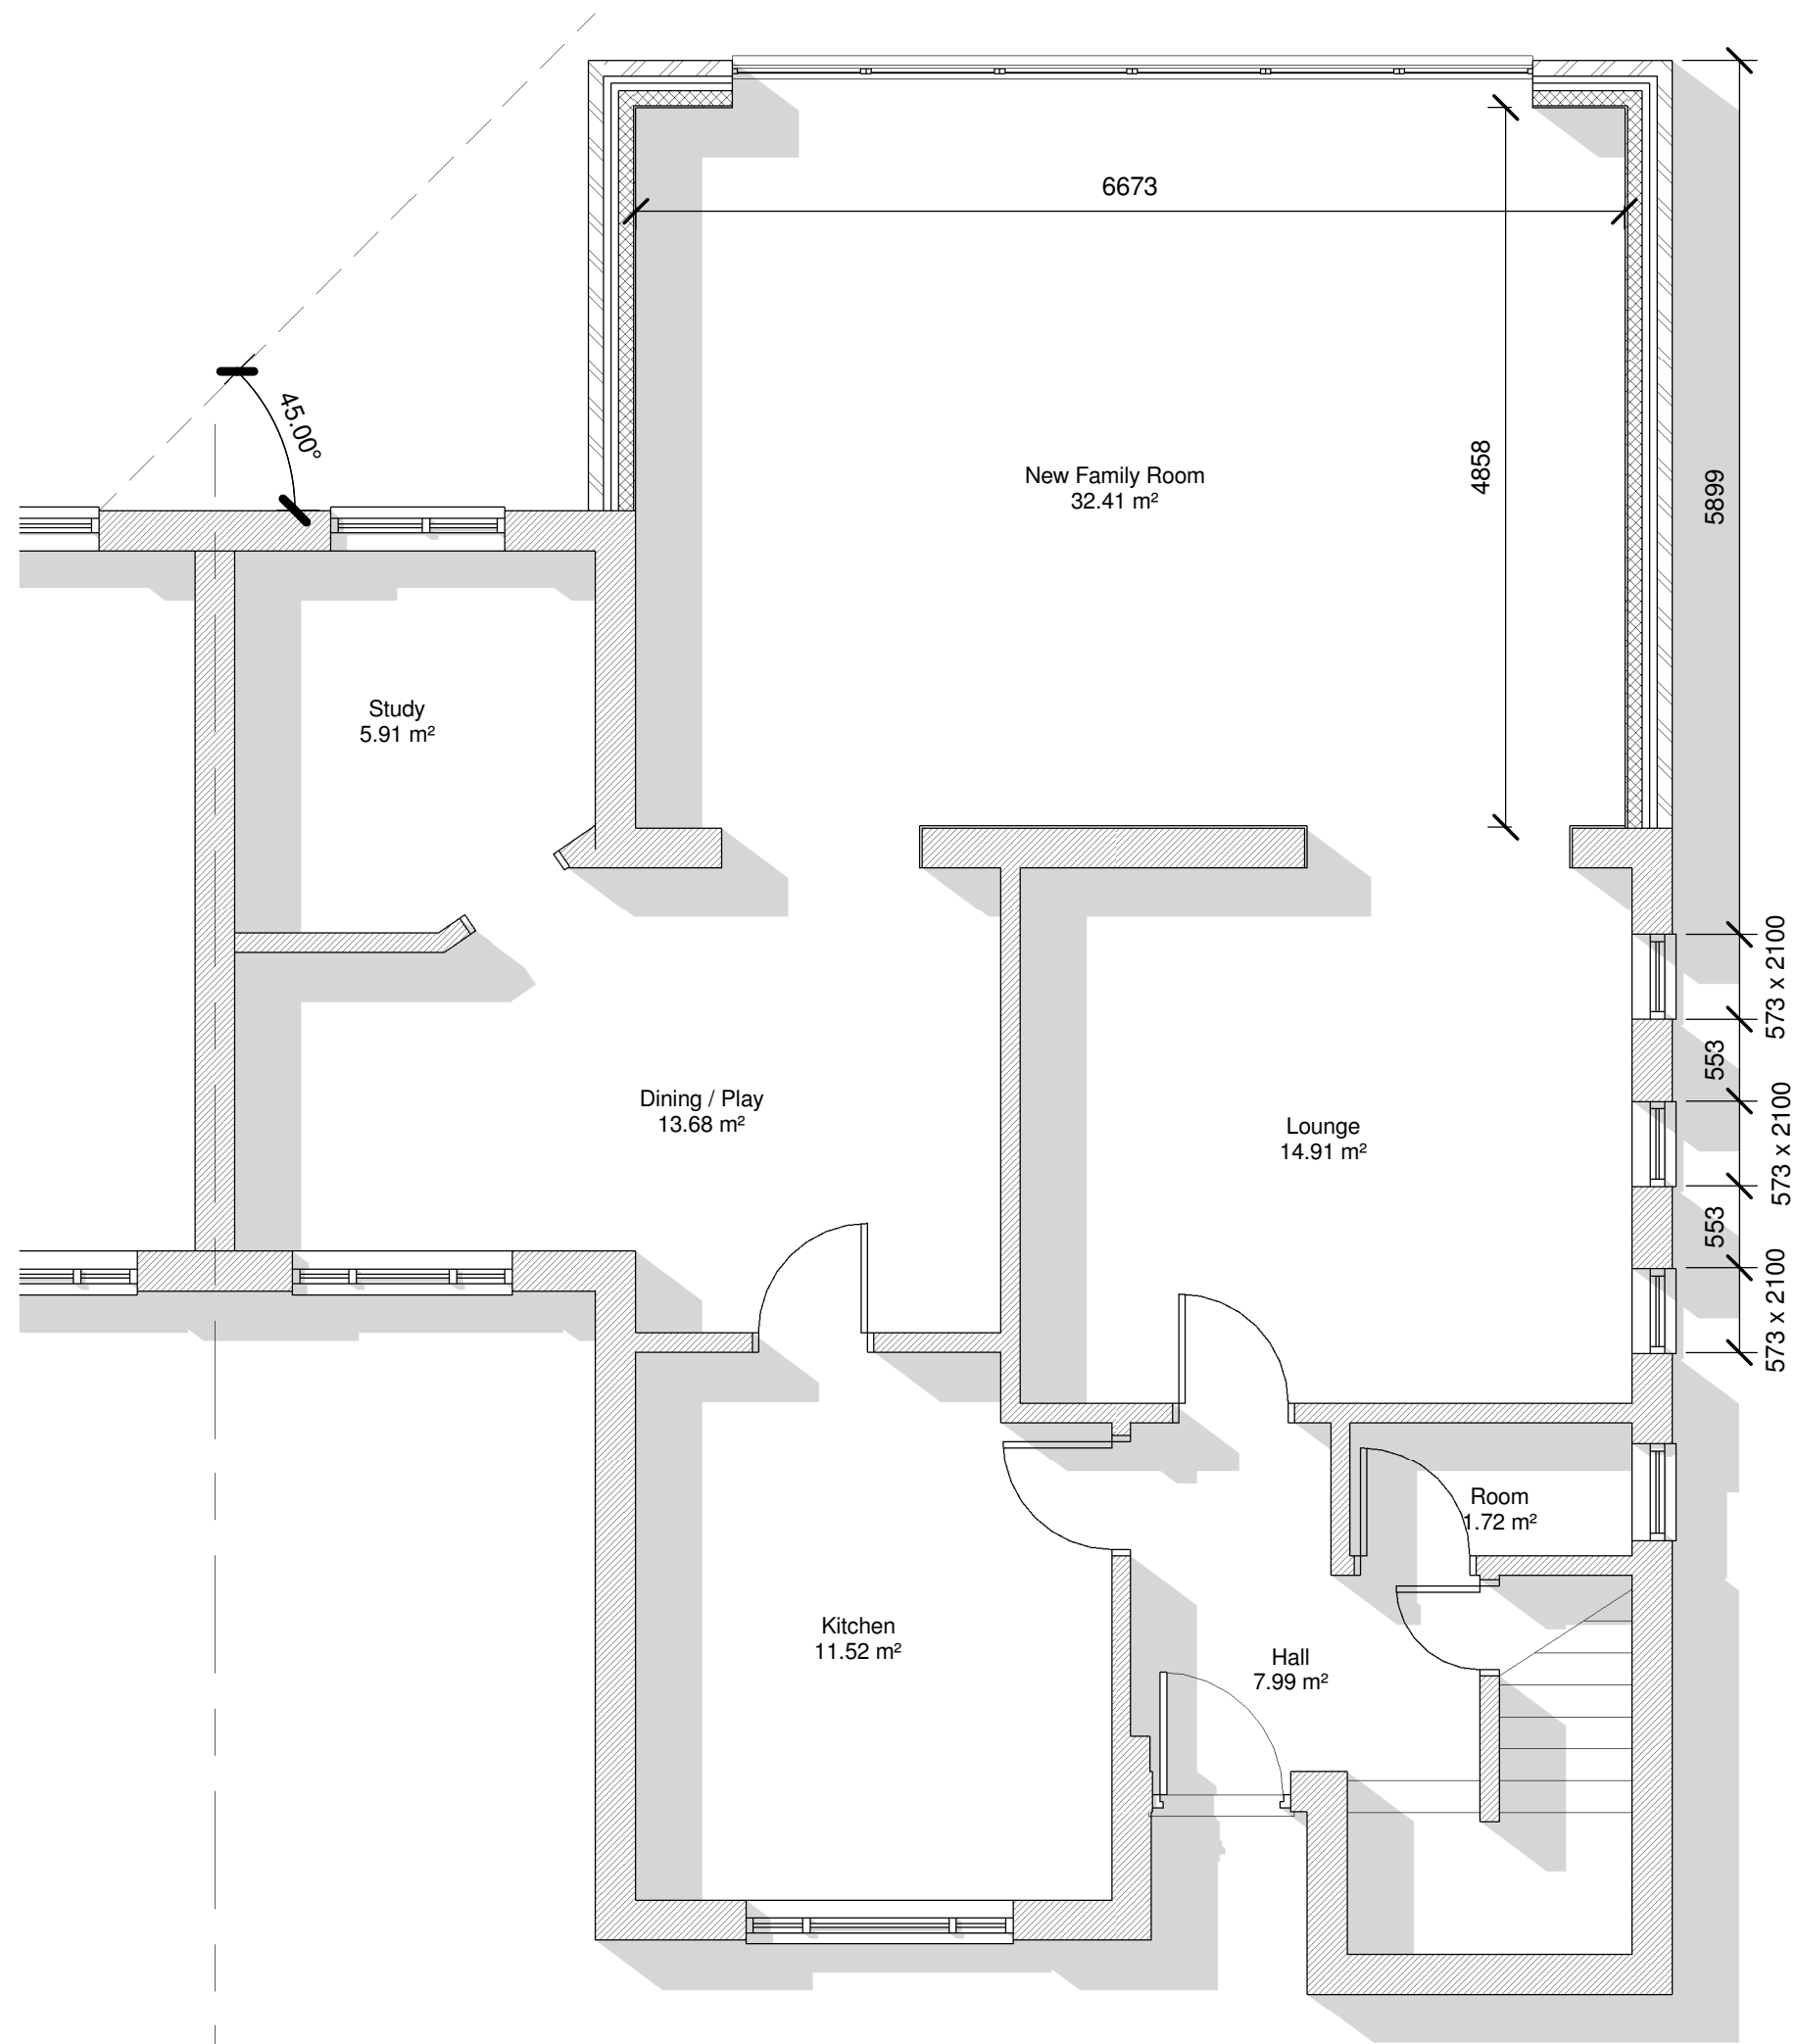


1 Proposed Ground Floor
1 : 50

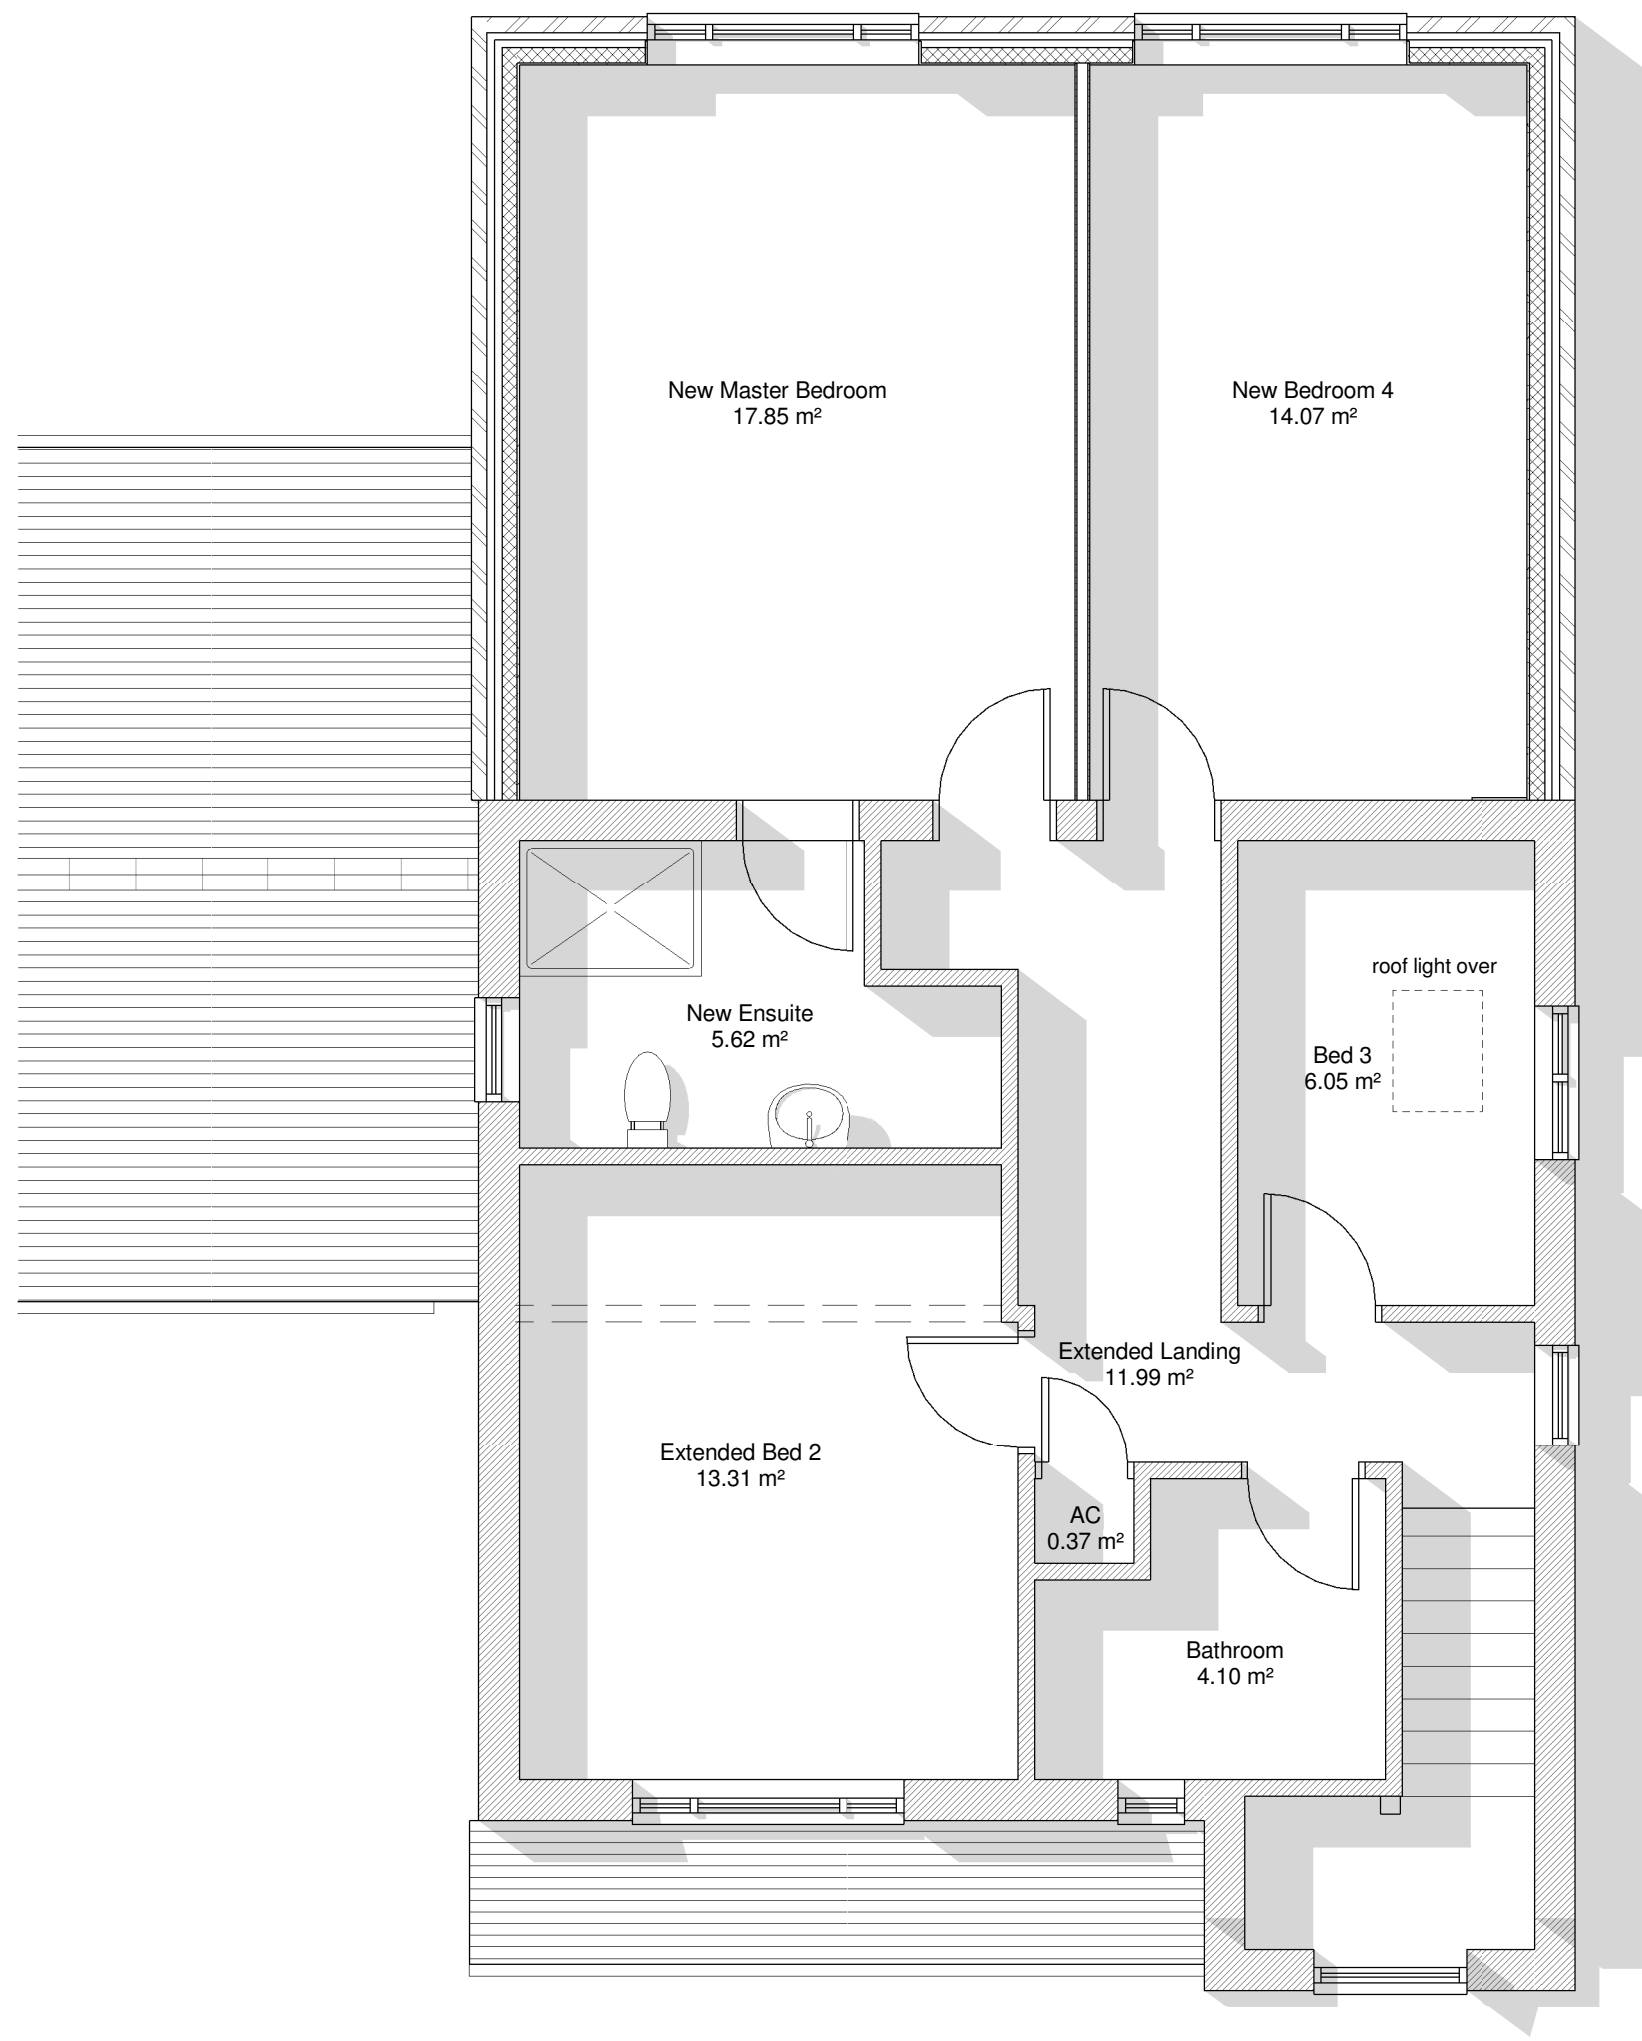

2 Proposed First Floor
1 : 50

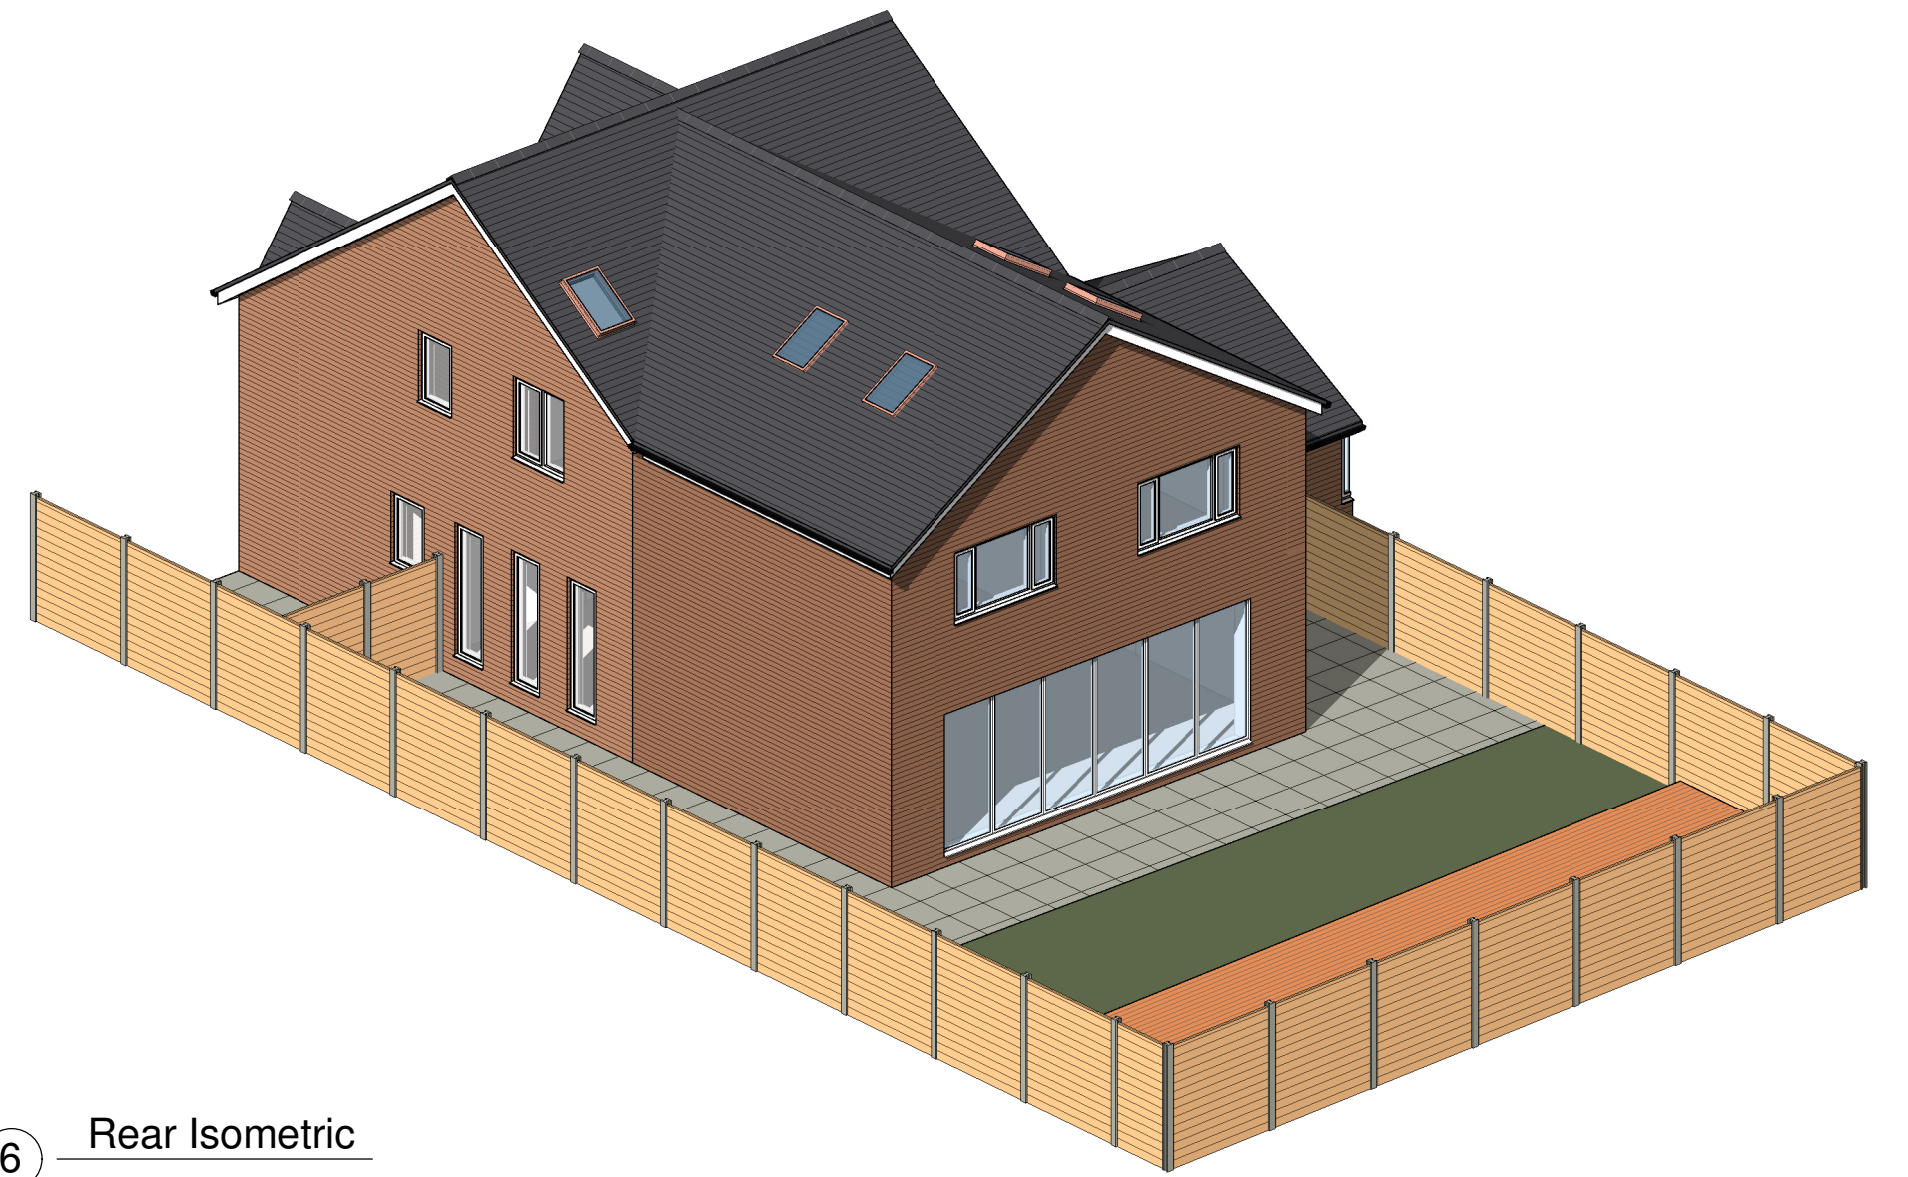

6 Rear Isometric

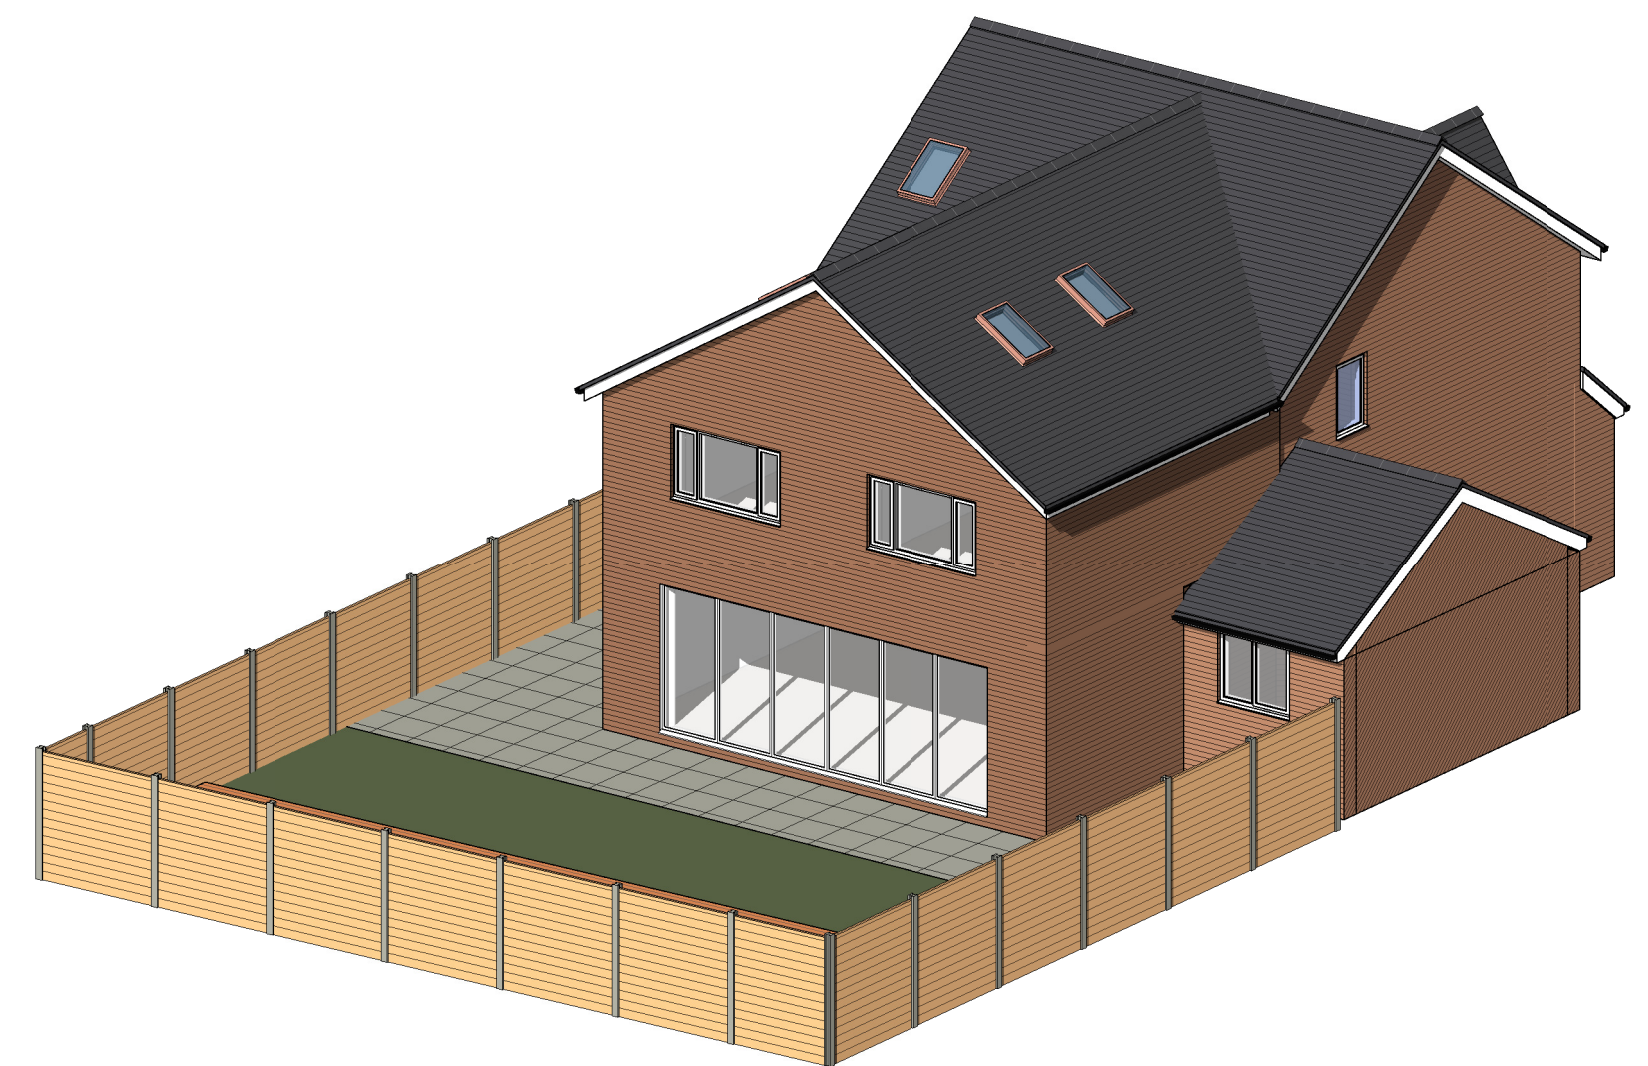

7 Rear Isometric 2

Rev B - Utility room removed. Rooflights added over bedrooms, rooflight over study removed.

Proposed Plans & Elevations

Border Plans, Ellesmere		Proposed Two Storey Extension	
	Chartered Institute Of Architectural Technologists Adrian Farmer - Bsc(Hons) MCIAT - Tel: 07717 359 189	Mr & Mrs Jones	
		5 Shellbrook Drive, Ruabon, Wrexham LL14 6BX	
		1707	A201B