




Appendix F1

Final Verification – Asbestos Sampling Plan

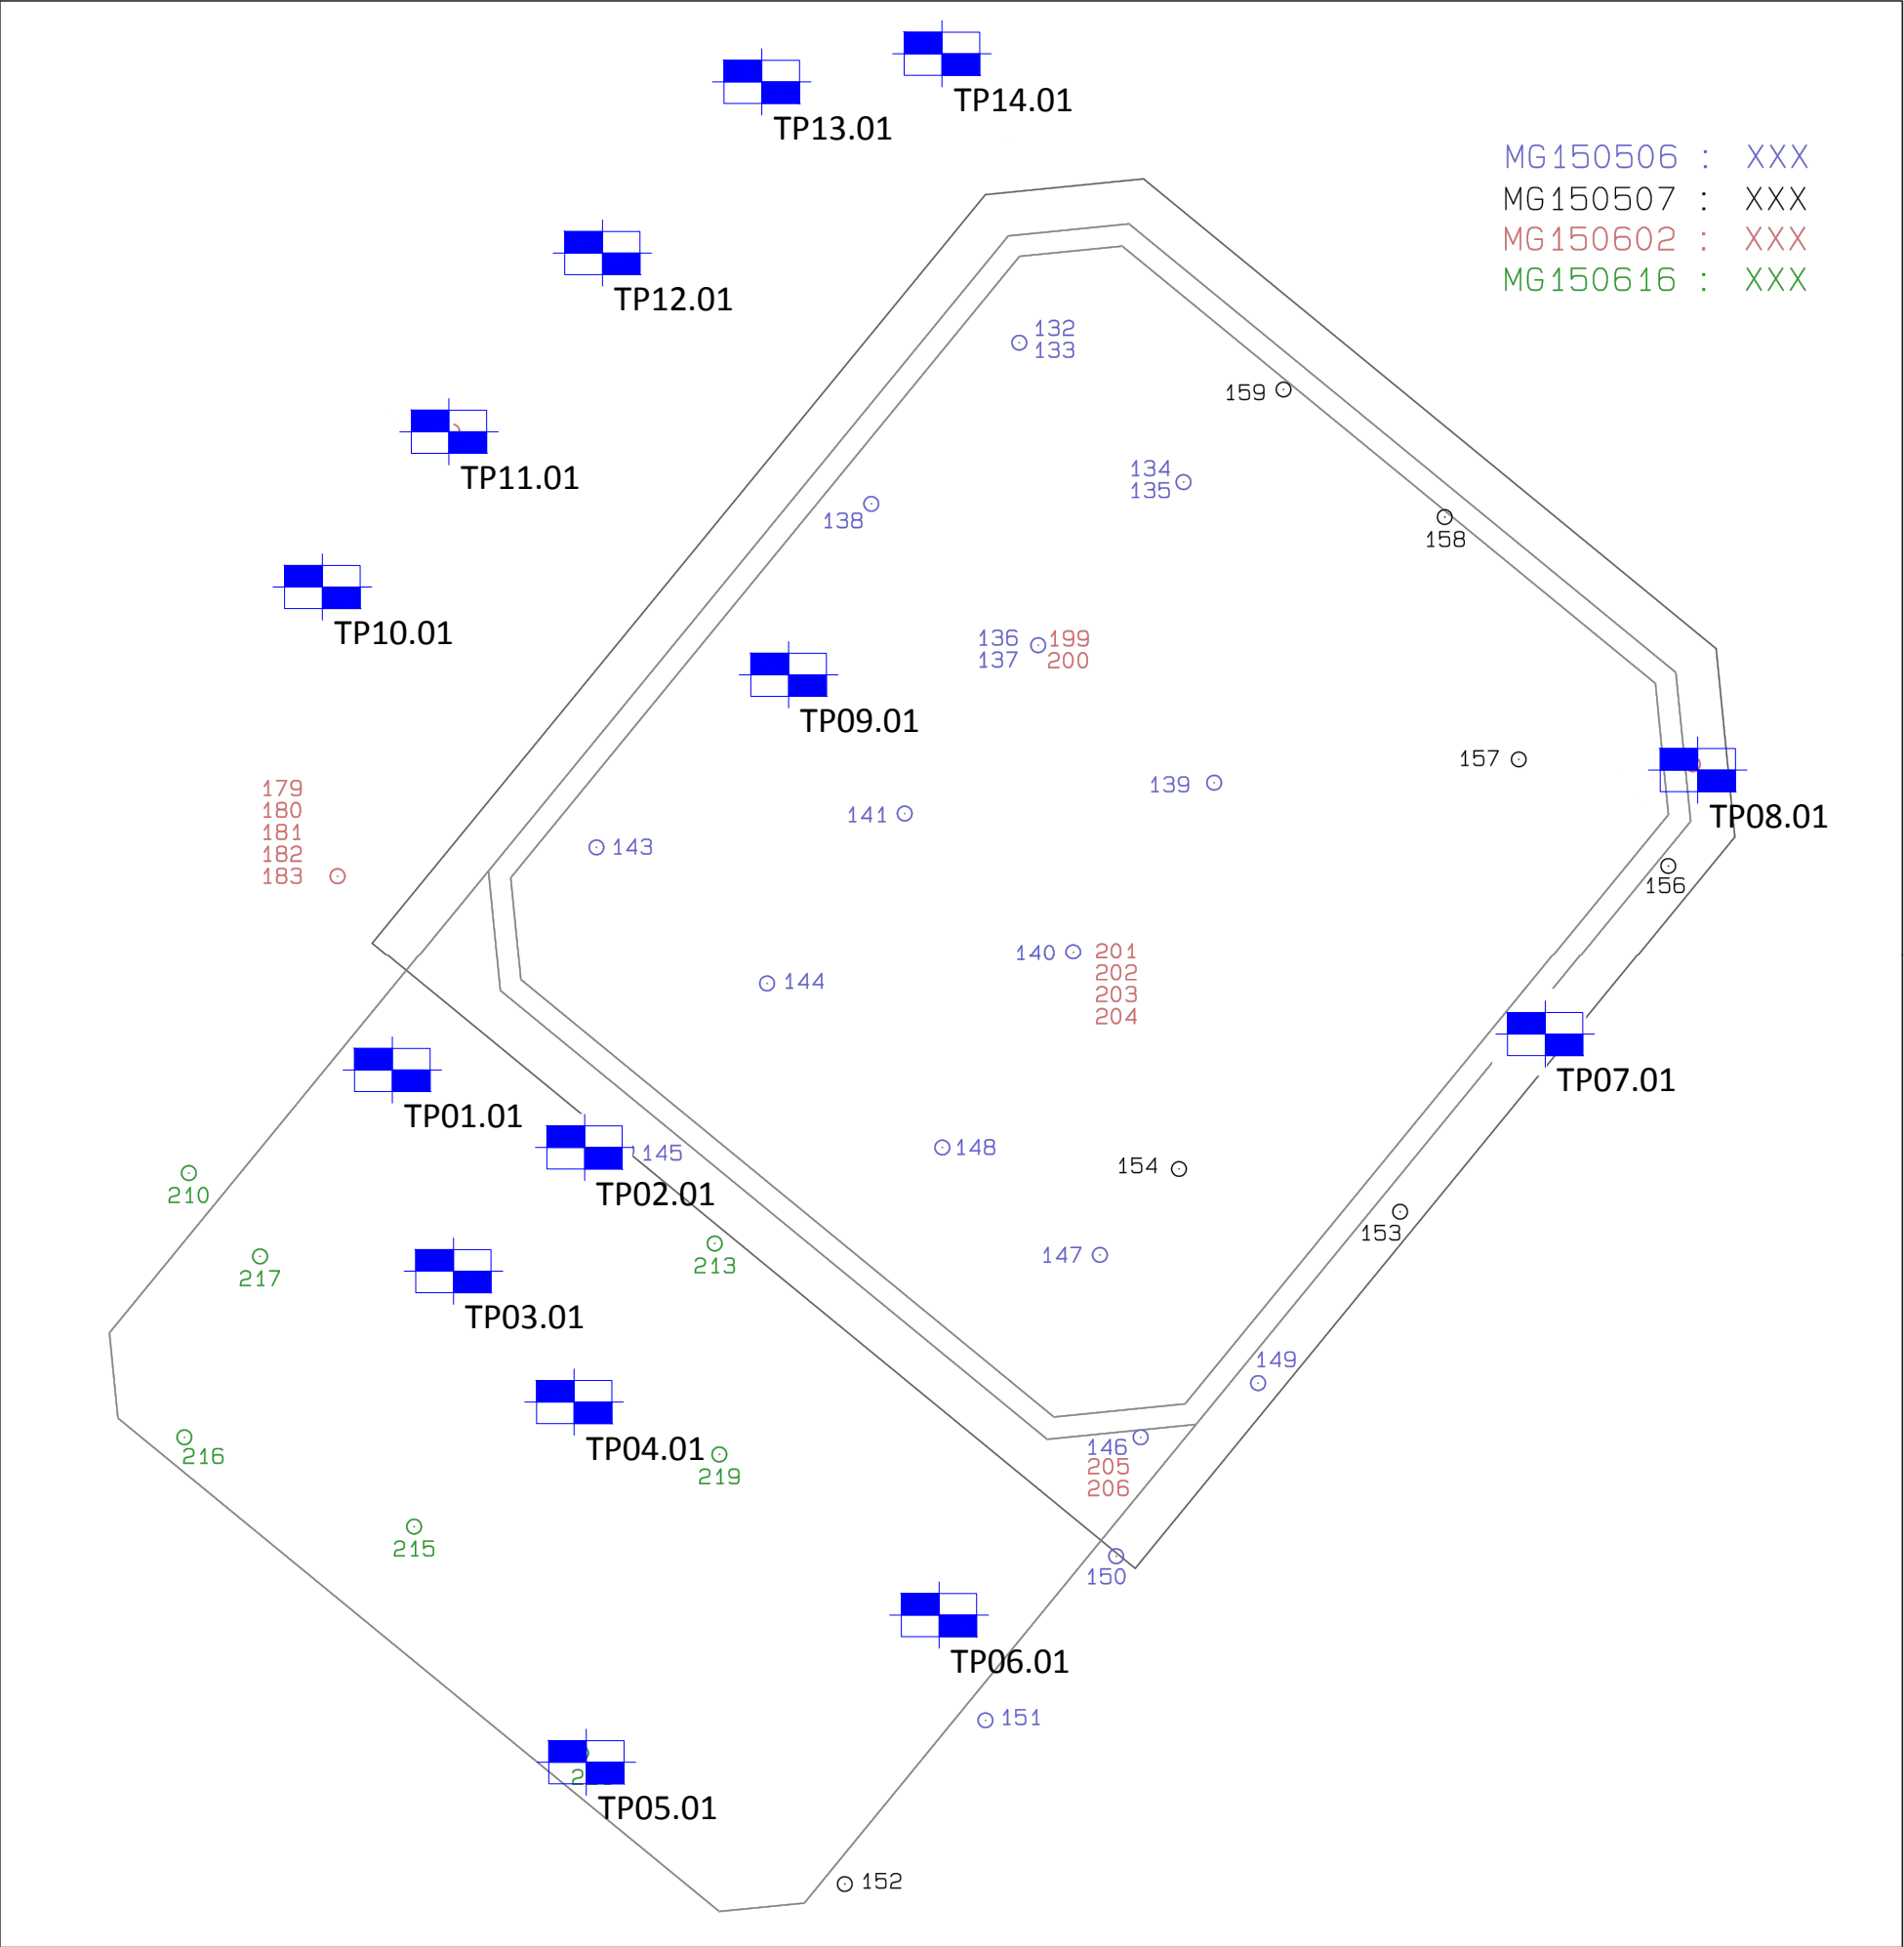

Notes:

1. Based on drawing No: D2R-SH-17 by D2R Surveyors. Drawing dated: 18th February 2012.
2. All dimensions are to be checked on site before the commencement of works. Any discrepancies are to be reported to the Architect & Engineer for verification. Figured dimensions only are to be taken from this drawing.
3. This drawing is to be read in conjunction with all relevant Engineers' and Service Engineers' drawings and specifications.
4. Sampling locations are approximate.

MG150506 : XXX
MG150507 : XXX
MG150602 : XXX
MG150616 : XXX

Validation testing by
Jones Bros / Redhill
(May/June 2015)



TP08.01

Validation testing by
Lucion/Hydrock
(December 2016)

Drawing based on Jones Bros
drawing: Validation Testing

Rev	Date	Description	By	Ckd
Architect :				
Hydrock Consultants Ltd 4 Lakeside Festival Park Stoke-on-Trent ST1 5RY T +44 (0)1782 261919 stoke@hydrock.com www.hydrock.com				
Client :				
LEND LEASE				
Project Title:				
NORTH WALES PRISON				
Drawing Title:				
Asbestos Validation Sampling Plan				
Drawing Status:				
INFORMATION				
Hydrock Job No:				
C/14656				
Drawn	Checked	Scale @ A3	Date	Issue Date
LW	EC	NTS	27/02/17	27/02/17
Drawing Number:				Revision:
14656/D017				-