
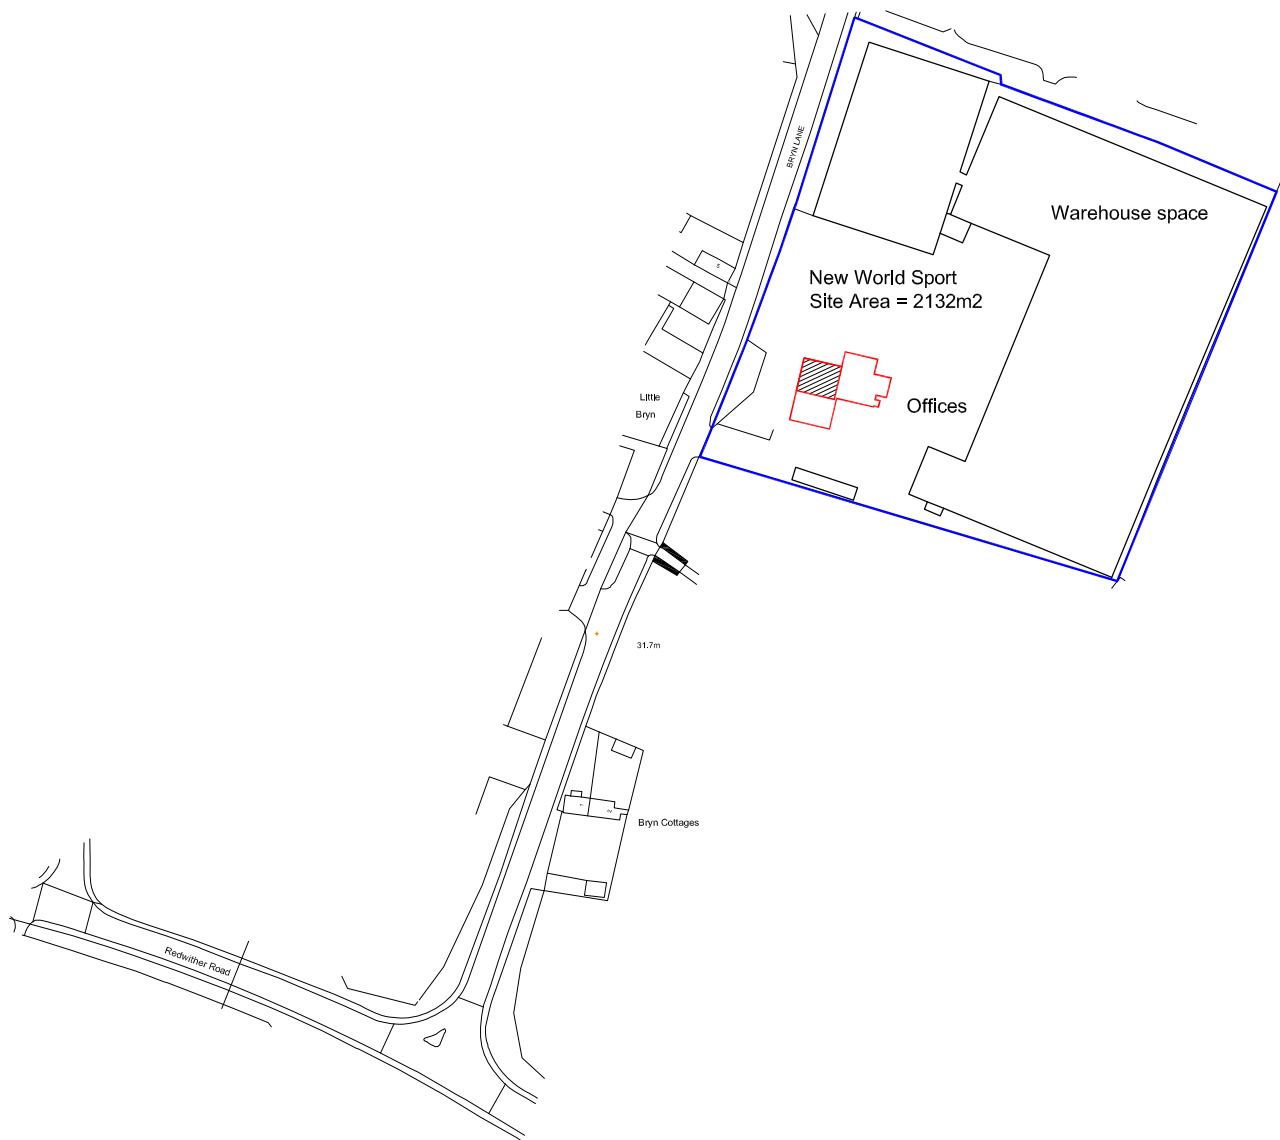


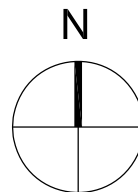

Location Plan - Net Sports World

SCALE 1:1250

RADM ARCHITECTS SHALL HAVE NO RESPONSIBILITY FOR ANY USE MADE OF THIS DOCUMENT OTHER THAN FOR THAT WHICH IT WAS PREPARED AND ISSUED.
ALL DIMENSIONS SHOULD BE CHECKED ON SITE. DO NOT SCALE FROM THIS DRAWING.
ANY DRAWING ERRORS OR DIVERGENCES SHOULD BE BROUGHT TO THE ATTENTION OF RADM ARCHITECTS. AT THE ADDRESS SHOWN BELOW.
THIS DRAWING IS THE PROPERTY OF RADM ARCHITECTS. COPYRIGHT IS RESERVED. THIS DRAWING SHALL NOT BE COPIED, REPRODUCED OR OTHERWISE USED WITHOUT THE CONSENT OF RADM ARCHITECTS.

STATUS KEY: SKE: SKETCH DESIGN PLA: PLANNING TENDER: TEN
CON: CONSTRUCTION SUR: SURVEY

RADM
Architects

RADM Ltd
69 Ridgewood Drive
Pensby
Witral CH61 8RF
Telephone: 0151 648 5500 Email: enquiries@radm.co.uk Website: www.radm.co.uk © RADM Ltd 2010

PROJECT TITLE:
Net World Sport

JOB No:
RA1727

DRAWING TITLE:
Location Plan

DRAWING No:
L(70)001

SCALE: 1:1250 @A4

DATE: JUL 2017

STATUS: PL

REVISION: P1