




NOTES		AS
This drawing is protected by copyright and must not be copied or reproduced without the written consent of Summers Inman Construction and Property Consultants Ltd (SIPC).		
No dimensions are to be scaled from this drawing. All dimensions and sizes are in millimetres unless otherwise stated and should be checked on site.		
No part of this publication may be produced, stored in any retrieval system or transmitted in any form or by any means without prior permission of Summers Inman Construction and Property Consultants.		
This drawing is to be read in conjunction with Summers Inman Construction and Property Consultants' specification, structural engineers and services consultants' specification where applicable.		
Abbreviations		
ACU - Air Conditioner Unit	OH - Opening Height	
BA - Beam	PZ - Pile	
BB - Building Section	RA - Rail	
BS - Bulbhead	RE - Reaching Eye	
CATV - Cable TV Cover	RG - Road Gully	
CH - Ceiling Height	RL - Roof Light	
CNC - Ceiling Height Change	RWP - Rainwater Pipe	
CPC - Concrete Paving Slabs	S - Soil	
CSD - Ceiling Slope Up	SC - Step Crock	
DB - Distribution Board	SCH - Suspended Ceiling Height	
DE - Down Height	SP - Stop Press	
DP - Down Pipe	STN - Station	
DR - Drain	SV - Stop Valve	
EH - Eaves Height	SWP - Soil Vent Pipe	
ER - Earth Road	TDR - Telegraph Wire	
FL - Finished Floor Level	TP - Telegraph Pole	
GL - Foot Level	TH - Threshold	
HA - Fire Hydrant	UC - Unknown Cover	
HG - Height	UNQ - Unknown	
IC - Inspection Chamber	UNGBM Underneath Of Beam	
LD - Linear Drainage Channel	UP - Vent Pipe	
LP - Lamp Post	WOH - Window Over Height	
MB - Manhole		
	Level Data	
	Spot Levels	+ 98.25

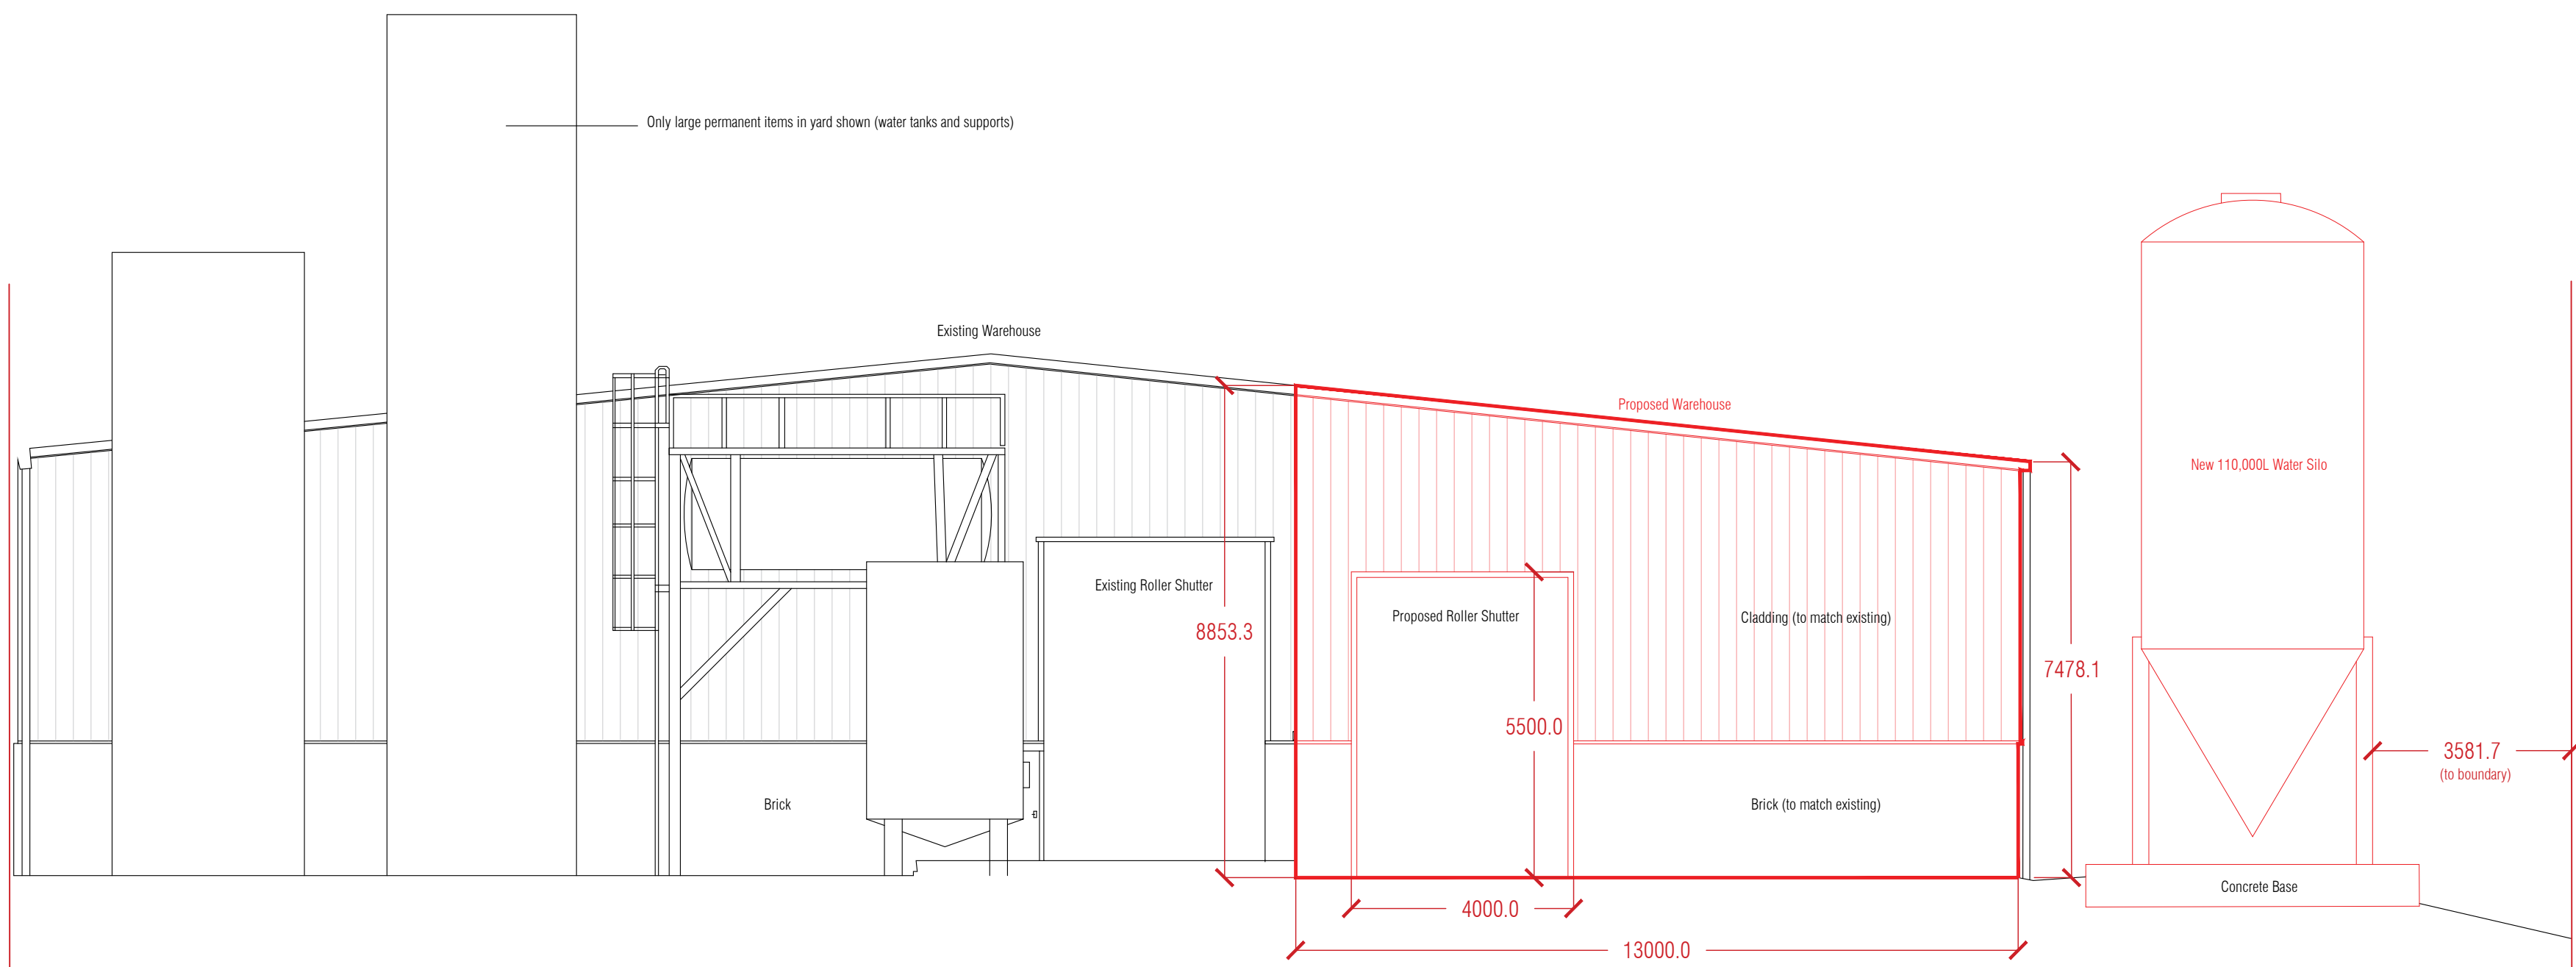


Proposed NE Elevation 1:100

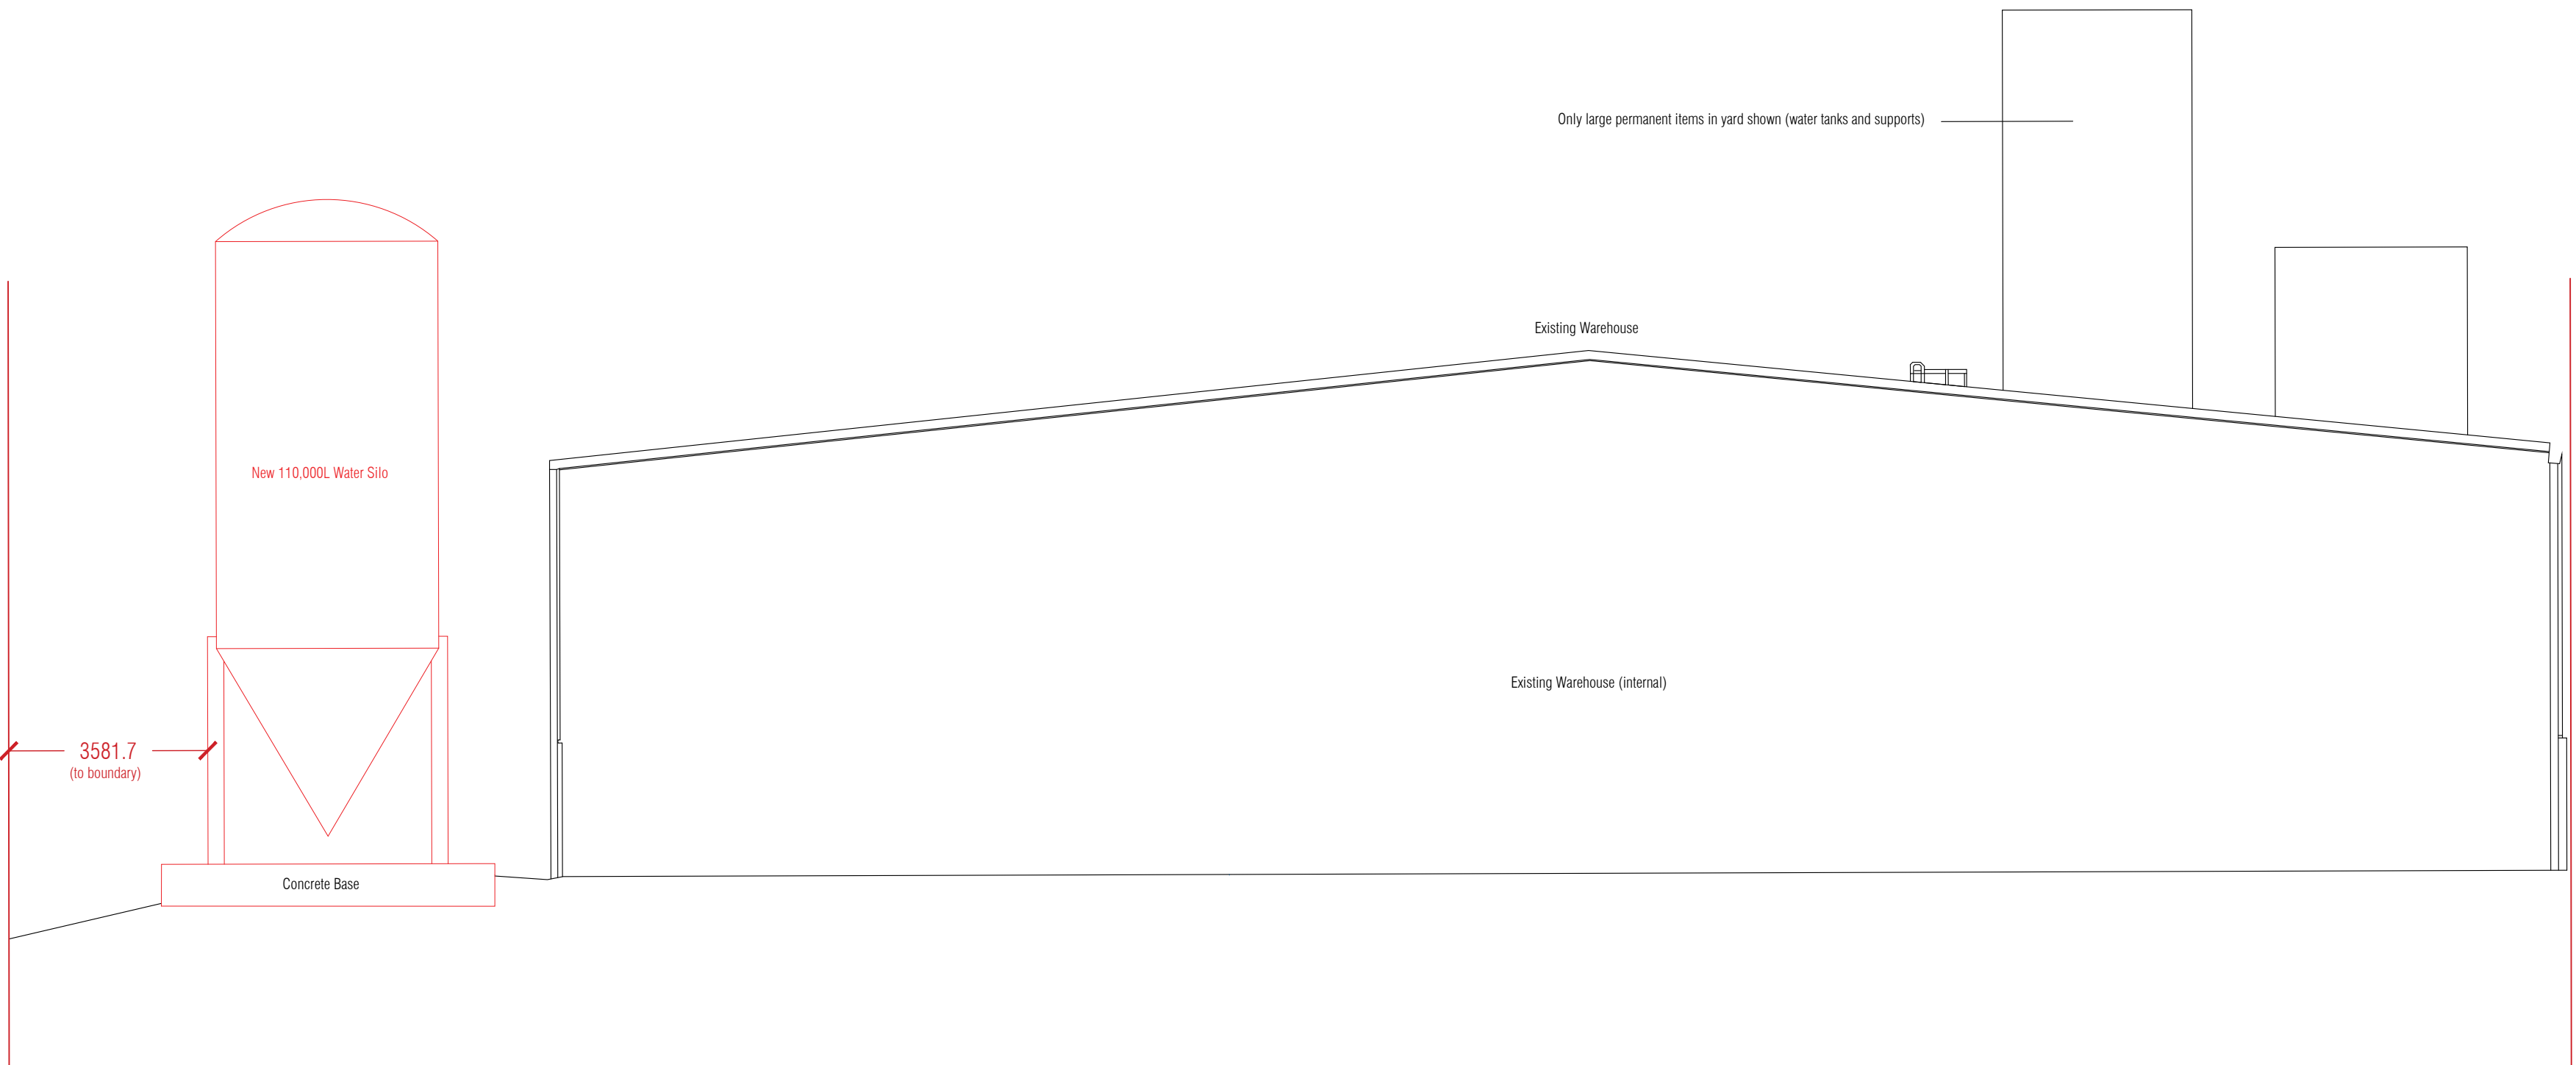


Proposed SW Elevation 1:100

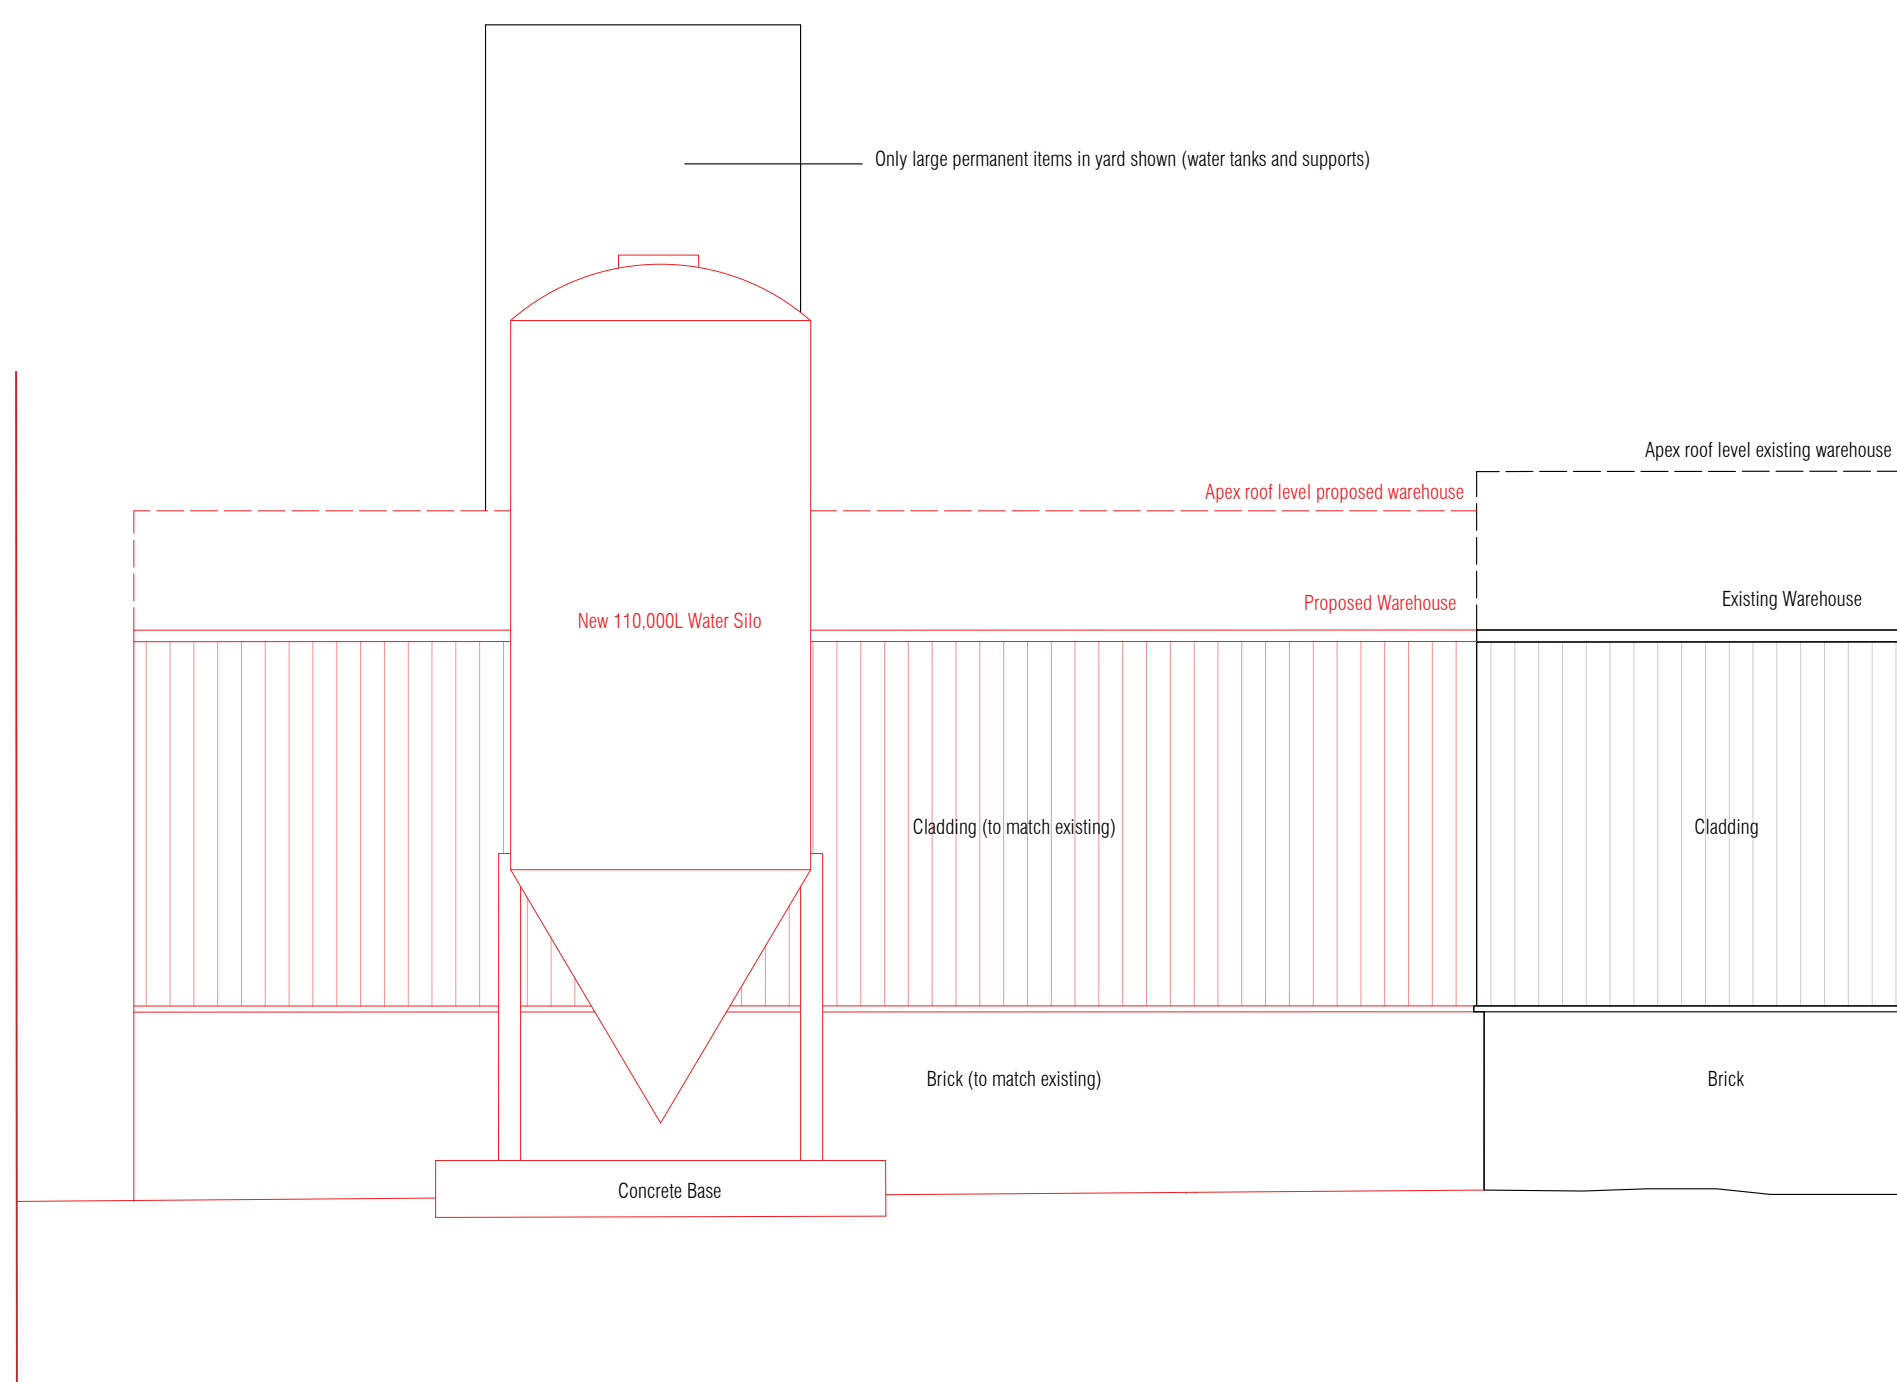

Proposed NW Elevation 1:100

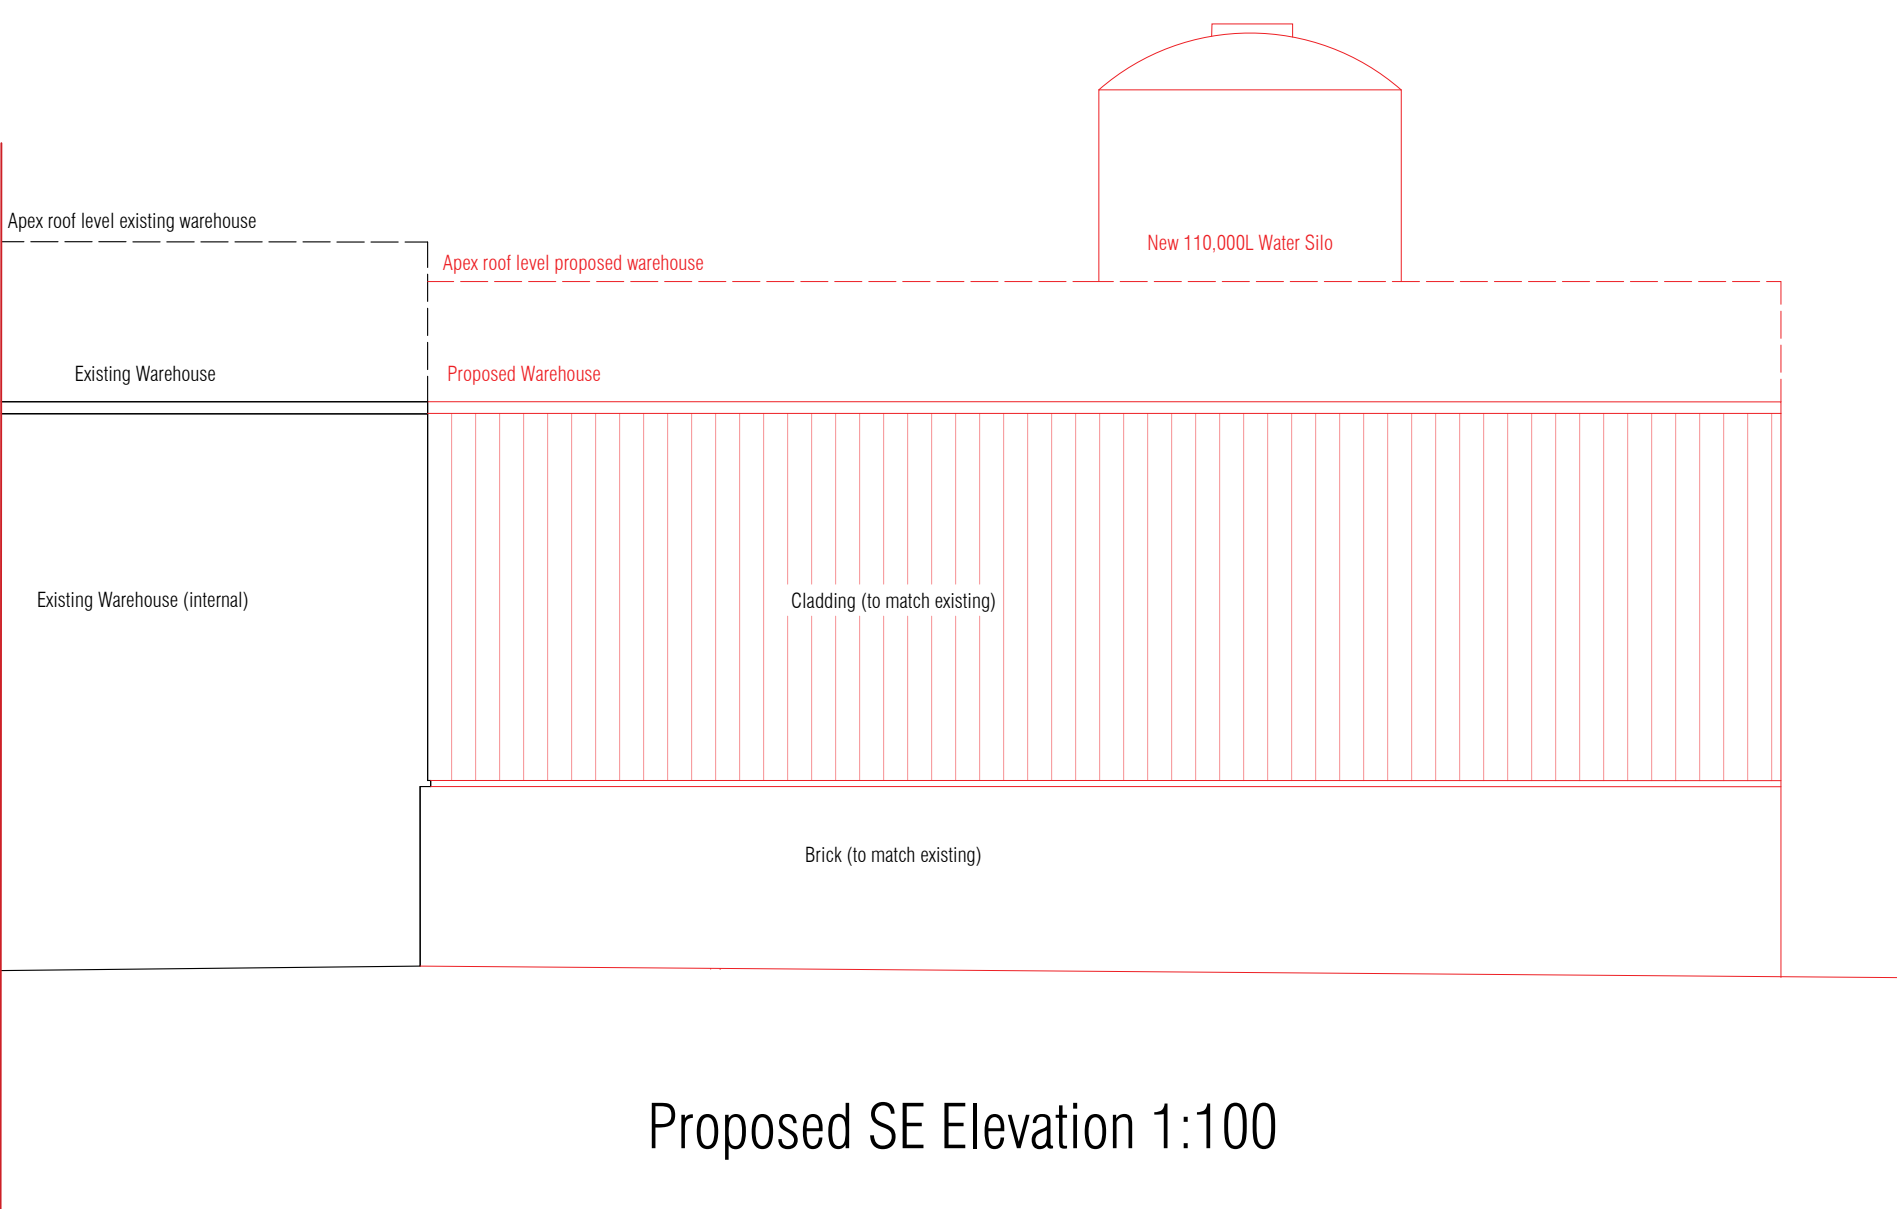

Proposed SE Elevation 1:100

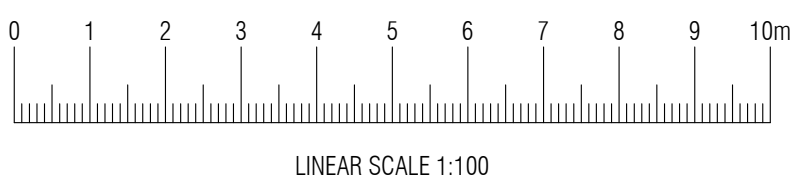

Rev	Date	Amendment

SUMMERS INMAN
CONSTRUCTION & PROPERTY CONSULTANTS

6 Thorpe Way
Grove Park
Edinburgh
Edinburgh LE18 5DJ

Tel: 0116 254 2774
kholster@summersinman.co.uk
www.summersinman.co.uk

Edinburgh Leeds Leicester London Luton Newcastle Stafford

Drawing Status		
Client		
COTT BEVERAGES LTD WREXHAM		
Project		
SPECTRUM BUSINESS PARK, WREXHAM EXTENSION SCHEME		
Title		
PROPOSED NEW WATER SILO LOCATION PLANNING APPLICATION		
Date	Drawn By	Checked By
23/03/17	NL	DG
Drawing Number	Rev	Scale
LE17048 11	A	AS SHOWN
© 10085 LE17048 - LE17048 LE17048 Drawing/Cott Beverages - Scale: Elevation/As Shown		