


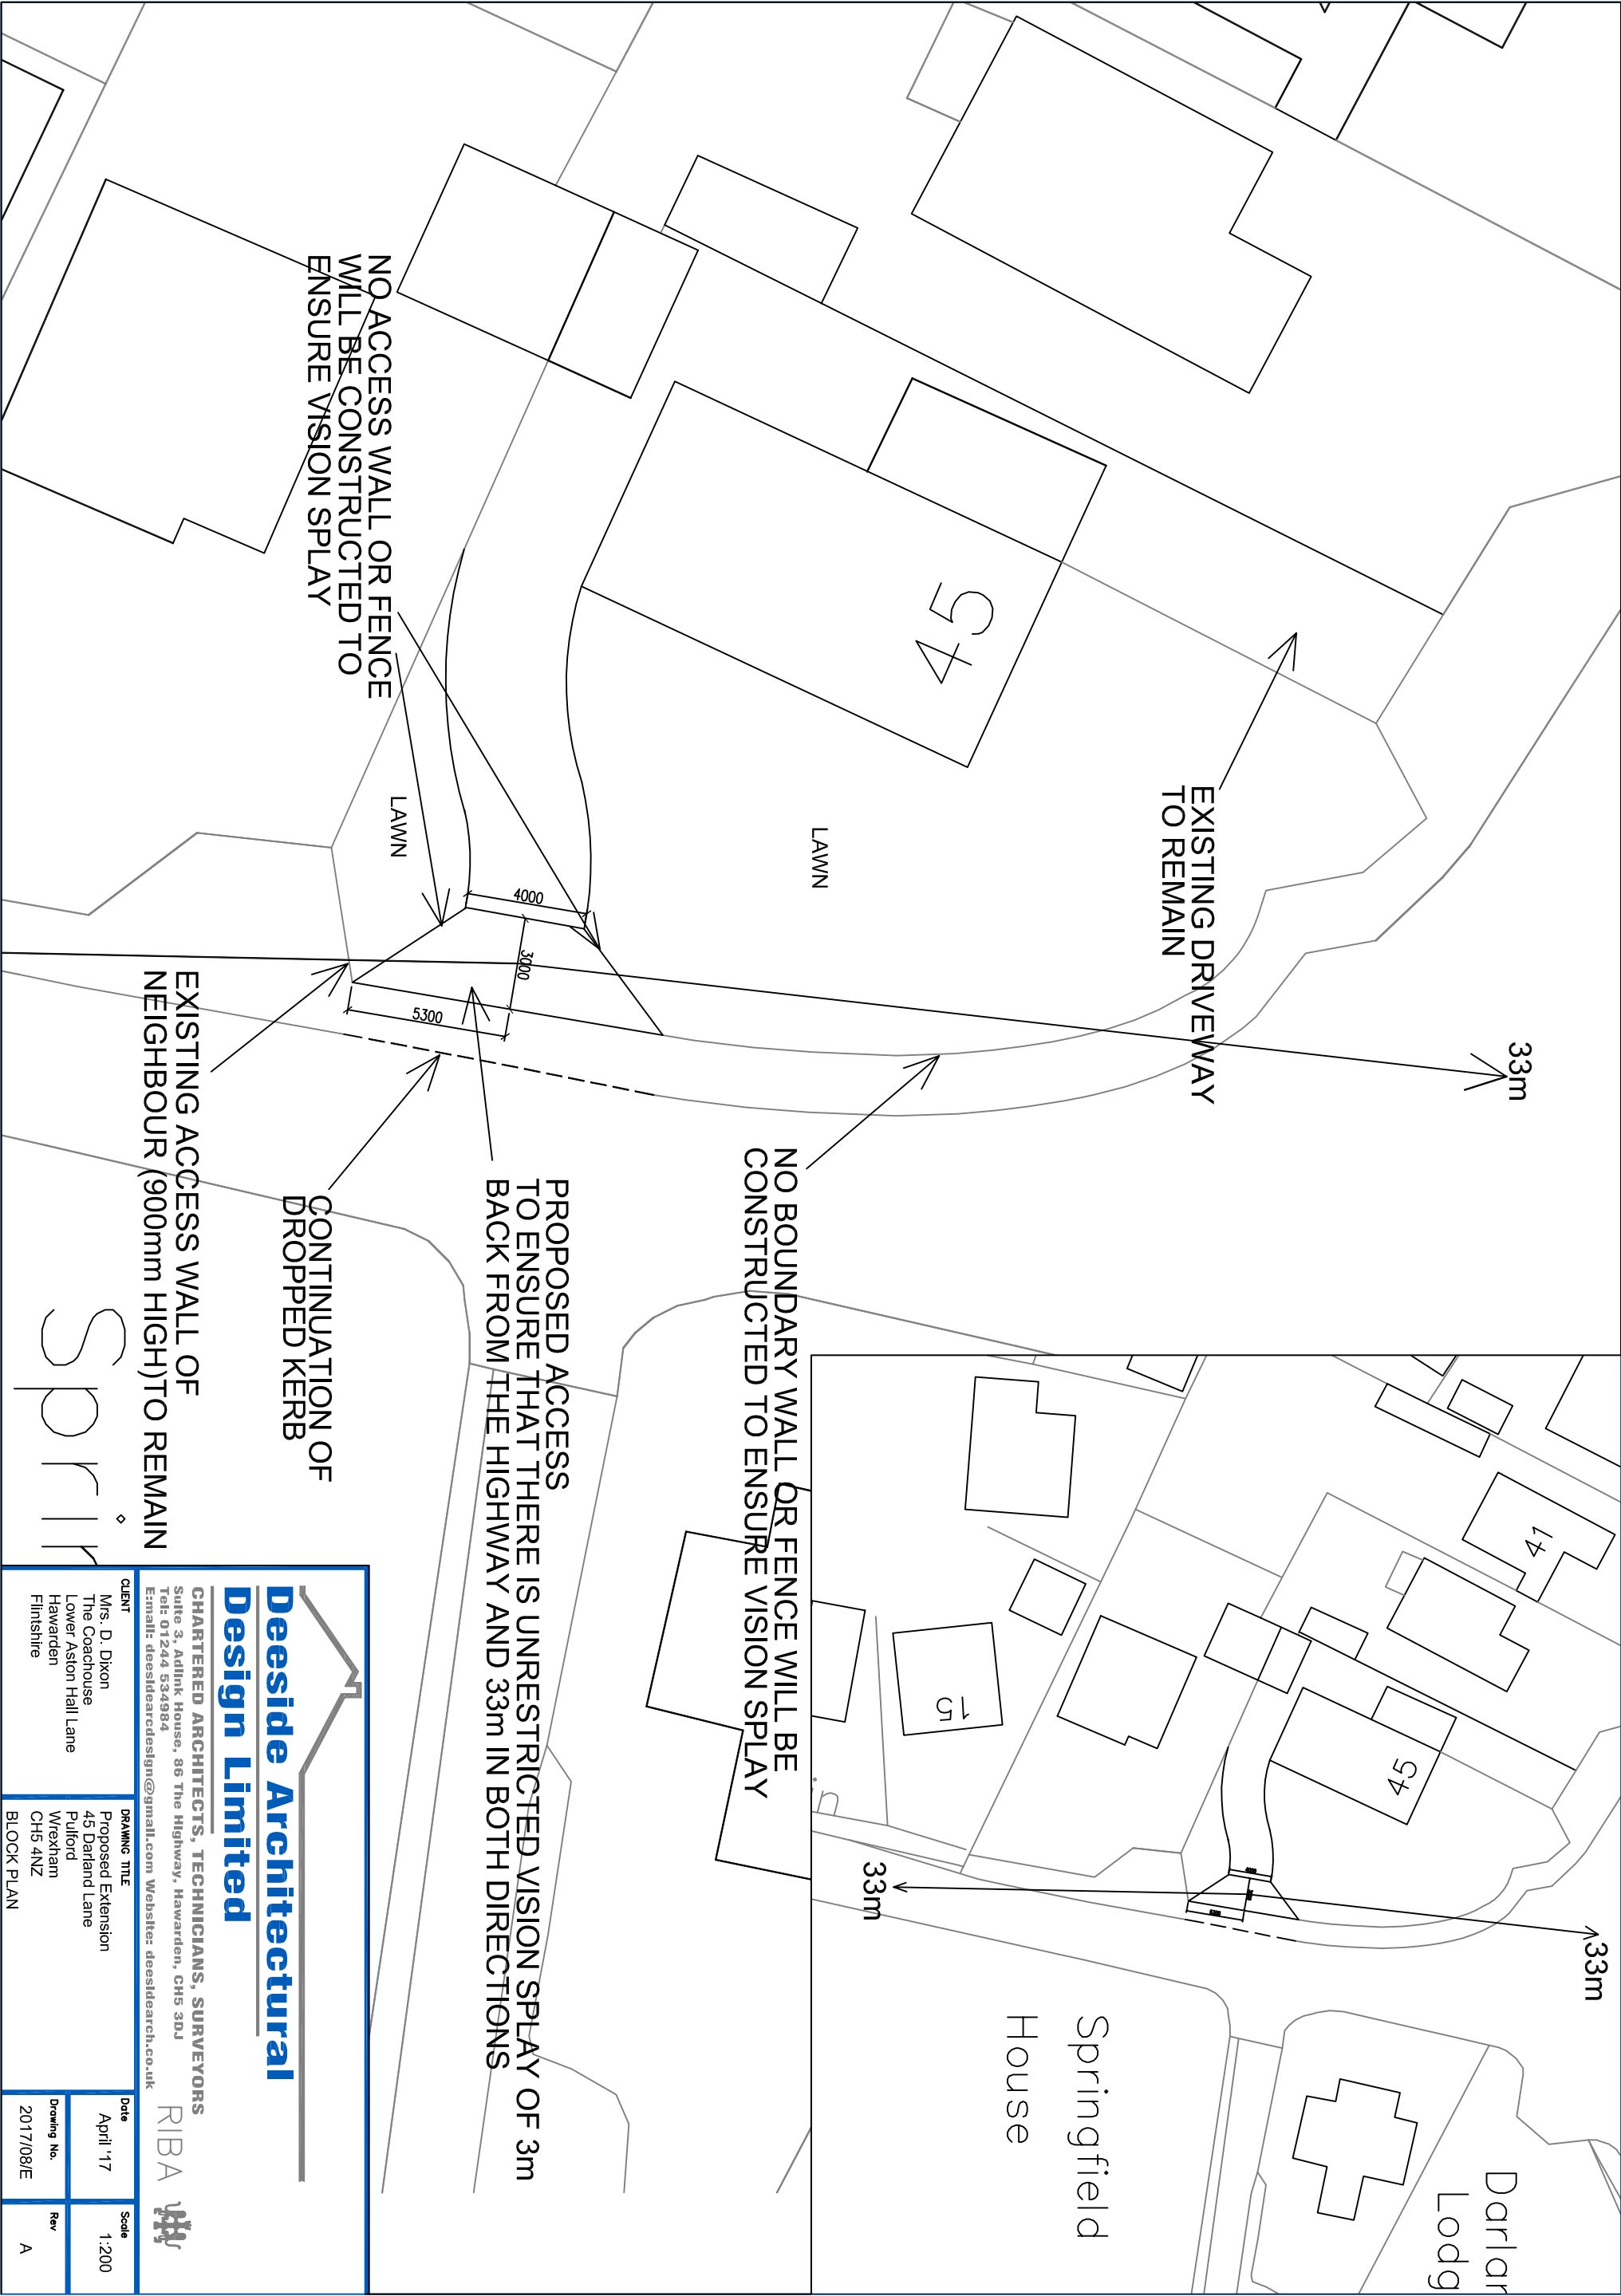

Deeside Architectural Design Limited

CHARTERED ARCHITECTS, TECHNICIANS, SURVEYORS
Suite 3, Adlink House, 86 The Highway, Hawarden, CH5 3DJ
Tel: 01244 534984
Email: deesidearchdesign@gmail.com Website: deesidearch.co.uk



CLIENT		DRAWING TITLE		Date	Scale
Mrs. D. Dixon The Coachouse Lower Aston Hall Lane Hawarden Flintshire		Proposed Extension 45 Darland Lane Pulford Wrexham CH5 4NZ		April '17	1:200
		BLOCK PLAN		Drawing No. 2017/08/E	Rev A