



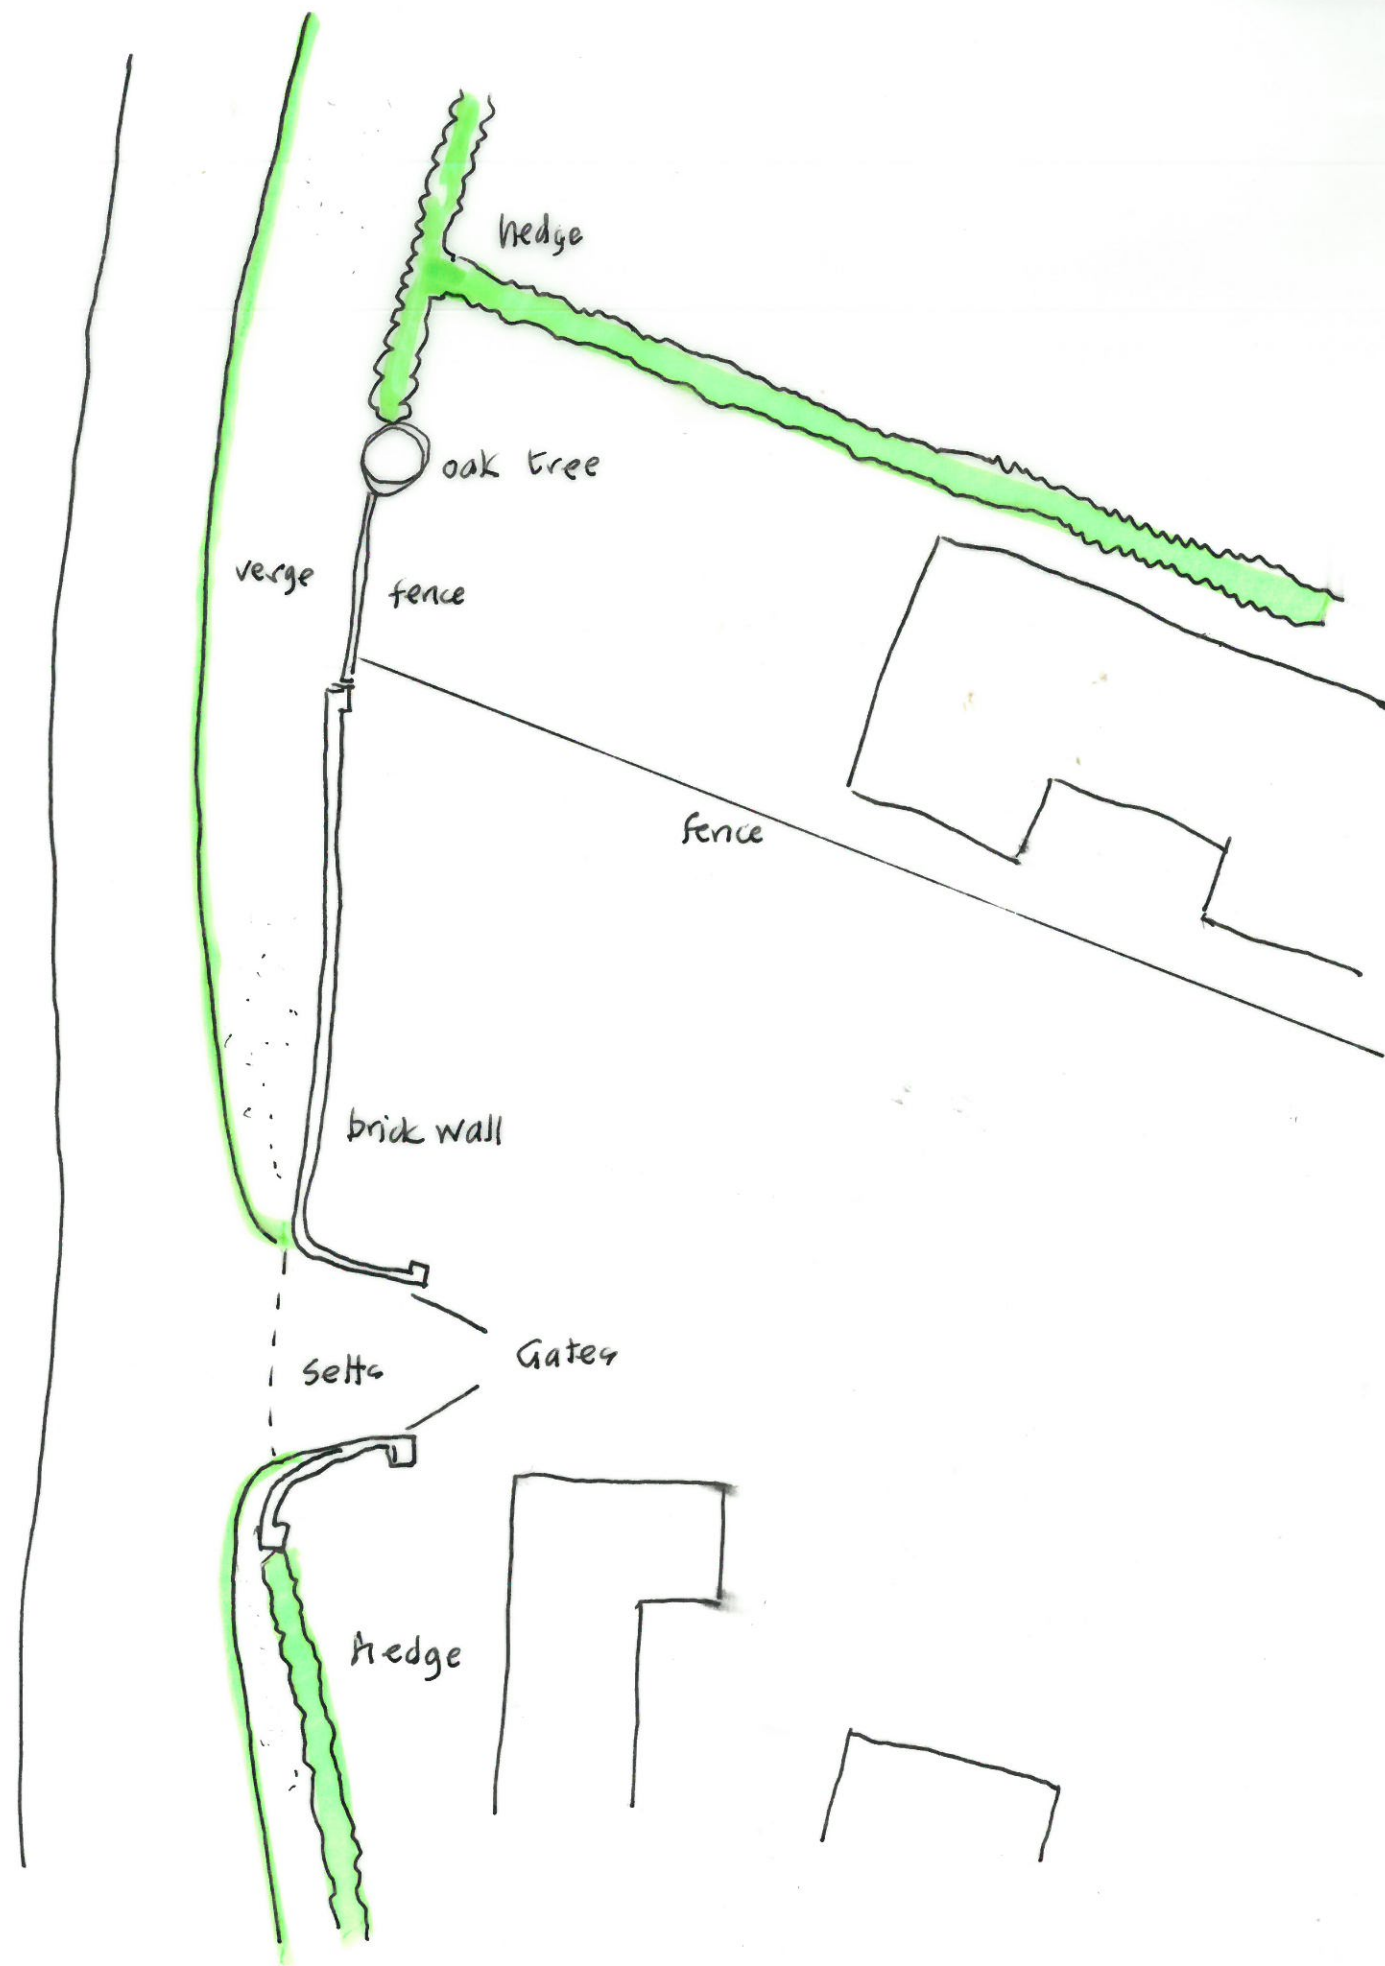

BLOCK PLAN EXISTING SMITHY COTTAGE
Scale 1:200

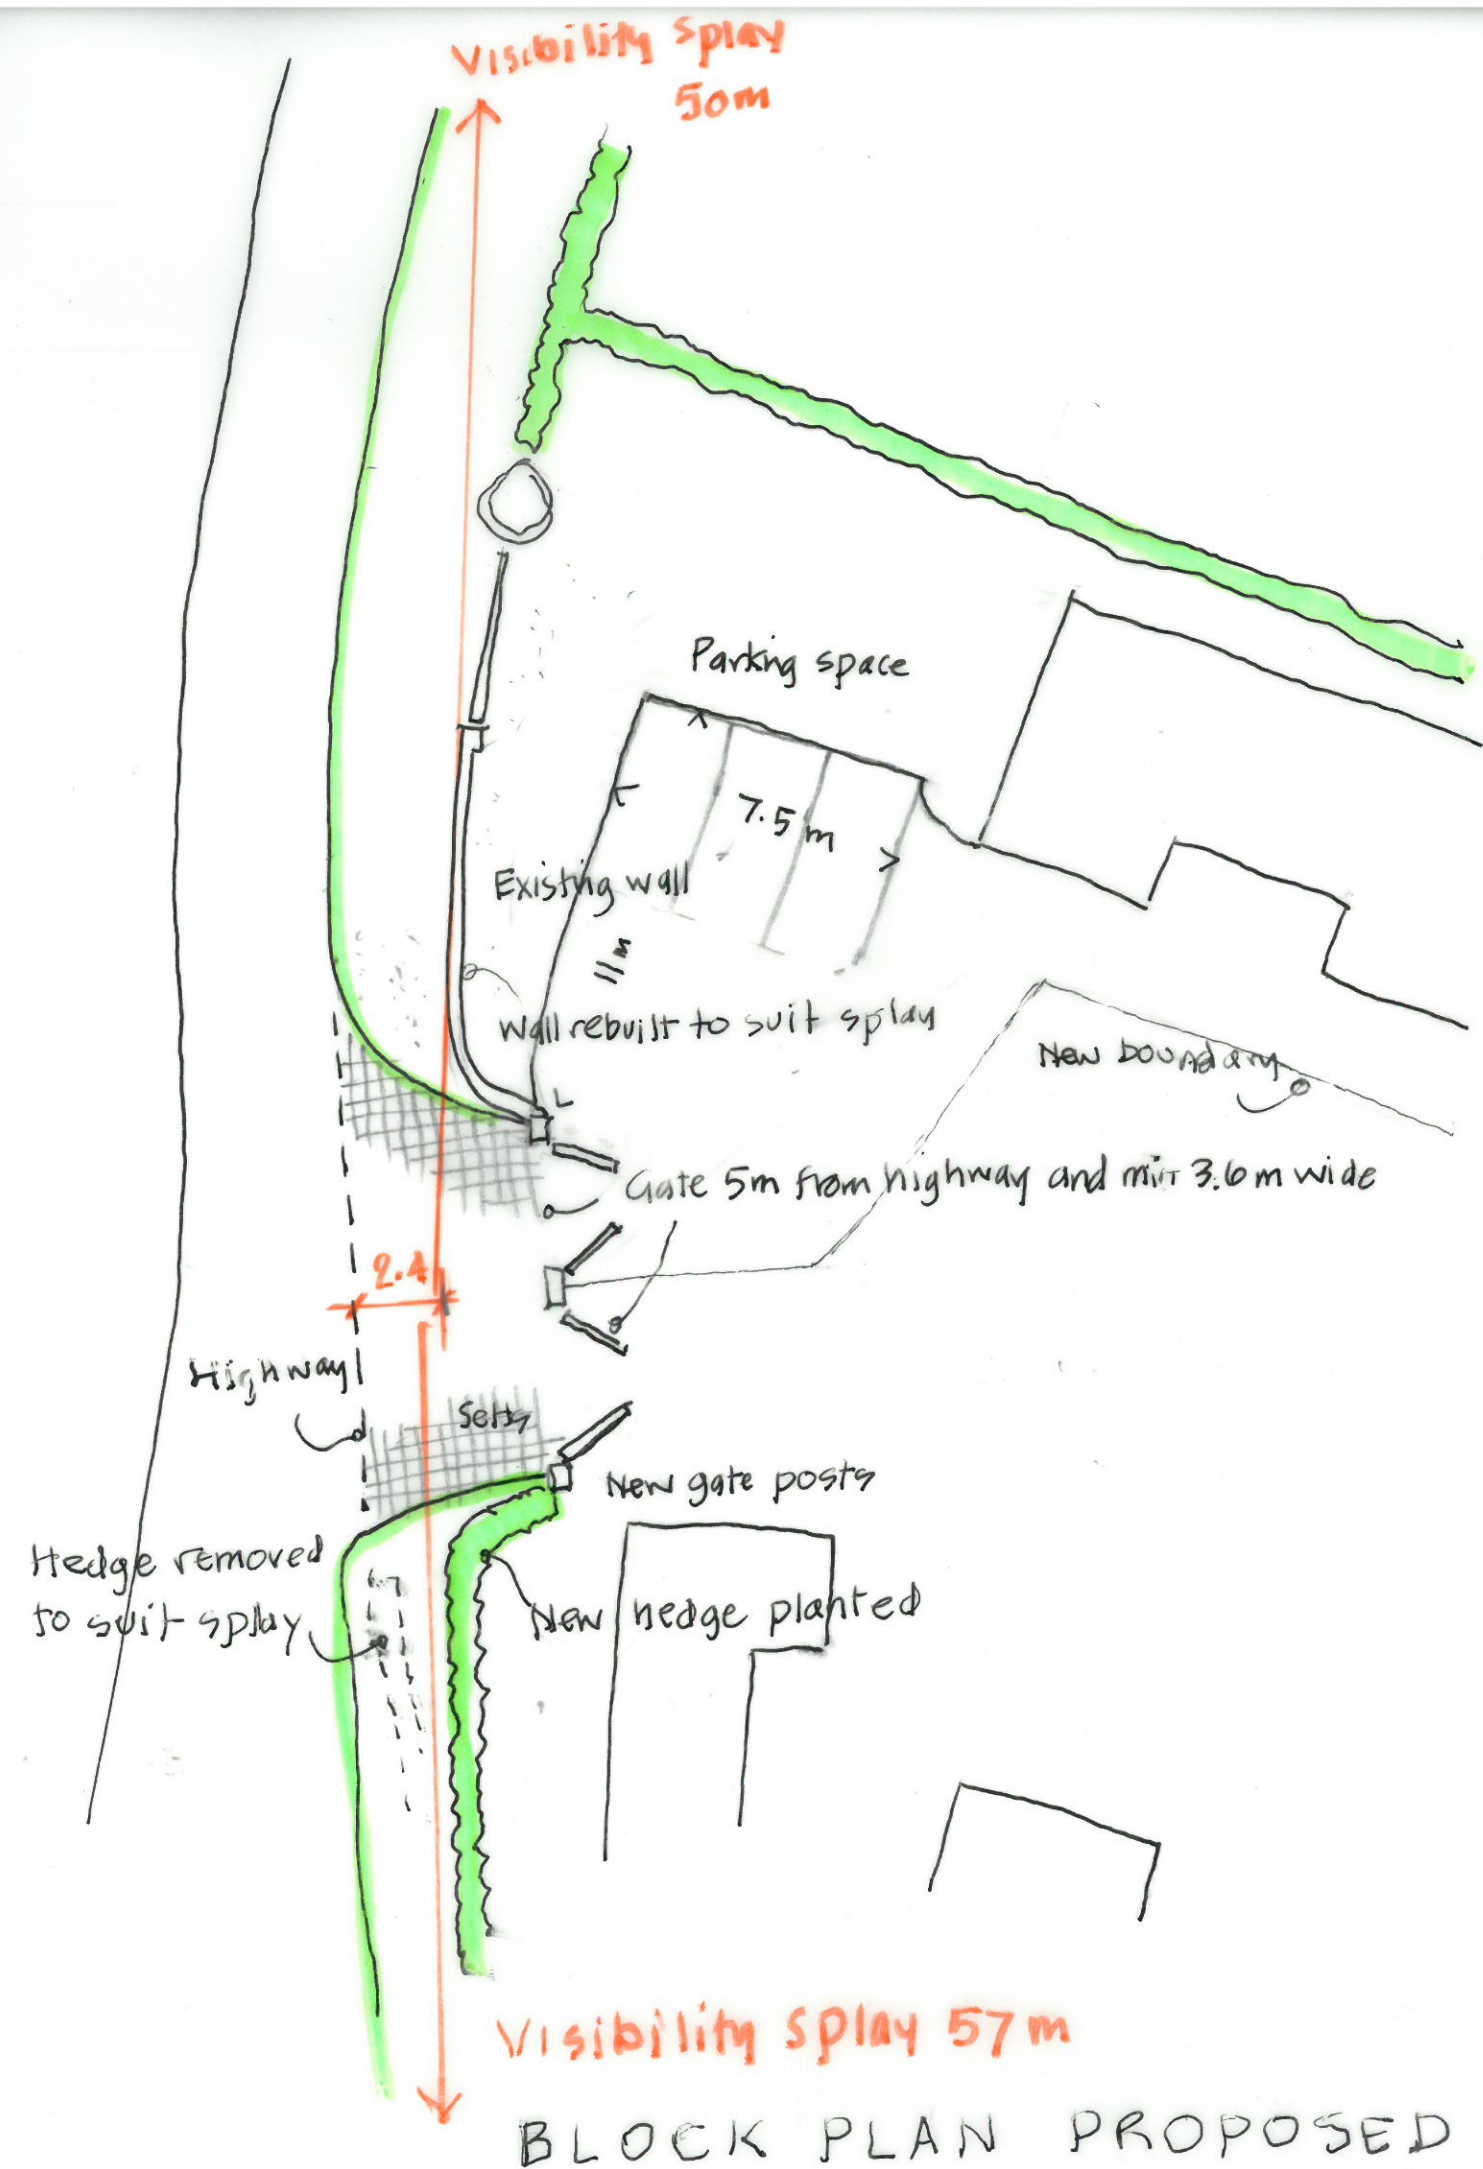

BLOCK PLAN PROPOSED