

Rev:	Description:	Date:
------	--------------	-------

--	--	--



Macbryde Homes Limited,
Macbryde House, Unit 28,
St. Asaph Business Park,
Ffordd Richard Davies, St Asaph,
Denbighshire, LL17 0LJ.
Tel. 01745 536677
Fax. 01745 536688

Site:

Top Road, Summerhill, Wrexham

Title:

Warwick & Stratford - Floor Plans

Scale:

1:100

Date:

24.04.17

Ref:

TRS-W&S-PL01

Rev:

-

Rev:	Description:	Date:
------	--------------	-------

--	--	--



Macbryde Homes Limited,
Macbryde House, Unit 28,
St. Asaph Business Park,
Ffordd Richard Davies, St Asaph,
Denbighshire, LL17 0LJ.
Tel. 01745 536677
Fax. 01745 536688

Site:

Top Road, Summerhill, Wrexham

Title:

Warwick & Stratford - Elevations

Scale:

1:100

Date:

24.04.17


Ref:

TRS-W&S-PL02

Rev:


-

WARWICK
FRONT ELEVATION

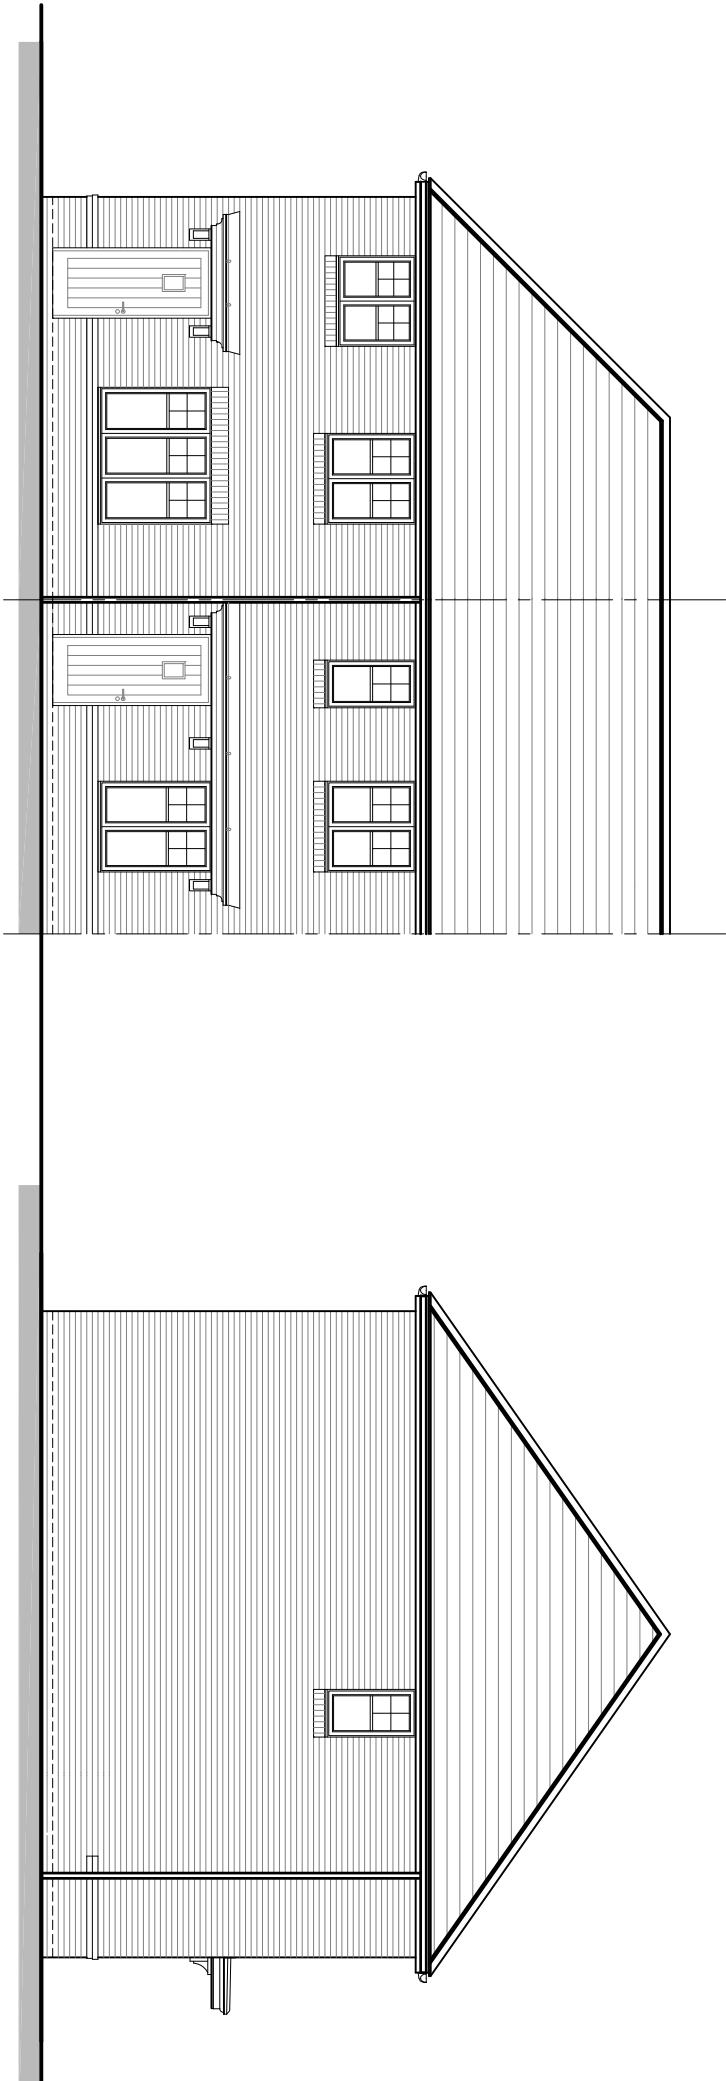

SIDE ELEVATION

STRATFORD
REAR ELEVATION

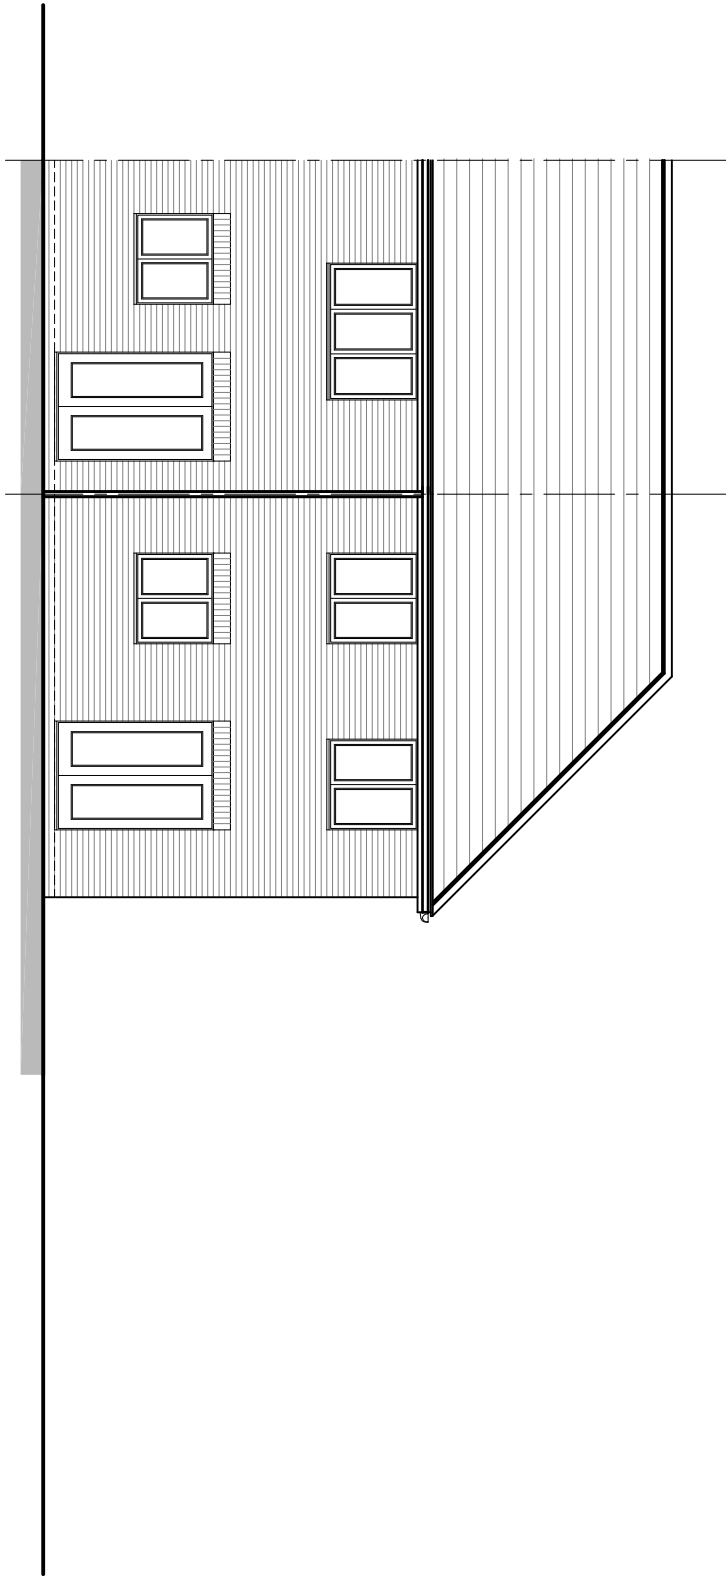

Rev:	Description:	Date:



MACBRYDE
HOMES

Macbryde Homes Limited,
Macbryde House, Unit 28,
St. Asaph Business Park,
Fford Richard Davies, St Asaph,
Denbighshire. LL17 0LJ.

Tel. 01745 536677
Fax. 01745 536688

Site: _____


Top Road, Summerhill, Wrexham

Title: **Banbury - Floor Plans**

Scale: 1:100

Date: 24.04.17

Ref: TRS-BAN-PL01	Rev: -
-------------------	--------

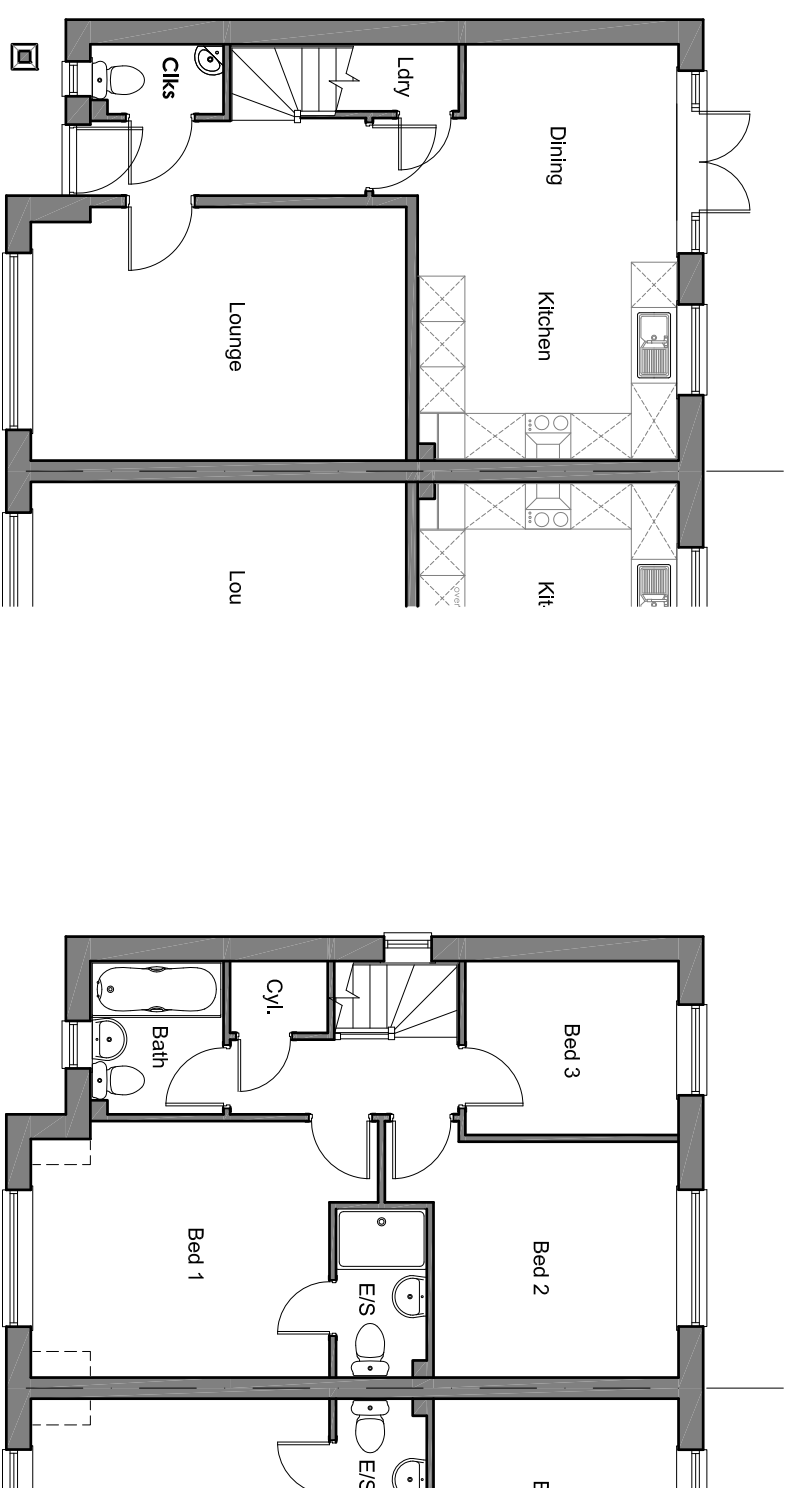

GROUND FLOOR

FIRST FLOOR

Rev:	Description:	Date:
------	--------------	-------

--	--	--



Macbryde Homes Limited,
Macbryde House, Unit 28,
St. Asaph Business Park,
Ffordd Richard Davies, St Asaph,
Denbighshire, LL17 0LJ.
Tel. 01745 536677
Fax. 01745 536688

Site:

Top Road, Summerhill, Wrexham

Title:

Banbury - Elevations

Scale:

1:100

Date:


24.04.17

Ref:


TRS-BAN-PL02

Rev:


-

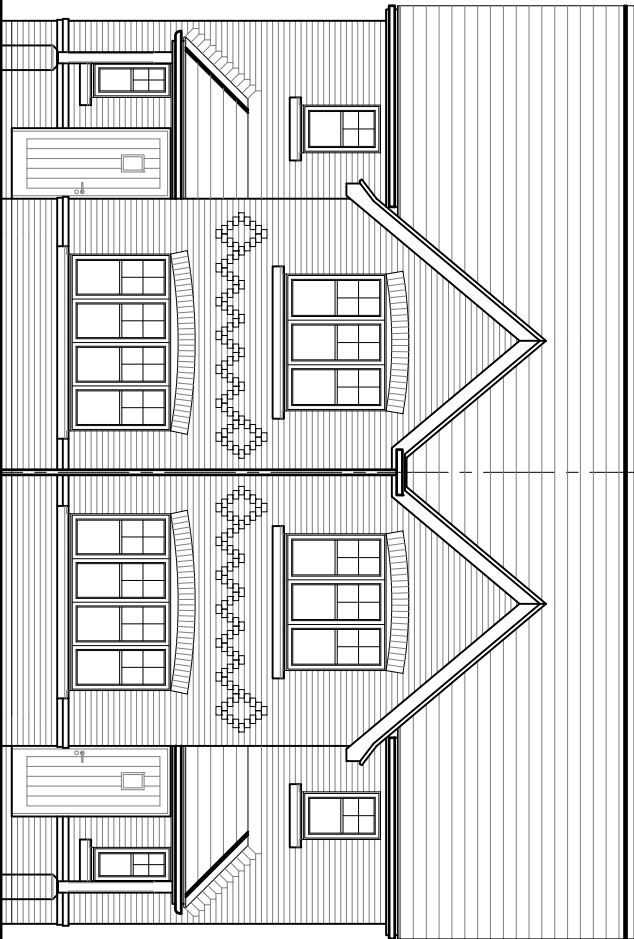


FRONT ELEVATION

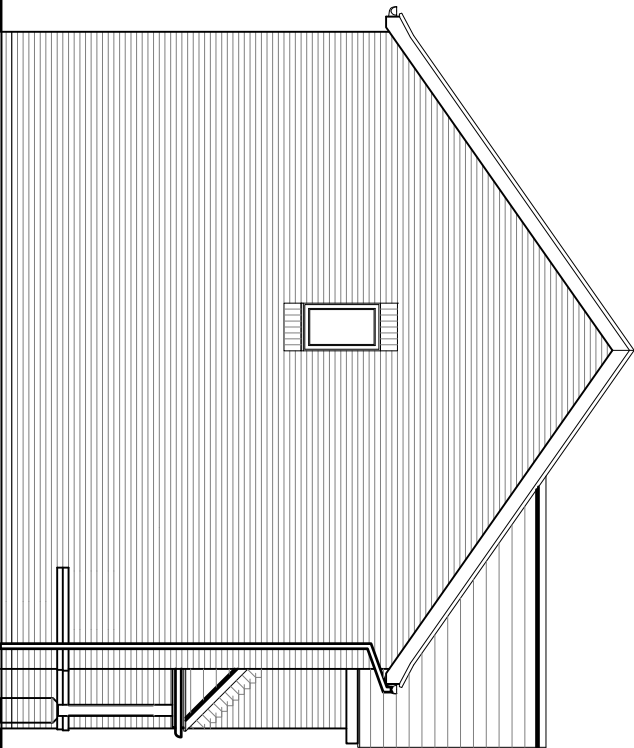

SIDE ELEVATION

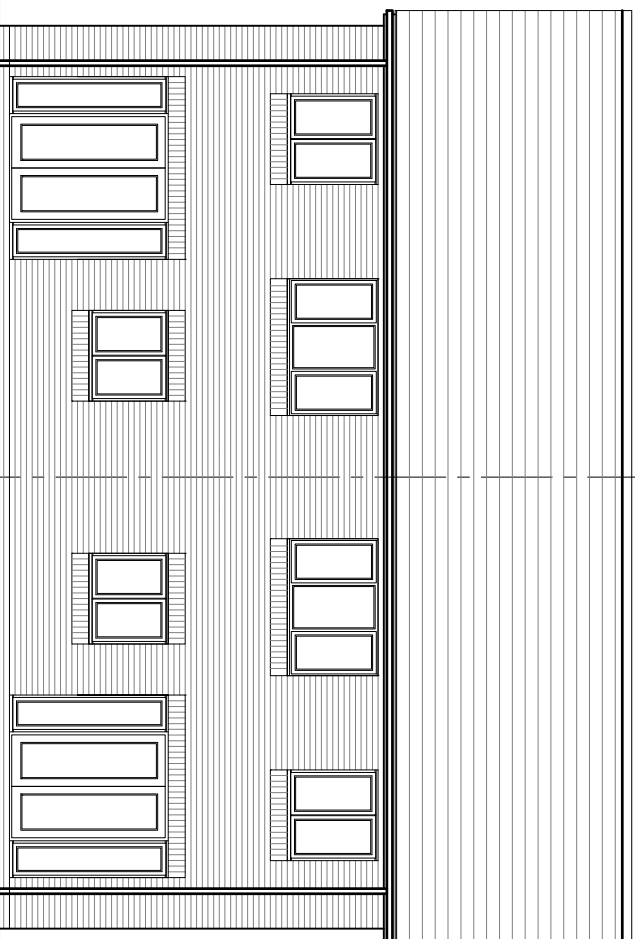


REAR ELEVATION

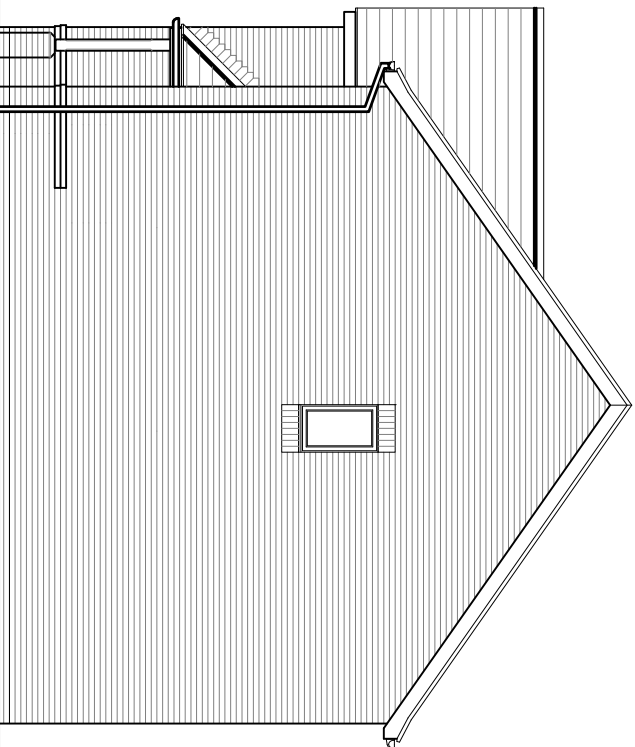


SIDE ELEVATION

Rev:	Description:	Date:
------	--------------	-------

--	--	--

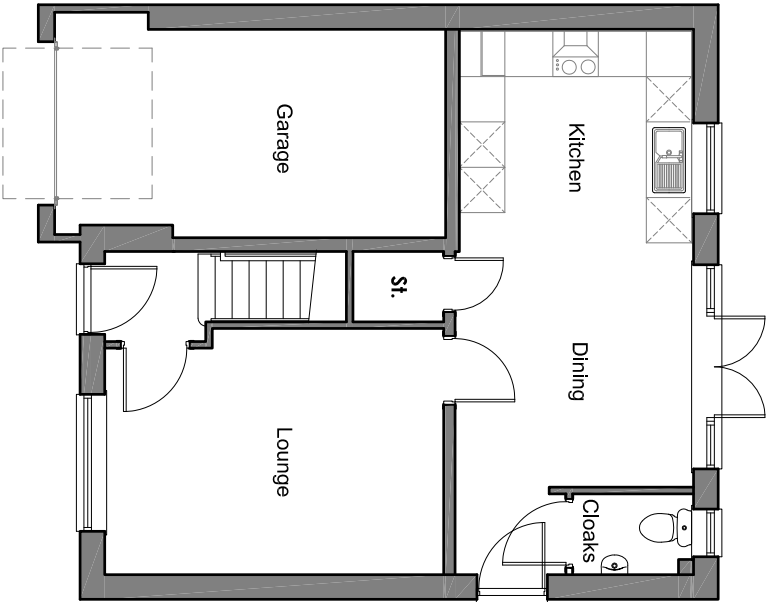

GROUND FLOOR

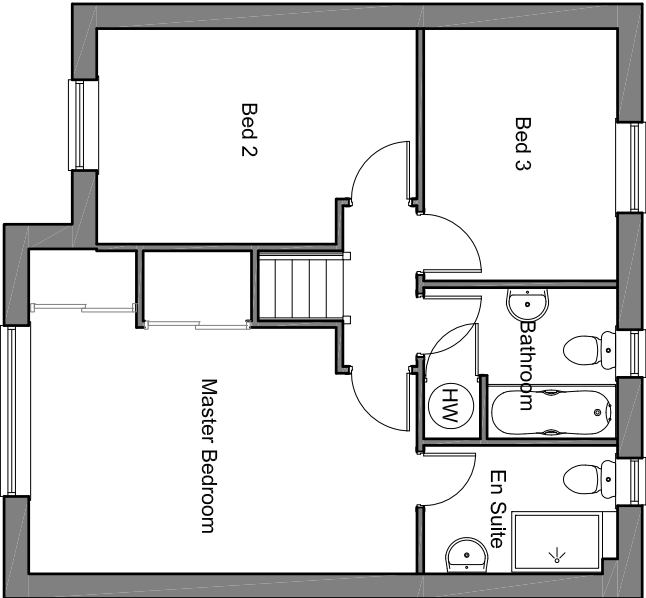

FIRST FLOOR



Macbryde Homes Limited,
Macbryde House, Unit 28,
St. Asaph Business Park,
Ffordd Richard Davies, St Asaph,
Denbighshire, LL17 0LJ.
Tel. 01745 536677
Fax. 01745 536688

Site:

Top Road, Summerhill, Wrexham

Title:
Kingston - Floor Plans

Scale: 1:100 Date: 24.04.17

Ref: TRS-KIN-PL01 Rev: -

Rev:	Description:	Date:
------	--------------	-------

--	--	--



Macbryde Homes Limited,
Macbryde House, Unit 28,
St. Asaph Business Park,
Ffordd Richard Davies, St Asaph,
Denbighshire, LL17 0LJ.
Tel. 01745 536677
Fax. 01745 536688

Site:

Top Road, Summerhill, Wrexham

Title:

Kingston - Elevations

Scale:

1:100

Date:

24.04.17

Ref:


TRS-KIN-PL02

Rev:


-




FRONT ELEVATION

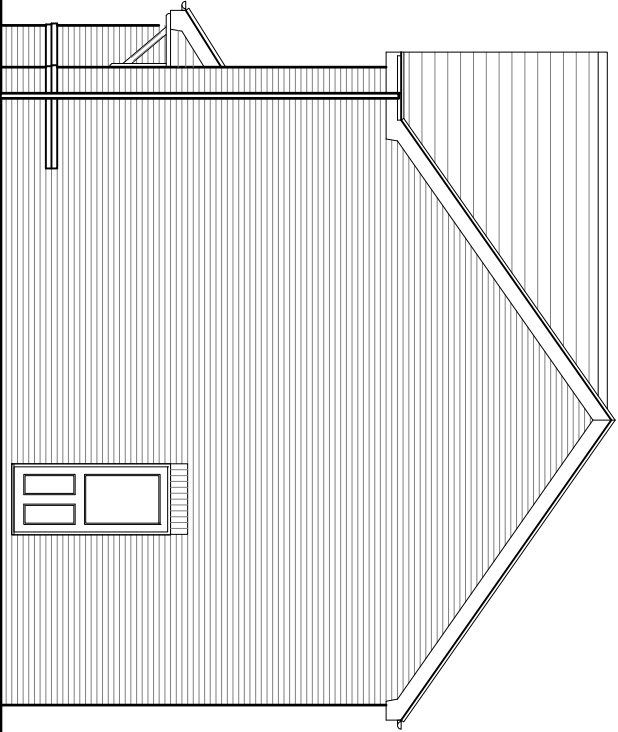

SIDE ELEVATION

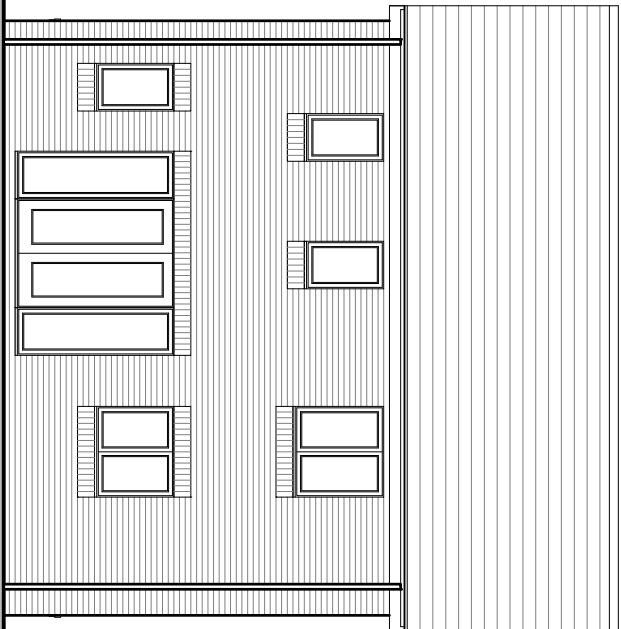

REAR ELEVATION

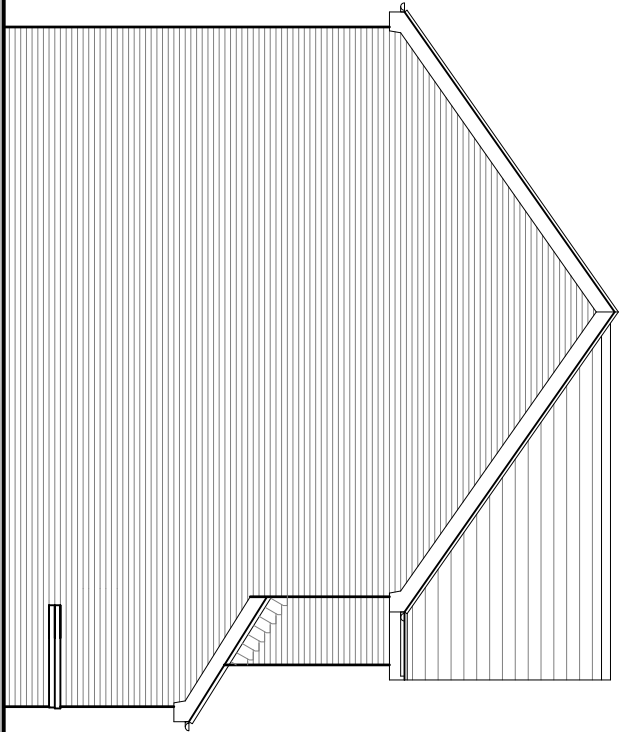

SIDE ELEVATION

Rev:	Description:	Date:
------	--------------	-------

--	--	--



Macbryde Homes Limited,
Macbryde House, Unit 28,
St. Asaph Business Park,
Ffordd Richard Davies, St Asaph,
Denbighshire, LL17 0LJ.
Tel. 01745 536677
Fax. 01745 536688

Site:

Top Road, Summerhill, Wrexham

Title:

Fenwick - Floor Plans

Scale:

1:100

Date:


24.04.17

Rev:


TRS-FEN-PL01

Rev:

-

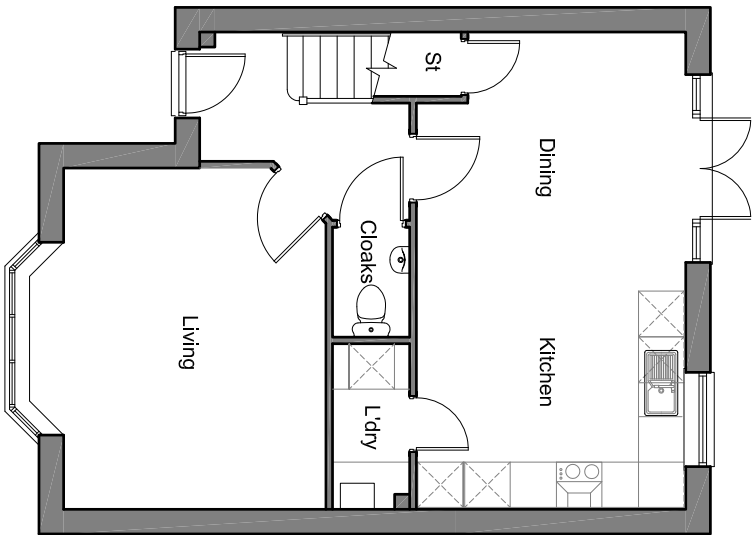

GROUND FLOOR

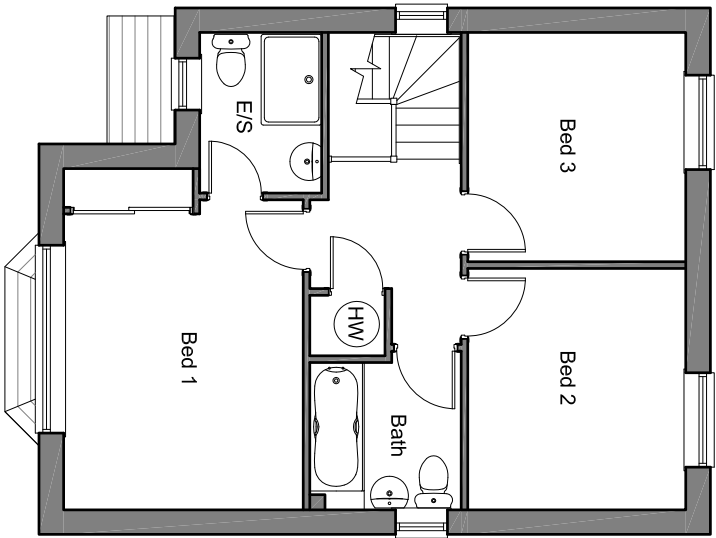

FIRST FLOOR

Rev:	Description:	Date:
------	--------------	-------

--	--	--



Macbryde Homes Limited,
Macbryde House, Unit 28,
St. Asaph Business Park,
Ffordd Richard Davies, St Asaph,
Denbighshire, LL17 0LJ.
Tel. 01745 536677
Fax. 01745 536688

Site:

Top Road, Summerhill, Wrexham

Title:

Fenwick - Elevations

Scale:

1:100

Date:

24.04.17

Ref:


TRS-FEN-PL02

Rev:


-




FRONT ELEVATION

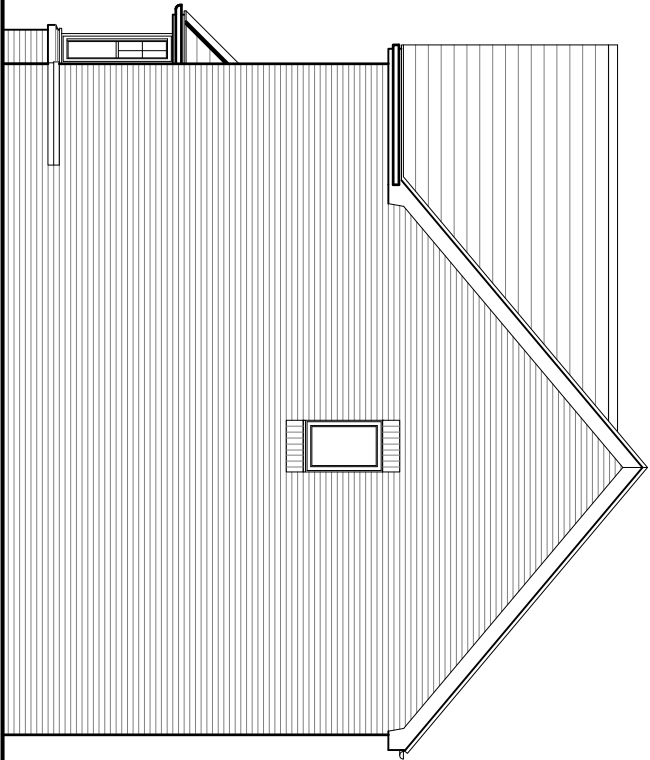

SIDE ELEVATION

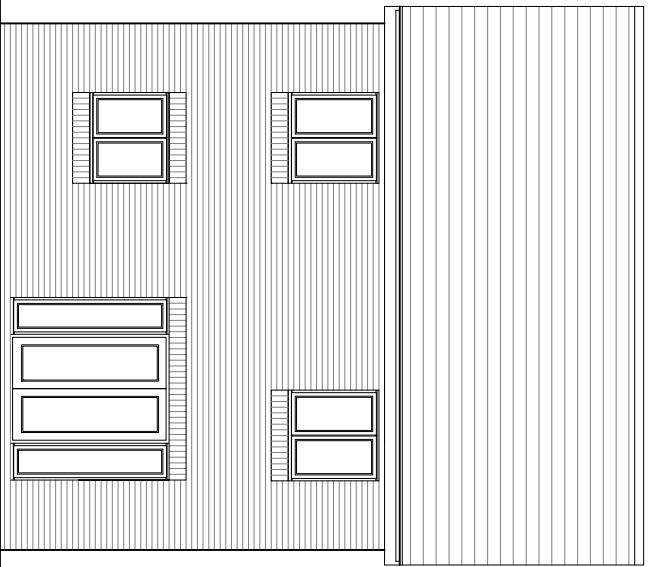


REAR ELEVATION

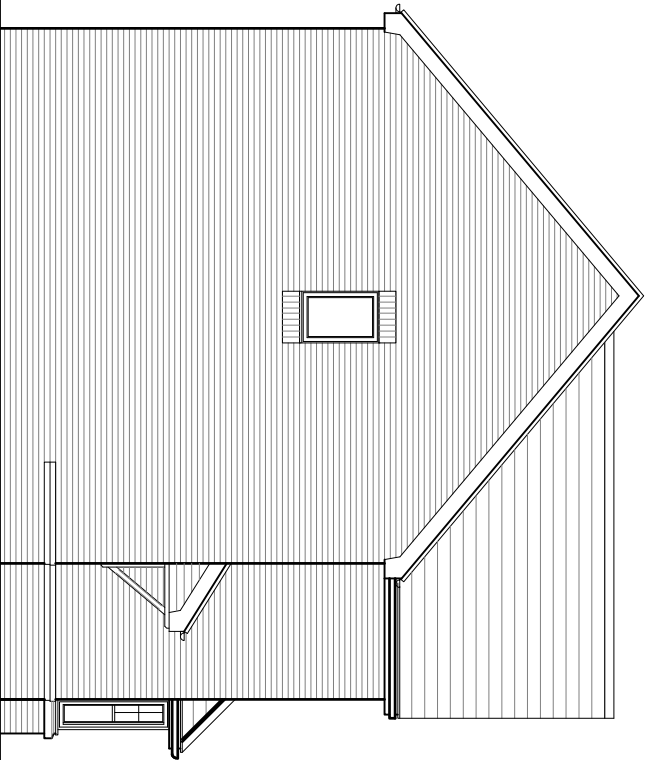


SIDE ELEVATION

Rev:	Description:	Date:
------	--------------	-------

--	--	--

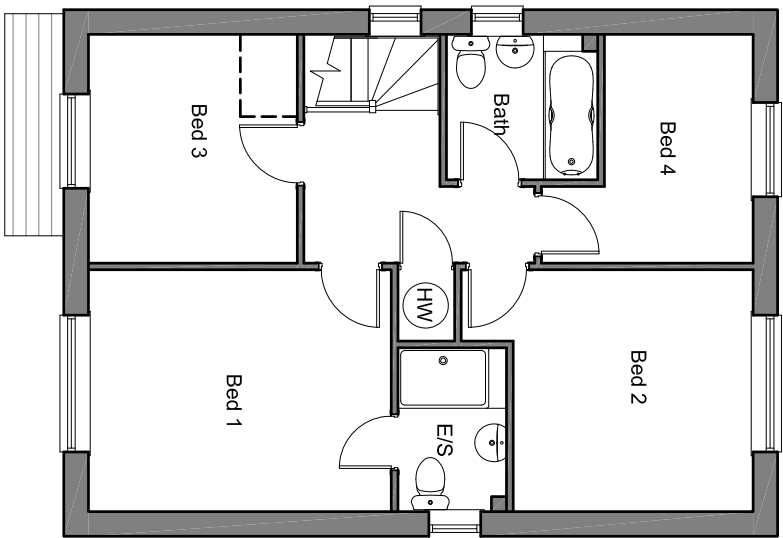

FIRST FLOOR

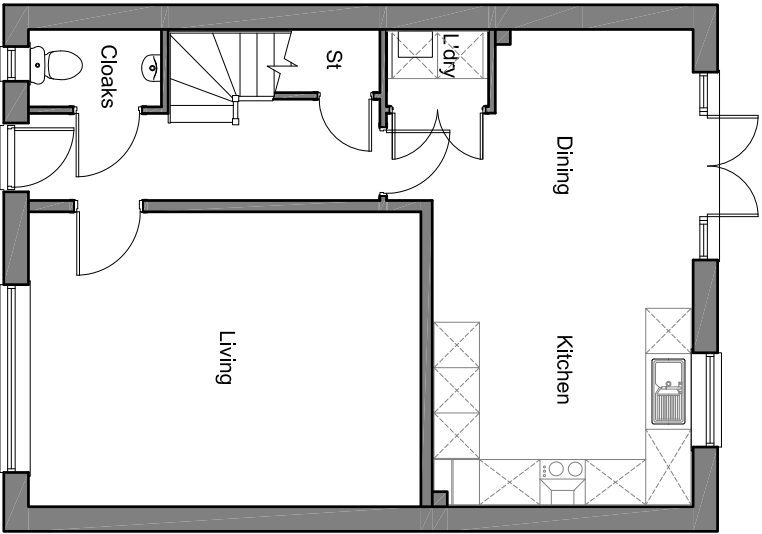

GROUND FLOOR

MACBRYDE
HOMES

Macbryde Homes Limited,
Macbryde House, Unit 28,
St. Asaph Business Park,
Ffordd Richard Davies, St Asaph,
Denbighshire, LL17 0LJ.
Tel. 01745 536677
Fax. 01745 536688

Site:

Top Road, Summerhill, Wrexham


Title:
Burlington - Floor Plans

Scale: 1:100 Date: 24.04.17


Ref: TRS-BUR-PL01 Rev: -

Rev:	Description:	Date:
------	--------------	-------


--	--	--

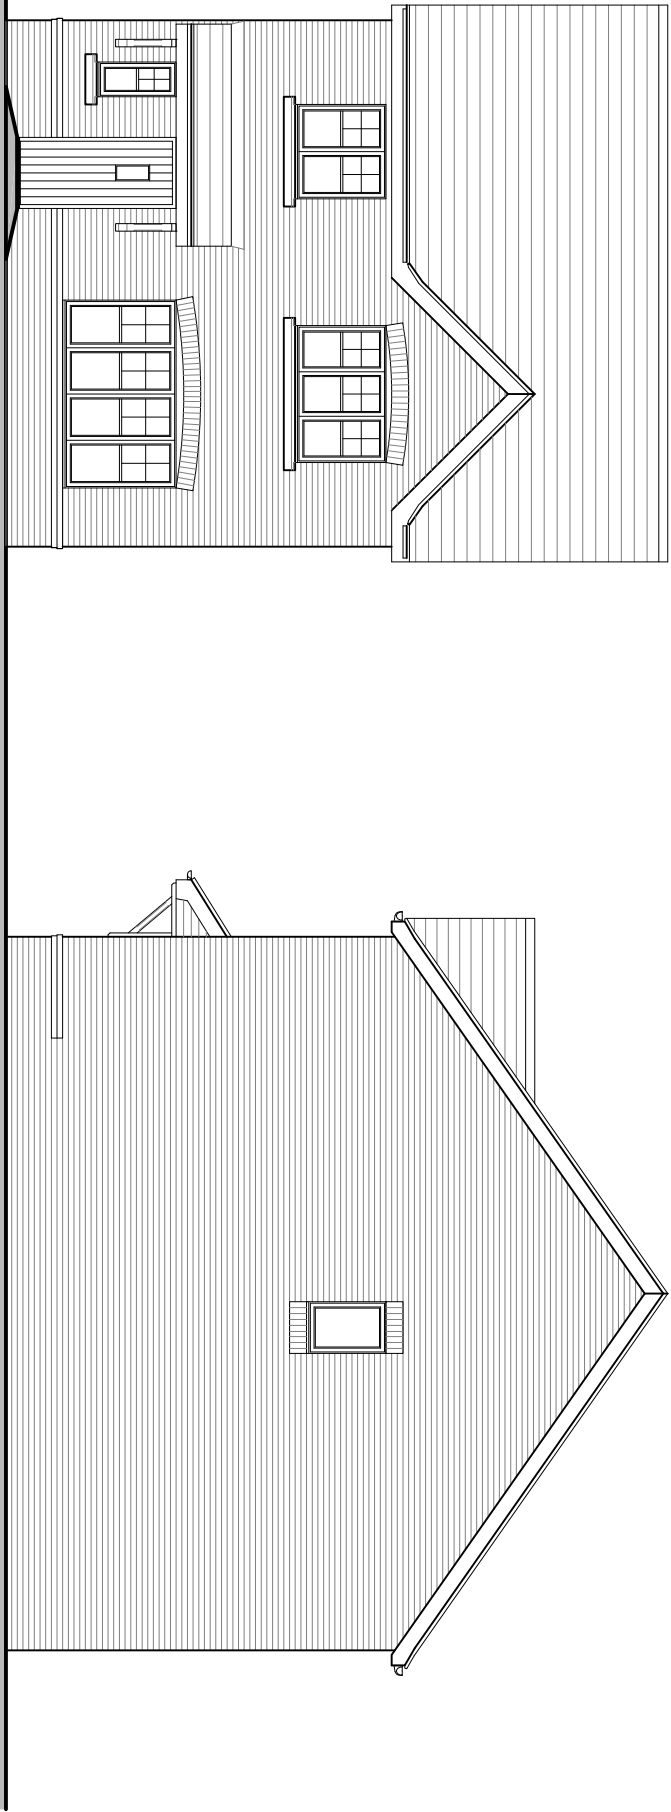


FRONT ELEVATION

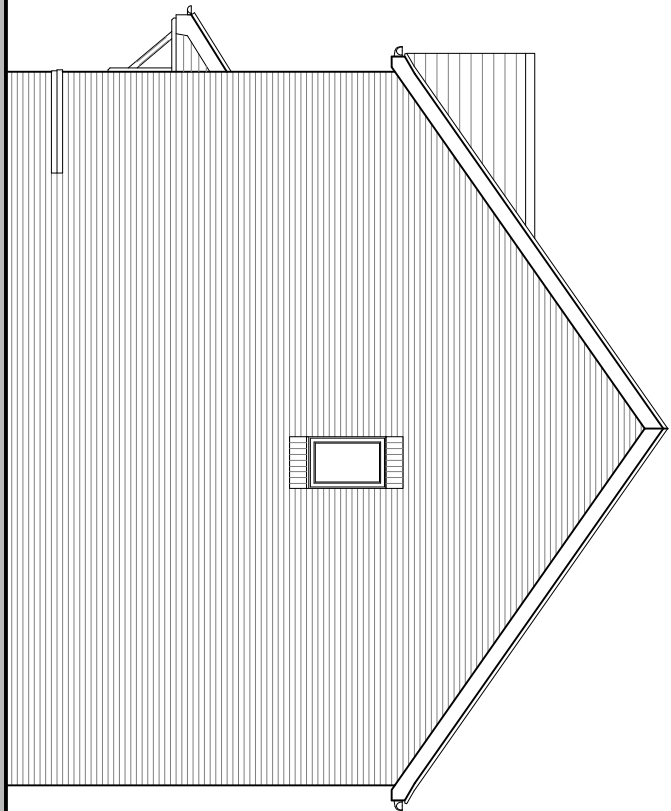

SIDE ELEVATION

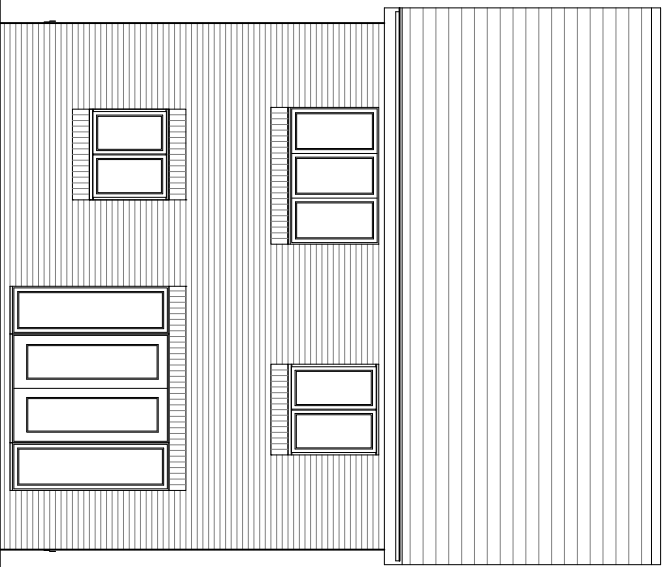

REAR ELEVATION

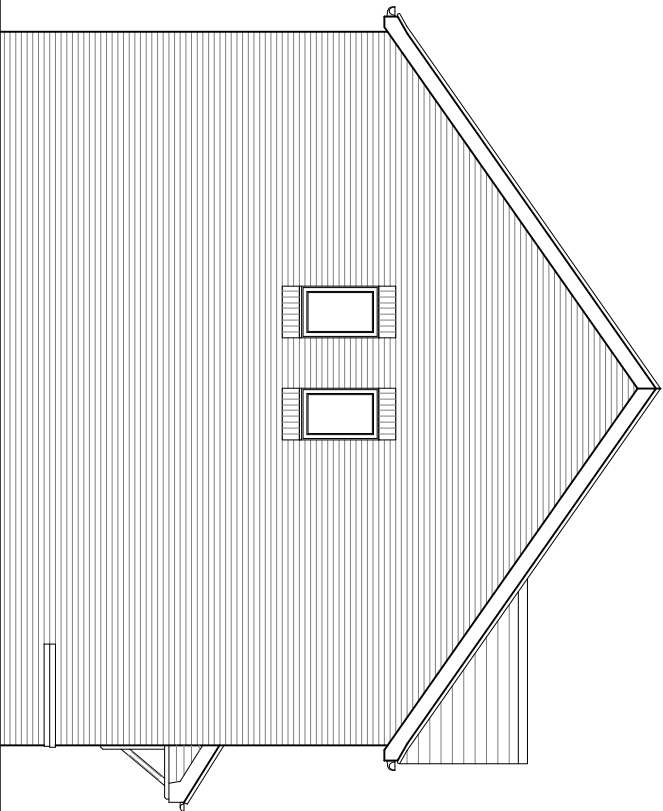

SIDE ELEVATION



Macbryde Homes Limited,
Macbryde House, Unit 28,
St. Asaph Business Park,
Ffordd Richard Davies, St Asaph,
Denbighshire, LL17 0LJ.
Tel. 01745 536677
Fax. 01745 536688

Site:

Top Road, Summerhill, Wrexham

Title:
Burlington - Elevations

Scale: 1:100 Date: 24.04.17

Ref: TRS-BUR-PL02 Rev: -

Rev:	Description:	Date:
------	--------------	-------

--	--	--



Macbryde Homes Limited,
Macbryde House, Unit 28,
St. Asaph Business Park,
Ffordd Richard Davies, St Asaph,
Denbighshire, LL17 0LJ.
Tel. 01745 536677
Fax. 01745 536688

Site:

Top Road, Summerhill, Wrexham

Title:
Heatherington - Floor Plans

Scale:	Date:
1:100	24.04.17

Ref:	Rev:
TRS-HTR-PL01	-

Rev:	Description:	Date:
------	--------------	-------

--	--	--



Macbryde Homes Limited,
Macbryde House, Unit 28,
St. Asaph Business Park,
Ffordd Richard Davies, St Asaph,
Denbighshire, LL17 0LJ.
Tel. 01745 536677
Fax. 01745 536688

Site:

Top Road, Summerhill, Wrexham

Title:

Heatherington - Elevations

Scale:

1:100

Date:

24.04.17

Ref:


TRS-HTR-PL02

Rev:


-




FRONT ELEVATION

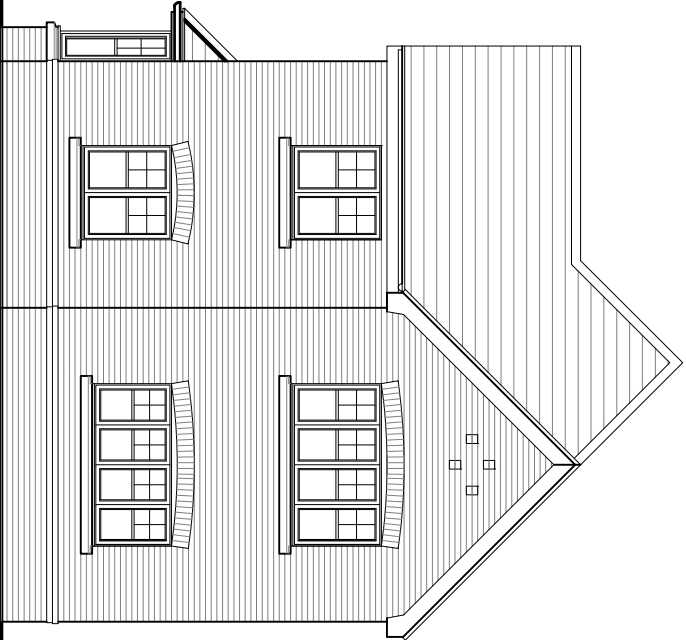

SIDE ELEVATION

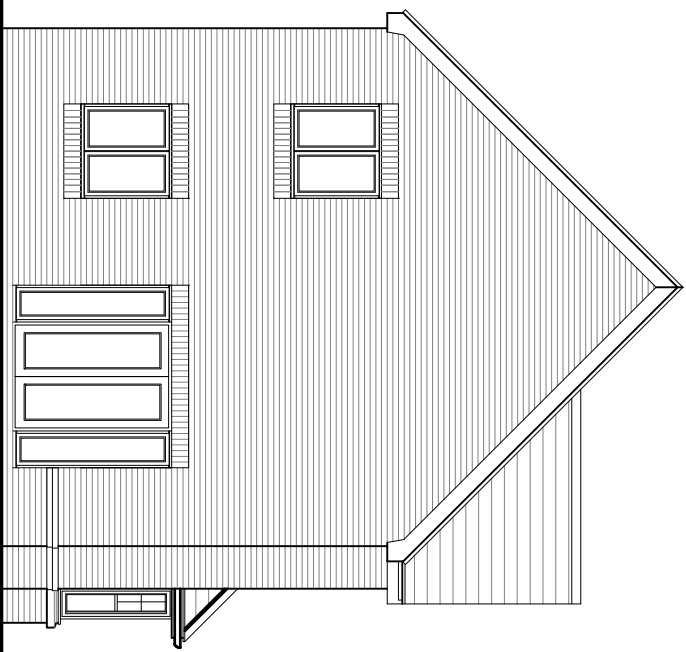

SIDE ELEVATION

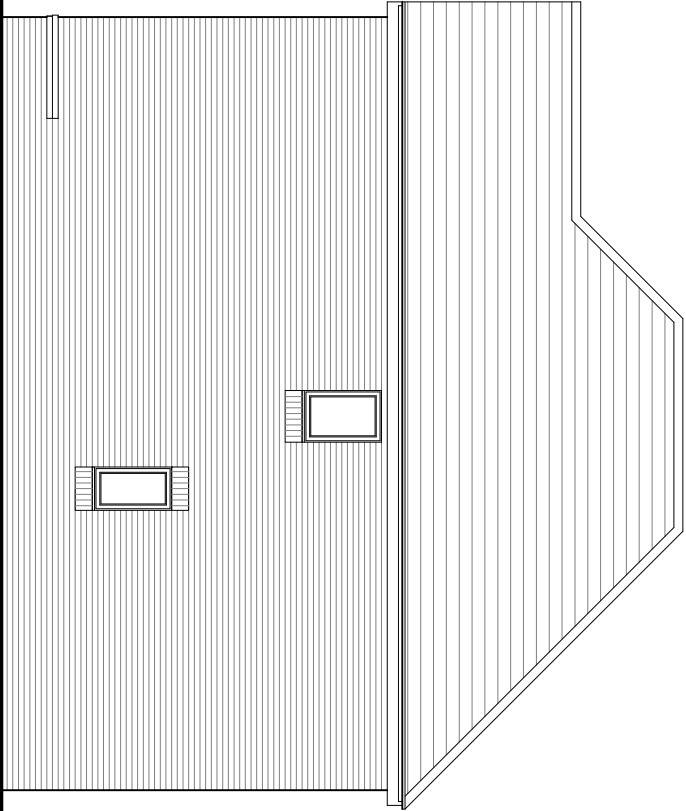

REAR ELEVATION

Rev:	Description:	Date:



MACBRYDE
HOMES

Macbryde Homes Limited,
Macbryde House, Unit 28,
St. Asaph Business Park,
Fford Richard Davies, St Asaph,
Denbighshire, LL17 0LJ.

Tel. 01745 536677
Fax. 01745 536688


Site: _____

Top Road, Summerhill, Wrexham


Title: Wentworth - Floor Plans

Scale: 1:100 Date: 24.04.17

Ref: TRS-WEN-PL01	Rev: -
-------------------	--------

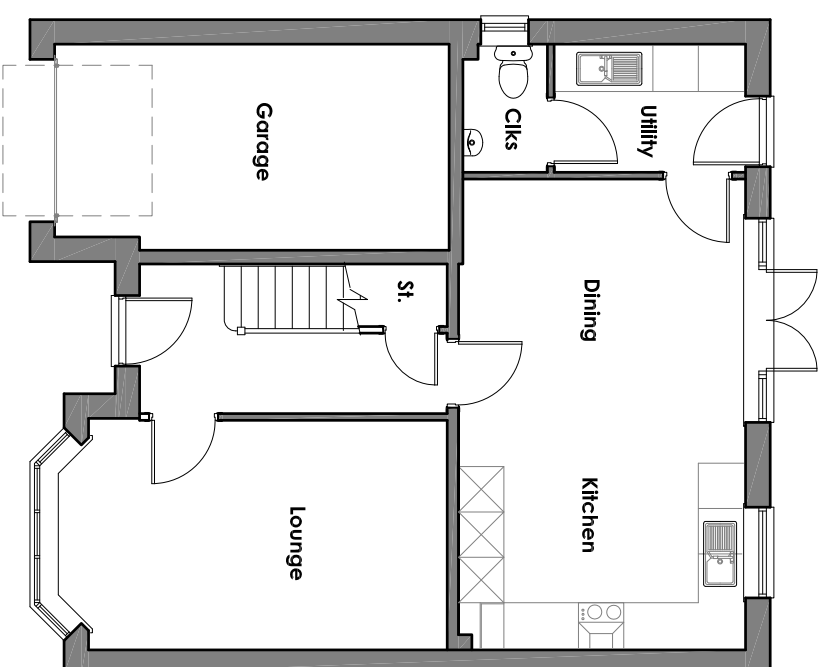

GROUND FLOOR

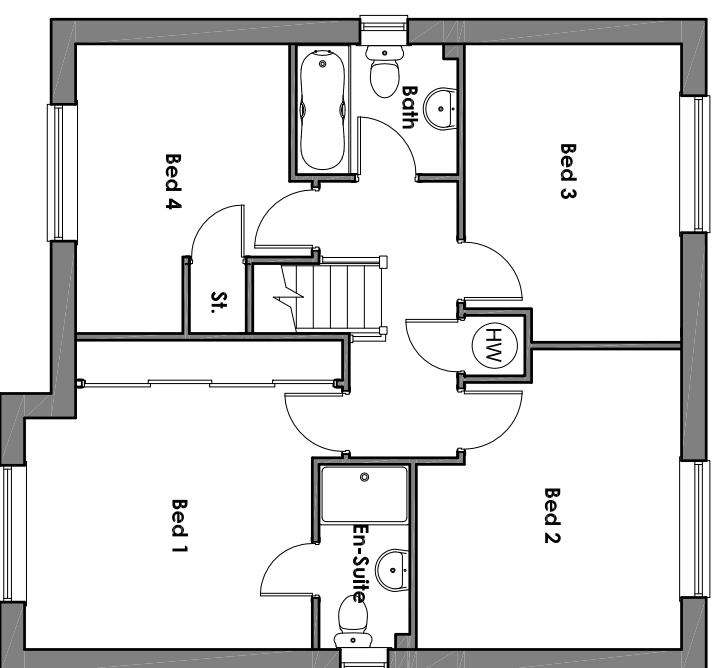


FIRST FLOOR


Rev:	Description:	Date:
------	--------------	-------



FRONT ELEVATION

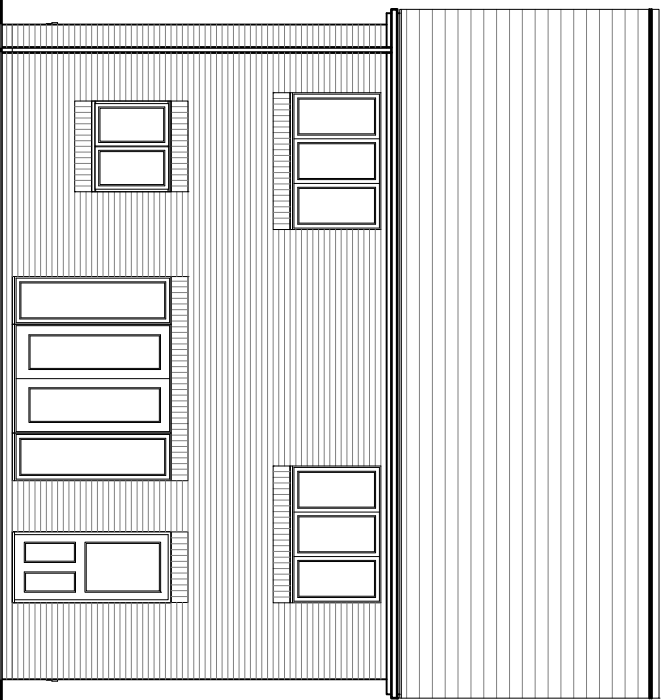

REAR ELEVATION

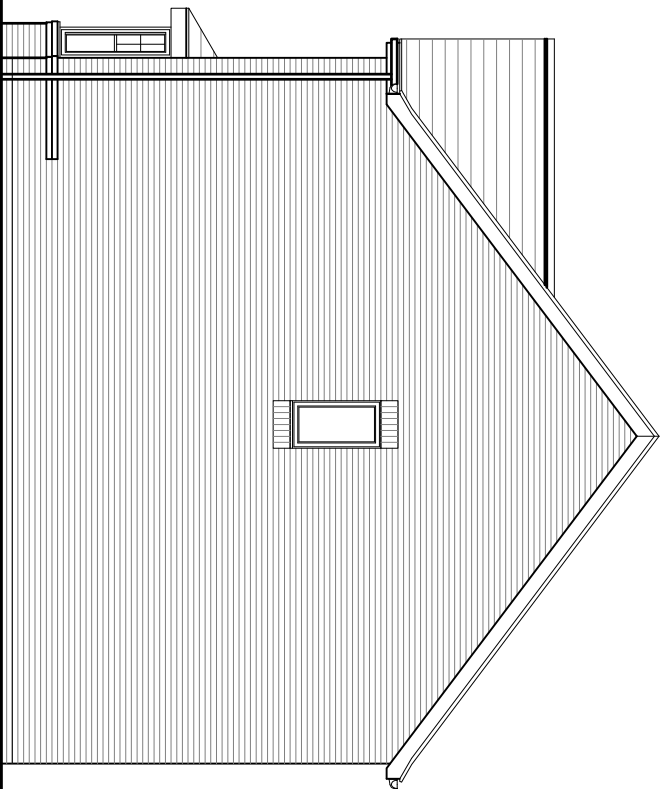

SIDE ELEVATION



Macbryde Homes Limited,
Macbryde House, Unit 28,
St. Asaph Business Park,
Ffordd Richard Davies, St Asaph,
Denbighshire, LL17 0LJ.
Tel. 01745 536677
Fax. 01745 536688

Site:

Top Road, Summerhill, Wrexham

Title:

Wentworth - Elevations

Scale:

1:100

Date:

24.04.17

Ref:

TRS-WEN-PL02

Rev:

-

Rev:	Description:	Date:
------	--------------	-------

--	--	--



MACBRYDE
HOMES

Macbryde Homes Limited,
Macbryde House, Unit 28,
St. Asaph Business Park,
Ffordd Richard Davies, St Asaph,
Denbighshire, LL17 0LJ.
Tel. 01745 536677
Fax. 01745 536688

Site:

Top Road, Summerhill, Wrexham

Title:

Chatsworth - Floor Plans

Scale:

1:100

Date:

24.04.17

Ref:

TRS-CHA-PL01

Rev:

-

Rev:	Description:	Date:
------	--------------	-------

--	--	--



Macbryde Homes Limited,
Macbryde House, Unit 28,
St. Asaph Business Park,
Ffordd Richard Davies, St Asaph,
Denbighshire, LL17 0LJ.
Tel. 01745 536677
Fax. 01745 536688

Site:

Top Road, Summerhill, Wrexham

Title:

Chatsworth - Elevations

Scale:

1:100

Date:

24.04.17

Ref:


TRS-CHA-PL02

Rev:


-




FRONT ELEVATION

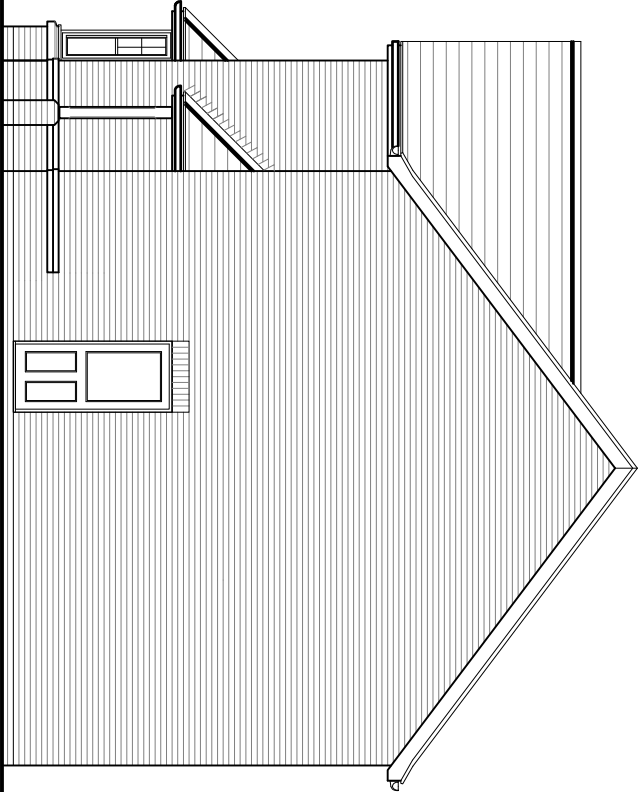

SIDE ELEVATION

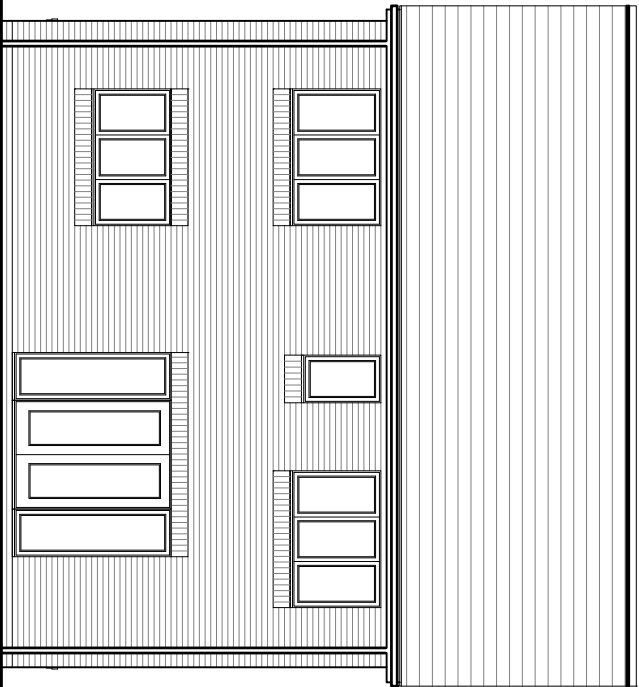

REAR ELEVATION

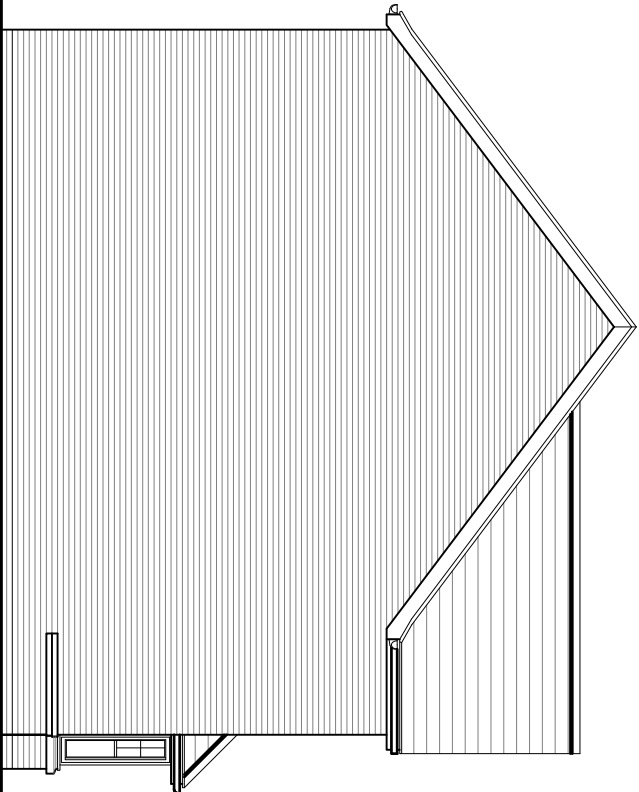

SIDE ELEVATION

Rev:	Description:	Date:
------	--------------	-------

--	--	--



Macbryde Homes Limited,
Macbryde House, Unit 28,
St. Asaph Business Park,
Ffordd Richard Davies, St Asaph,
Denbighshire, LL17 0LJ.
Tel. 01745 536677
Fax. 01745 536688

Site:

Top Road, Summerhill, Wrexham

Title:

Edinburgh - Floor Plans

Scale:

1:100

Date:

24.04.17

Rev:


TRS-EDI-PL01

Rev:

-




GROUND FLOOR

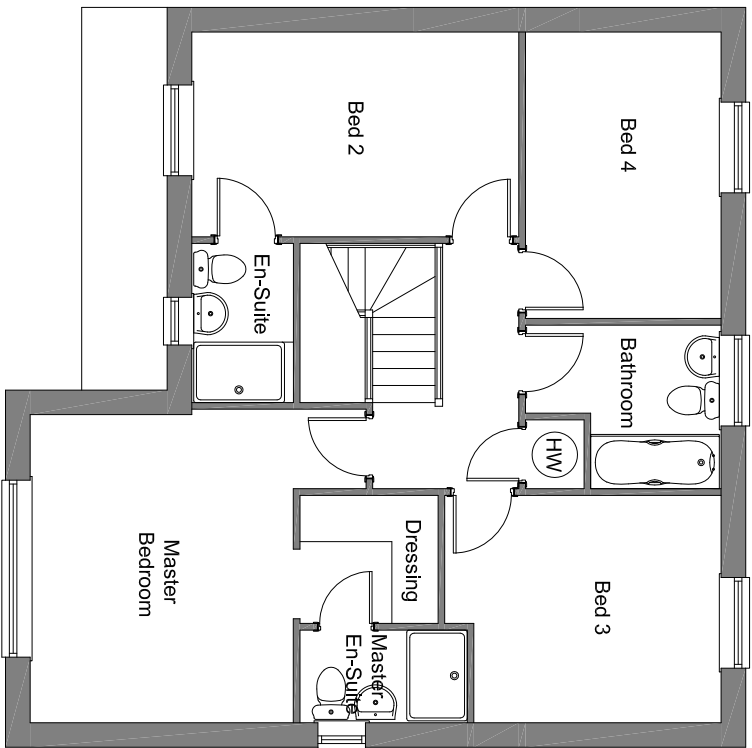

FIRST FLOOR


Rev:	Description:	Date:
------	--------------	-------

--	--	--

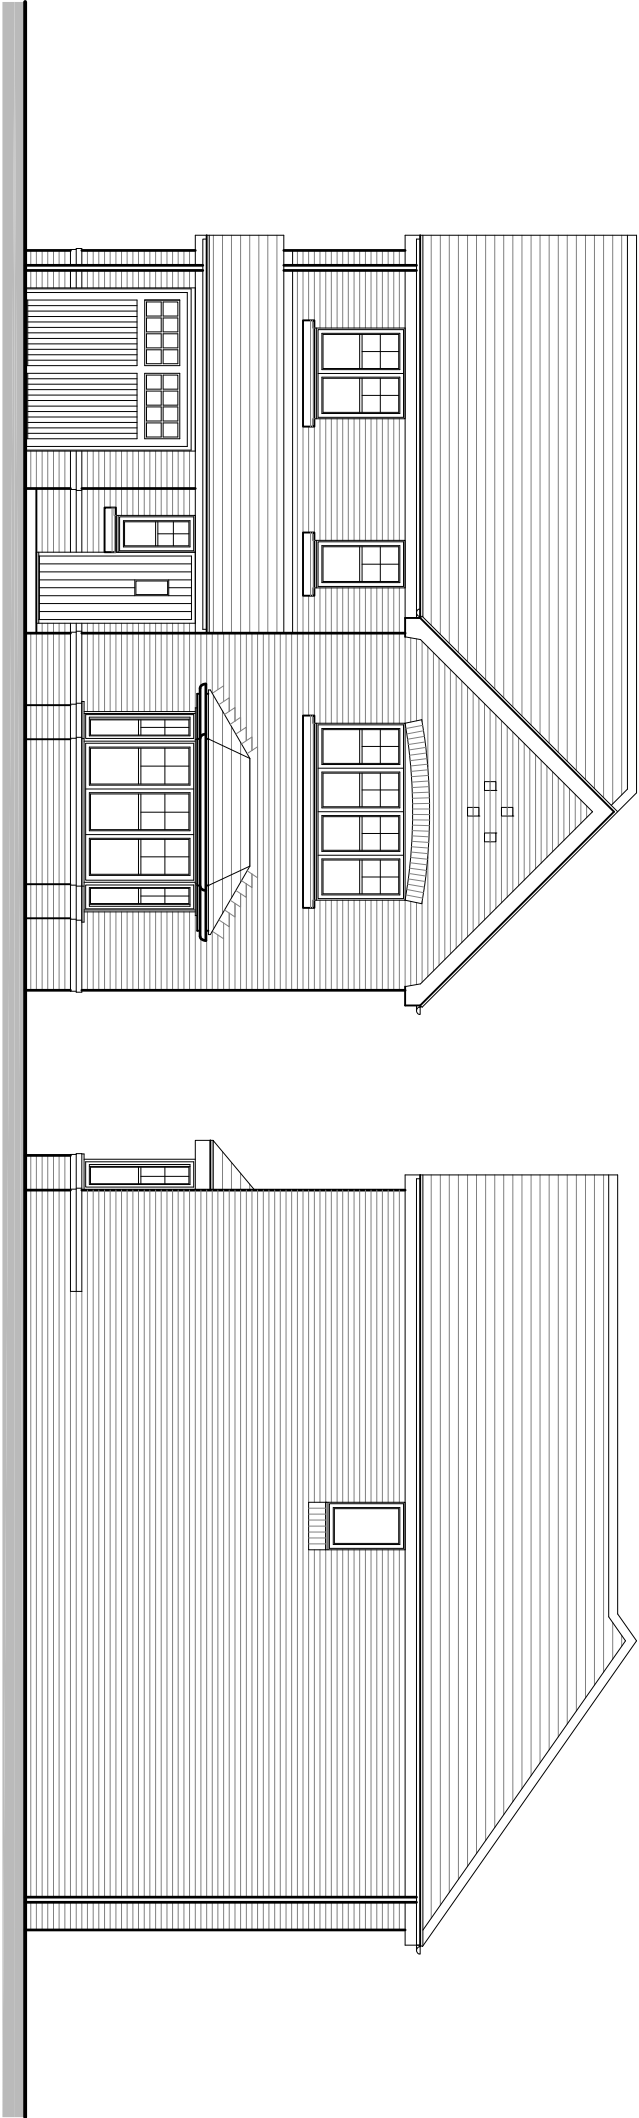

FRONT ELEVATION

SIDE ELEVATION

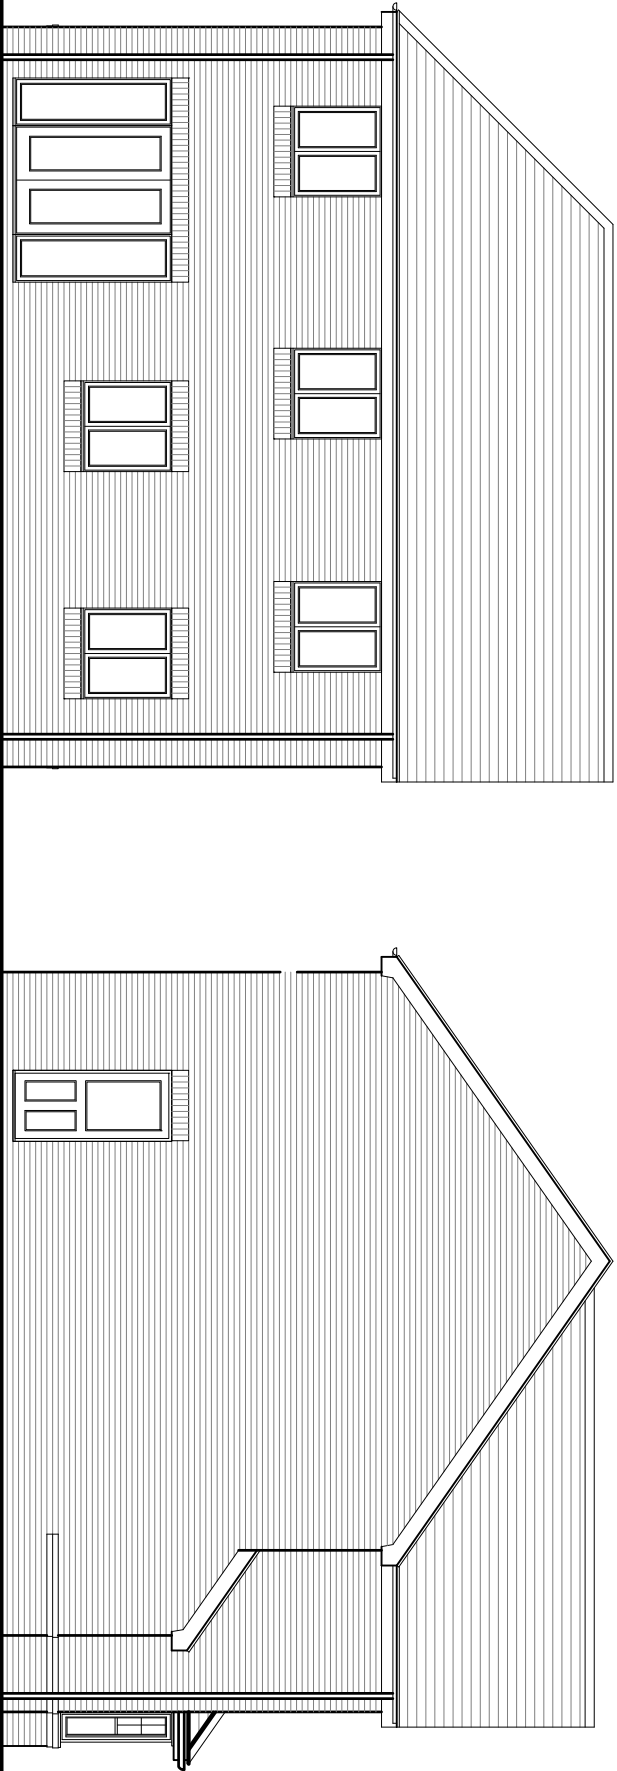

REAR ELEVATION

SIDE ELEVATION



Macbryde Homes Limited,
Macbryde House, Unit 28,
St. Asaph Business Park,
Ffordd Richard Davies, St Asaph,
Denbighshire, LL17 0LJ.
Tel. 01745 536677
Fax. 01745 536688

Site:

Top Road, Summerhill, Wrexham

Title:

Edinburgh - Elevations

Scale:

1:100

Date:


24.04.17

Ref:


TRS-EDI-PL02

Rev:

-

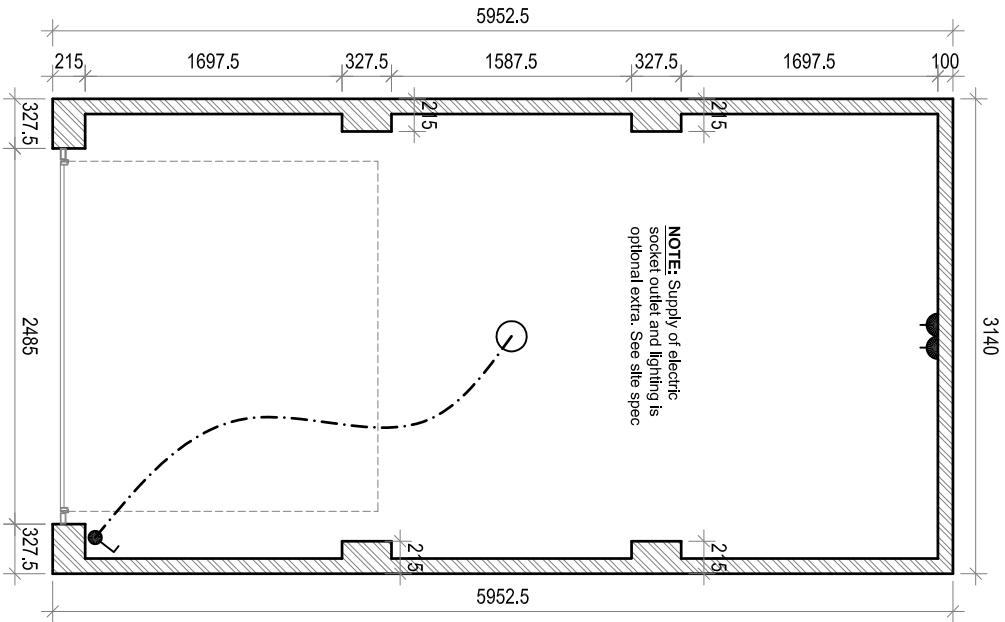

Plan.

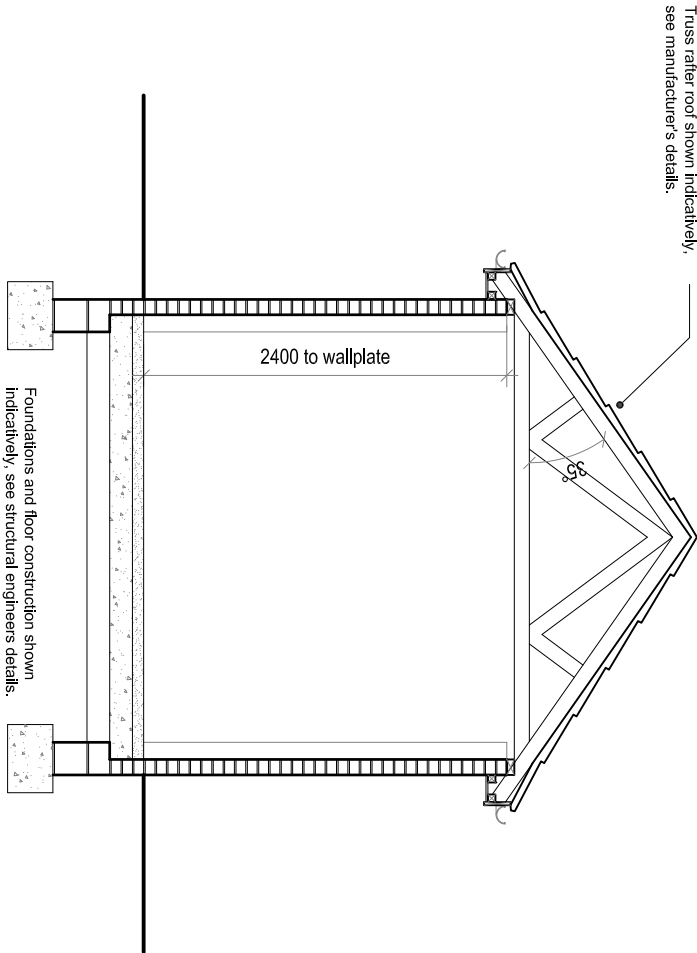

Indicative Section.

NOTES

- All piers should be taken up to top of the wall they buttress.
- Piers should be properly bonded to abutting walls and to intermediate piers.
- Gable straps, where appropriate, should be included between the roof and wall. If necessary, the straps should be plugged and screwed to the inside face of the brickwork.
- The wall plates should be held down with anchor straps in accordance with Approved Document A.



Machryde Homes Limited,
Unit 28, St. Asaph Business Park,
Ffordd Richard Davies, St Asaph, LL17 0LJ.
Tel:01745 536677 Fax:01745 536688

Site:

Top Road, Summerhill, Wrexham.

Title:

Single Garage Details
- Floor Plan and Section

Scale:

1:50

Date:

11.05.17

Rev:


TRS-GD.01

Rev:


-

Rev: Description:


Date:

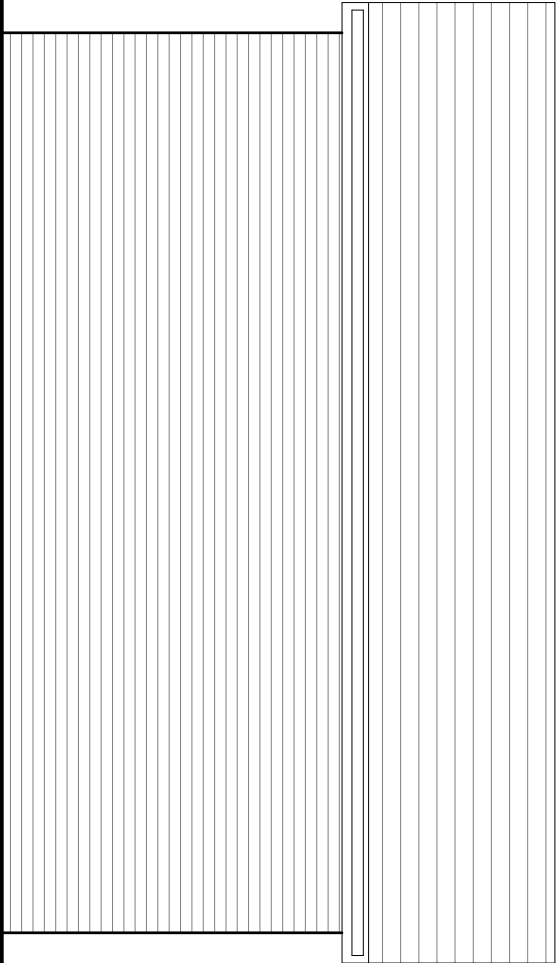

Side Elevation.

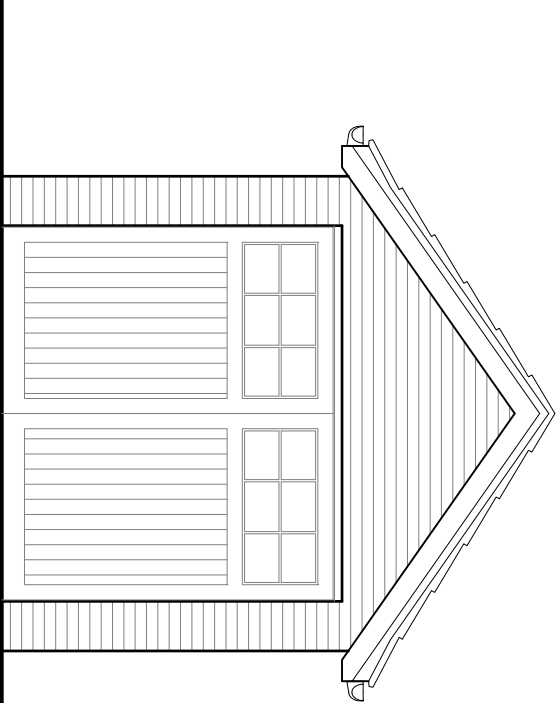

Front Elevation.

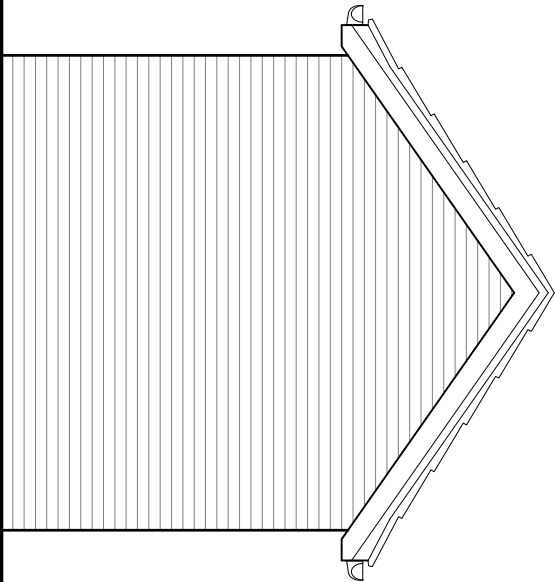

Rear Elevation.

Rev:	Description:	Date:
------	--------------	-------



Macbryde Homes Limited,
Unit 28, St. Asaph Business Park,
Ffordd Richard Davies, St Asaph, LL17 0LJ.
Tel:01745 536677 Fax:01745 536688

Site: **Top Road, Summerhill, Wrexham.**

Title: **Single Garage Details
- Elevations**

Scale: **1:50** Date: **11.05.17**



Ref: **TRS-GD.02** Rev: **-**

All piers should be taken up to top of the wall they buttress.

Piers should be properly bonded to abutting walls and to intermediate piers.

Gable straps, where appropriate, should be included between the roof and wall. If necessary, the straps should be plugged and screwed to the inside face of the brickwork.

The wall plates should be held down with anchor straps in accordance with Approved Document A.

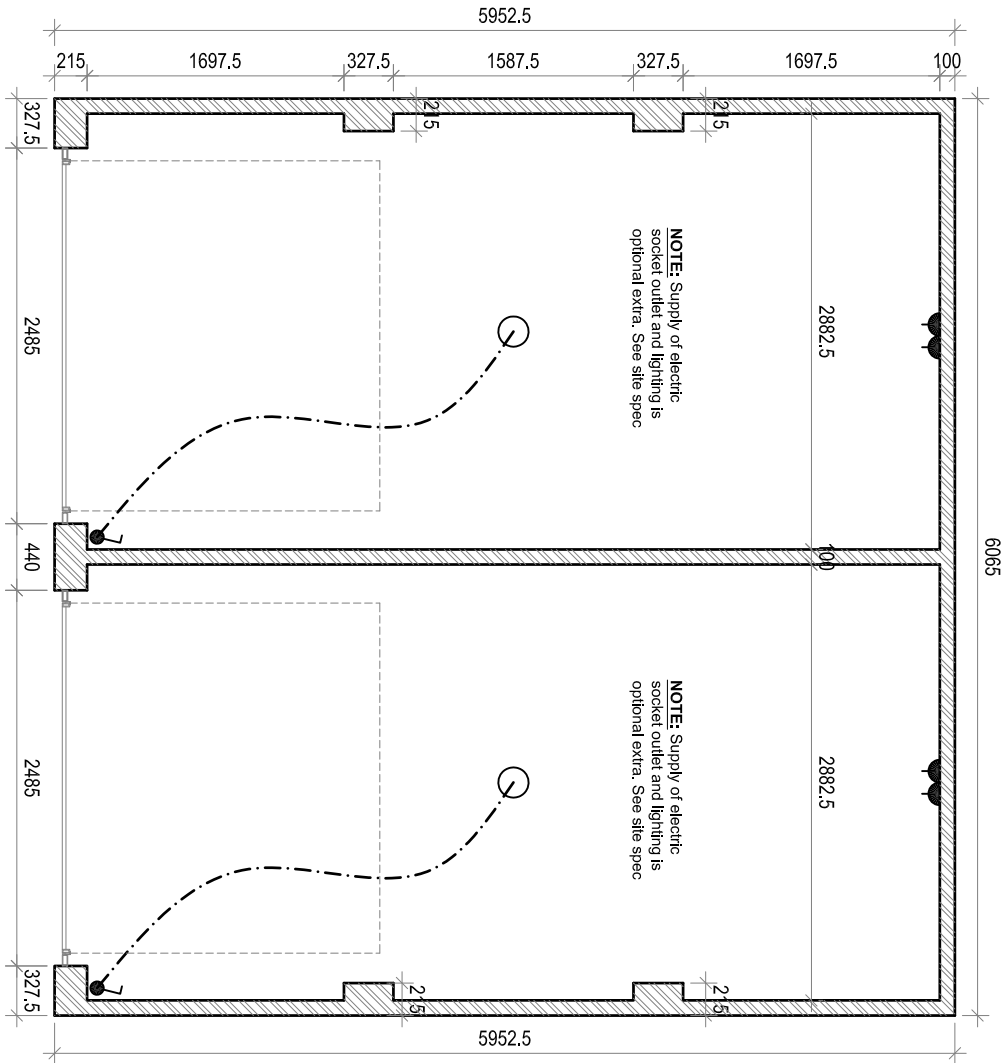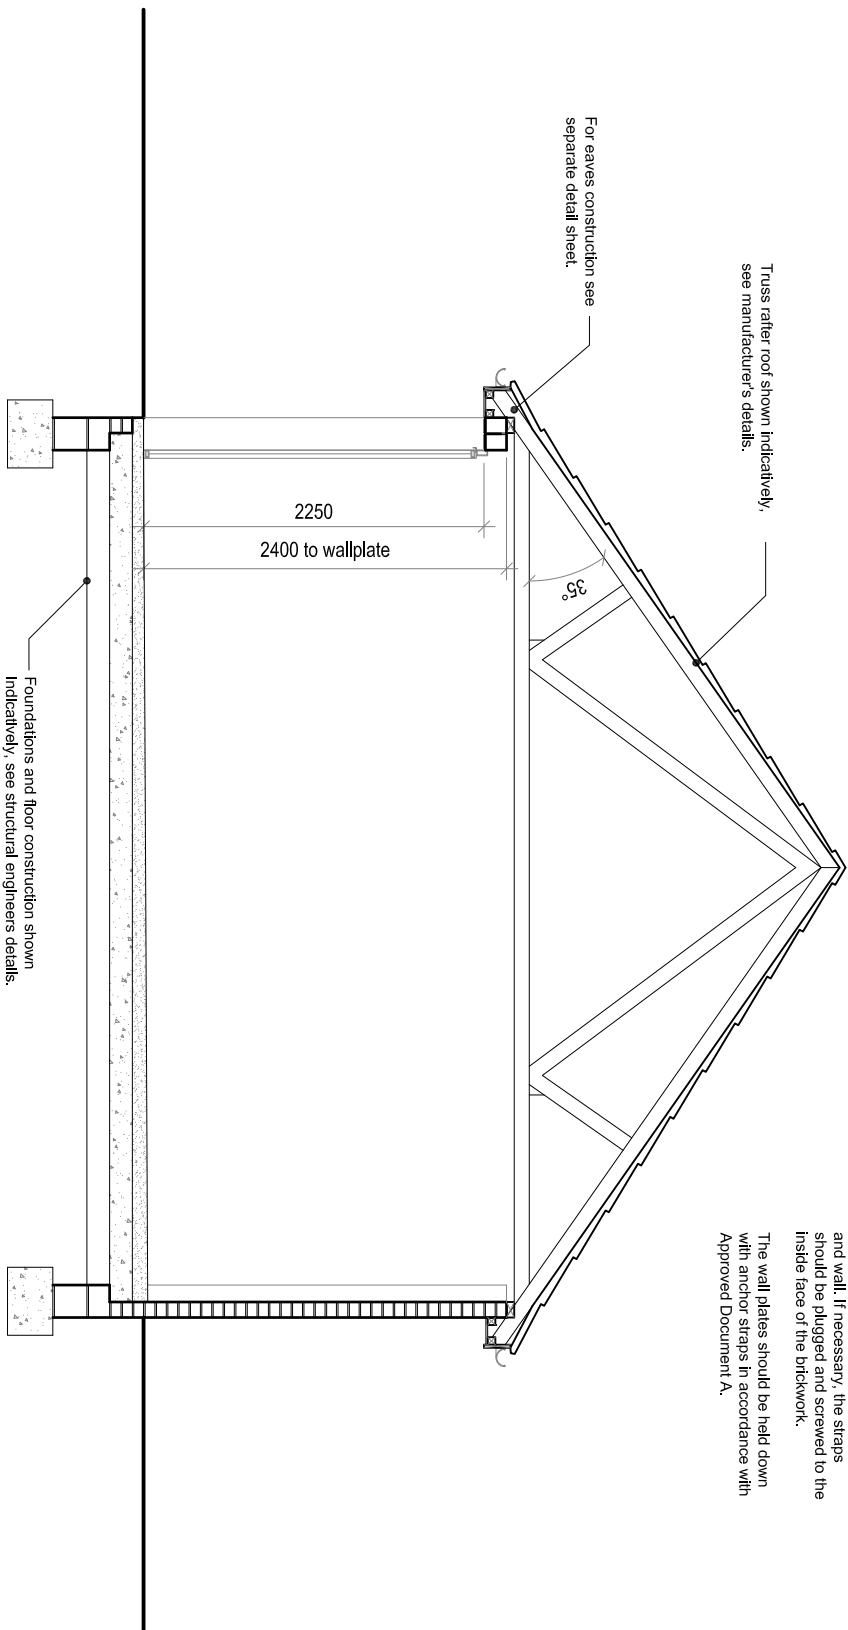

Plan.

Indicative Section.

Rev: Description:

Date:



Machryde Homes Limited,
Unit 28, St. Asaph Business Park,
Ffordd Richard Davies, St Asaph, LL17 0LJ.
Tel:01745 536677 Fax:01745 536688

Site:

Top Road, Summerhill, Wrexham.

Title:

Double Garage Details
- Floor Plan and Section

Scale:

1:50

Date:


11.05.17

Ref:


TRS-GD.03

Rev:


-

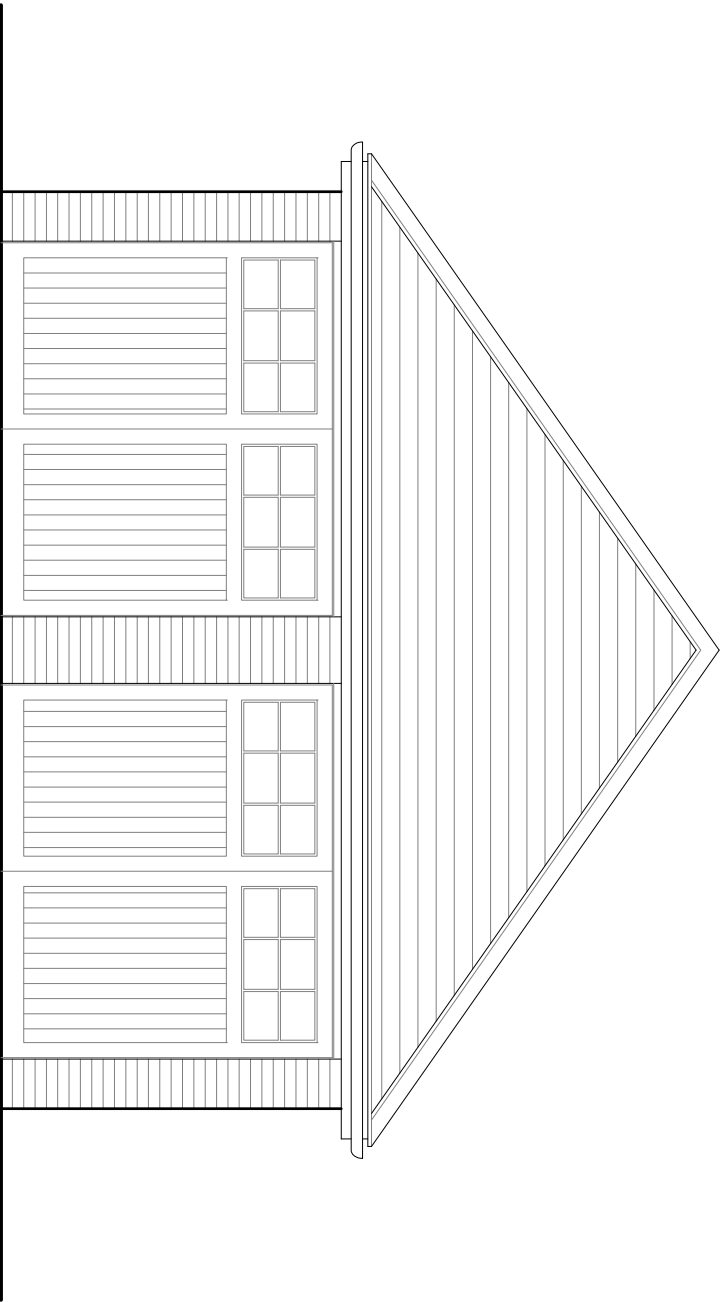

Front Elevation.

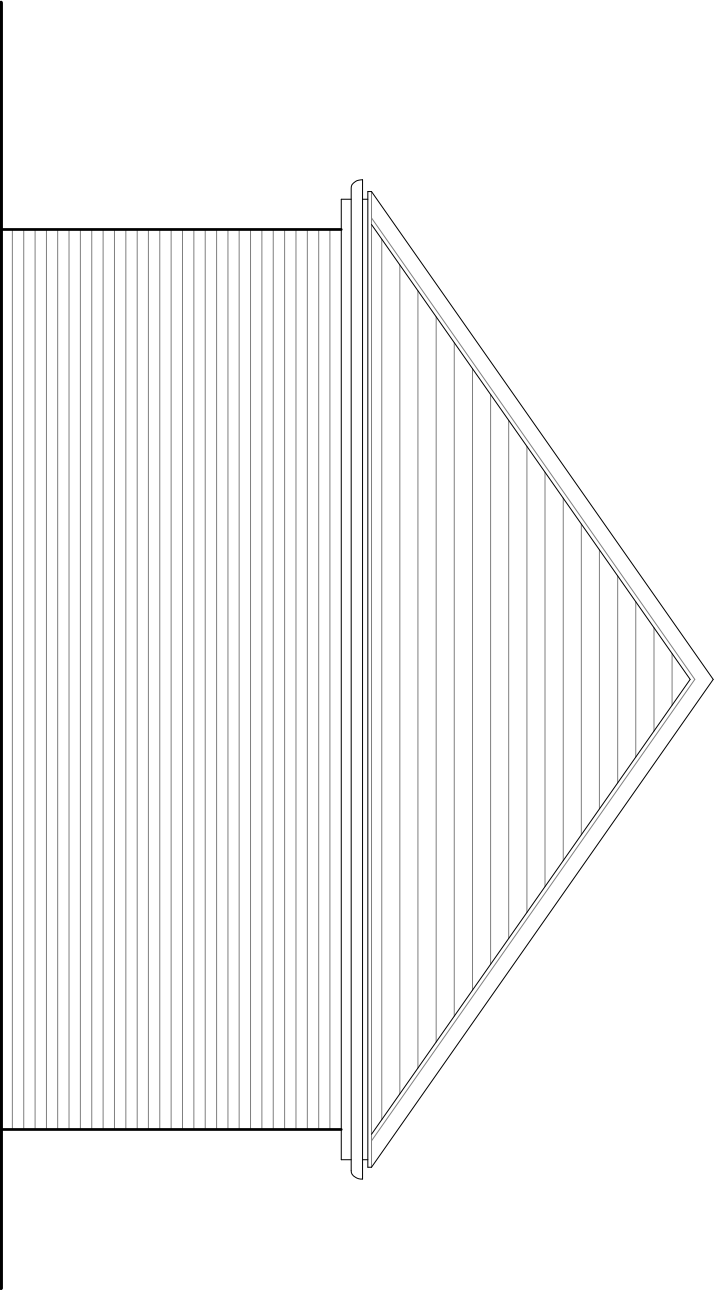

Rear Elevation.

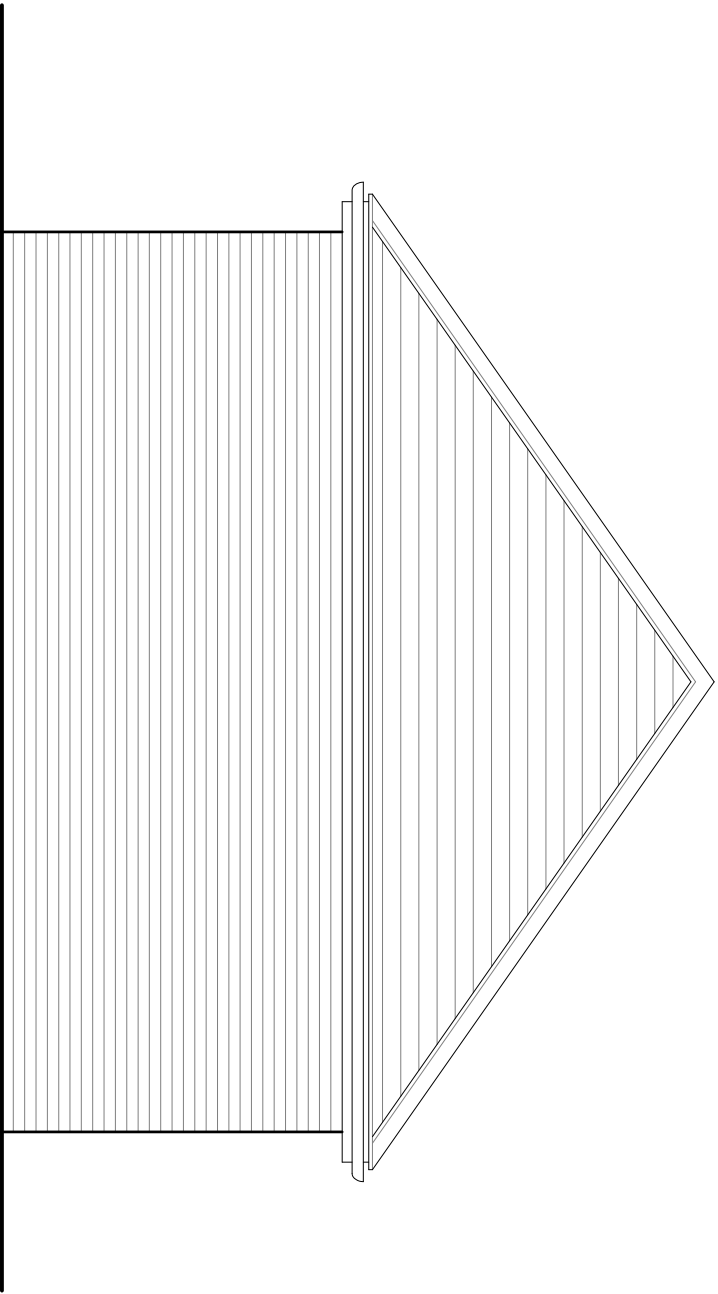

Side Elevation.

Rev:	Description:	Date:



Macbryde Homes Limited,
Unit 28, St. Asaph Business Park,
Ffordd Richard Davies, St Asaph, LL17 0LJ.
Tel:01745 536677 Fax:01745 536688

Site: **Top Road, Summerhill, Wrexham.**

Title: **Double Garage Details
- Elevations**

Scale: **1:50** Date: **11.05.17**

Ref: **TRS-GD.04** Rev: **-**