


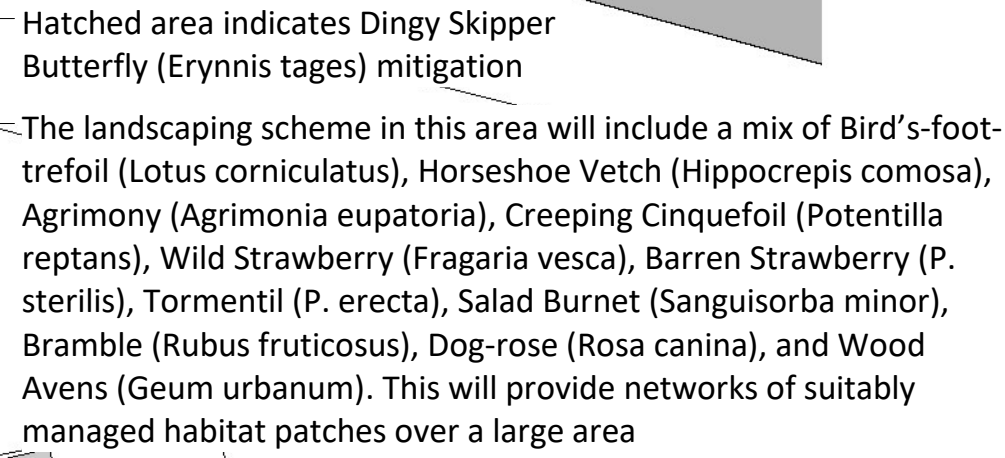

1. Contractor to verify all dimensions and check level datums on site
2. All of the designs are the sole property of TACP Architects Ltd and may not be used without their written agreement
3. All prints, specifications and their copyright are the property of TACP Architects Ltd
4. Do not scale off drawings
5. All dimensions shall be checked on site before commencement of shop drawings, manufacture and all discrepancies must be reported to TACP Architects Ltd

	x26no. 3 Bedroom Housing Unit <i>Note - min. x3no. (25%) Units to be affordable housing</i>
	x9no. 4 Bedroom (3 Storey) Housing Unit
	A1 Retail Unit - 4000sqft / 370m²
	x6no. Light Industrial Unit 1500sqft / 140m²

Revisions

Rev	Date	Description	By	Checked
A	18-05-17	Dingy Skipper Butterfly (Ernynn tages) mitigation initiated	JH	JFB
B	21-06-17	Dingy Skipper Butterfly (Ernynn tages) mitigation increased	JH	JFB
C	23-06-17	Dingy Skipper Butterfly (Ernynn tages) mitigation increased	JH	JFB

Client

Project Title

Drawing Title

Scale 1 : 500@A1	Date 15-05-17	Drawn By JH	Checked By JFB	Officer Wrexham
Job Number 15044	Drawing Number ST-08			Revision C

Architecture • Interior Design • Healthcare Planning • Conservation • Masterplanning • Sustainable Design

