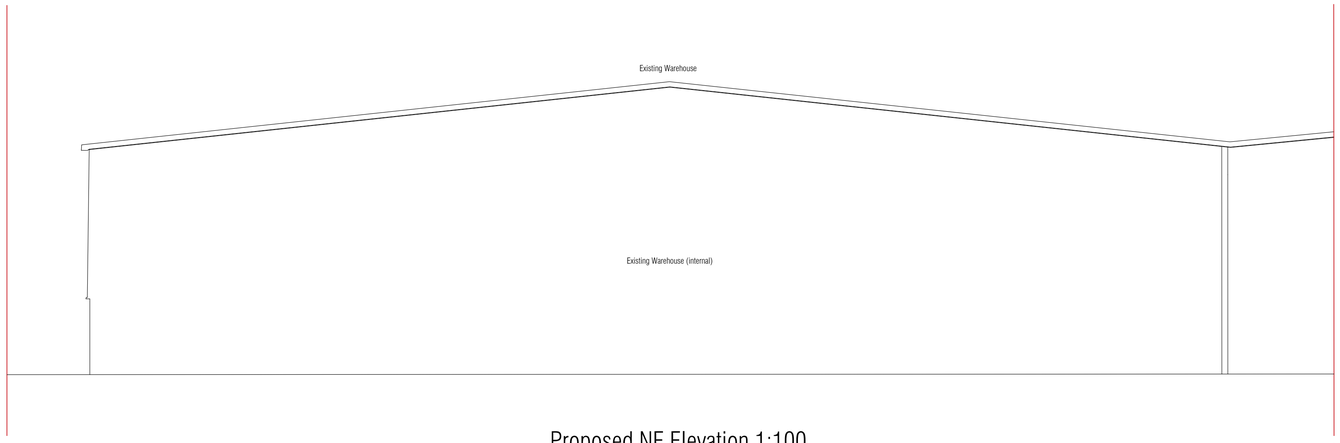

Proposed NE Elevation 1:100

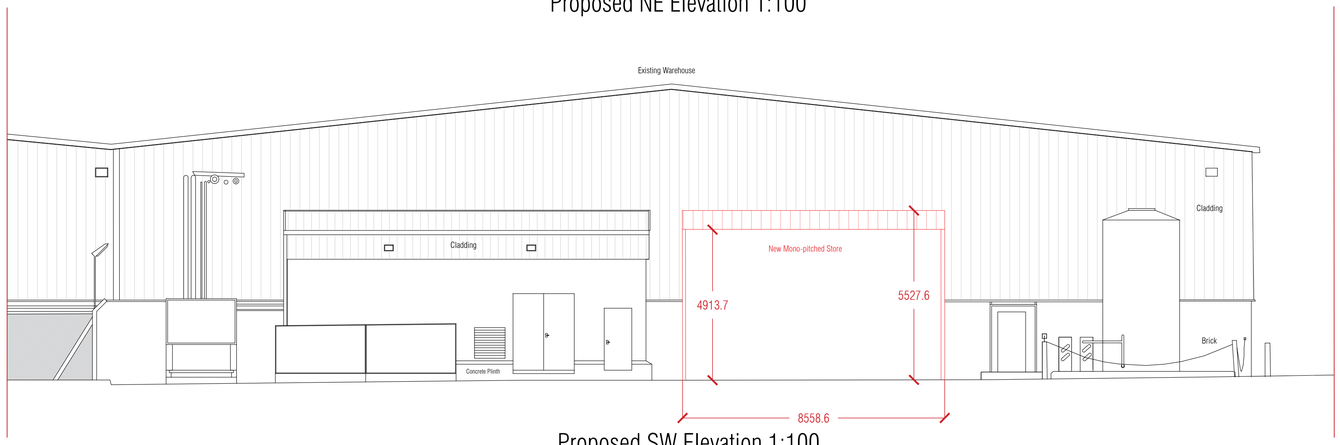

Proposed SW Elevation 1:100

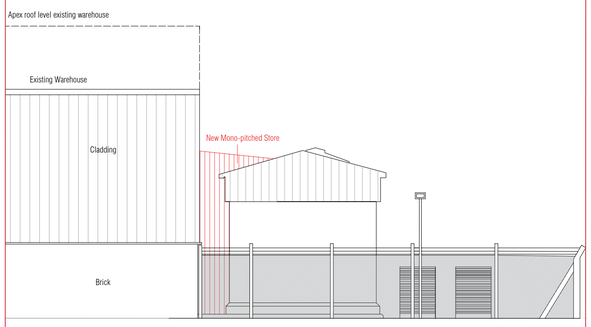

Proposed NW Elevation 1:100

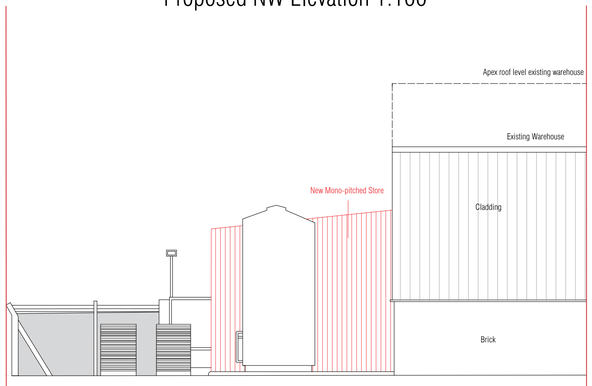

Proposed SE Elevation 1:100

0 1 2 3 4 5 6 7 8 9 10m

LINEAR SCALE 1:100

NOTES A1

This drawing is protected by copyright and must not be copied or reproduced without the written consent of Summers-Inman Construction and Property Consultants LLP ©

No dimensions are to be scaled from this drawing. All dimensions and sizes are in millimetres unless otherwise stated and should be checked on site.

No part of this publication may be produced, stored in any retrieval system or transmitted in any form or by any means without prior permission of Summers-Inman Construction and Property Consultants.

This drawing is to be read in conjunction with Summers-Inman Construction and Property Consultants' specification, structural engineer's and services consultant's specification where applicable.

Abbreviations

ACU	Air Conditioner Unit	OH	Opening Height
BA	Barrier	PO	Post
BB	Belisha Beacon	RA	Rail
BO	Bollard	RE	Rodding Eye
CATV	Cable TV Cover	RG	Road Gully
CH	Ceiling Height	RL	Roof Light
CHC	Ceiling Height Change	RWP	Rainwater Pipe
CPS	Concrete Paving Slabs	S	Sill
CSU	Ceiling Slopes Up	SC	Stop Cock
DB	Distribution Board	SCH	Suspended Ceiling Height
DH	Door Height	SP	Sign Post
DP	Down Pipe	STN	Station
DR	Drain	SV	Stop Valve
EH	Eaves Height	SVP	Soil Vent Pipe
ER	Earth Rod	TGW	Telegraph Wire
FFL	Finished Floor Level	TP	Telegraph Pole
FL	Floor Level	TH	Threshold
FH	Fire Hydrant	UC	Unknown Cover
H	Height	UNS	Underside
IC	Inspection Chamber	UNSBM	Underside Of Beam
LD	Linear Drainage Channel	VP	Vent Pipe
LP	Lamp Post	WOH	Window Over Height
MH	Manhole		

Level Data
Spot Levels + 98.25

Rev	Date	Amendment

SUMMERS INMAN
CONSTRUCTION & PROPERTY CONSULTANTS

6 Thorpe Way
Grove Park
Enderby
LE19 1SU

Tel: 0116 254 2774
leicester@summers-inman.co.uk
www.summers-inman.co.uk

Edinburgh Leeds Leicester London Luton Newcastle Stafford

Drawing Status
INFORMATION

Client
COTT BEVERAGES LTD
WREXHAM

Project
SPECTRUM BUSINESS PARK, WREXHAM
EXTENSION SCHEME

Title
PROPOSED NEW STORE BUILDING LOCATION
PLANNING APPLICATION

Date	Drawn By	Checked By
23/03/17	NL	DG

Drawing Number	Rev	Scale
LE17048 03	A	AS SHOWN

O:\JOBS\LE17026 - LE17050\LE17048\Drawings\Cott Wrexham - Scan ElevationsA.dwg